
Est. 1770

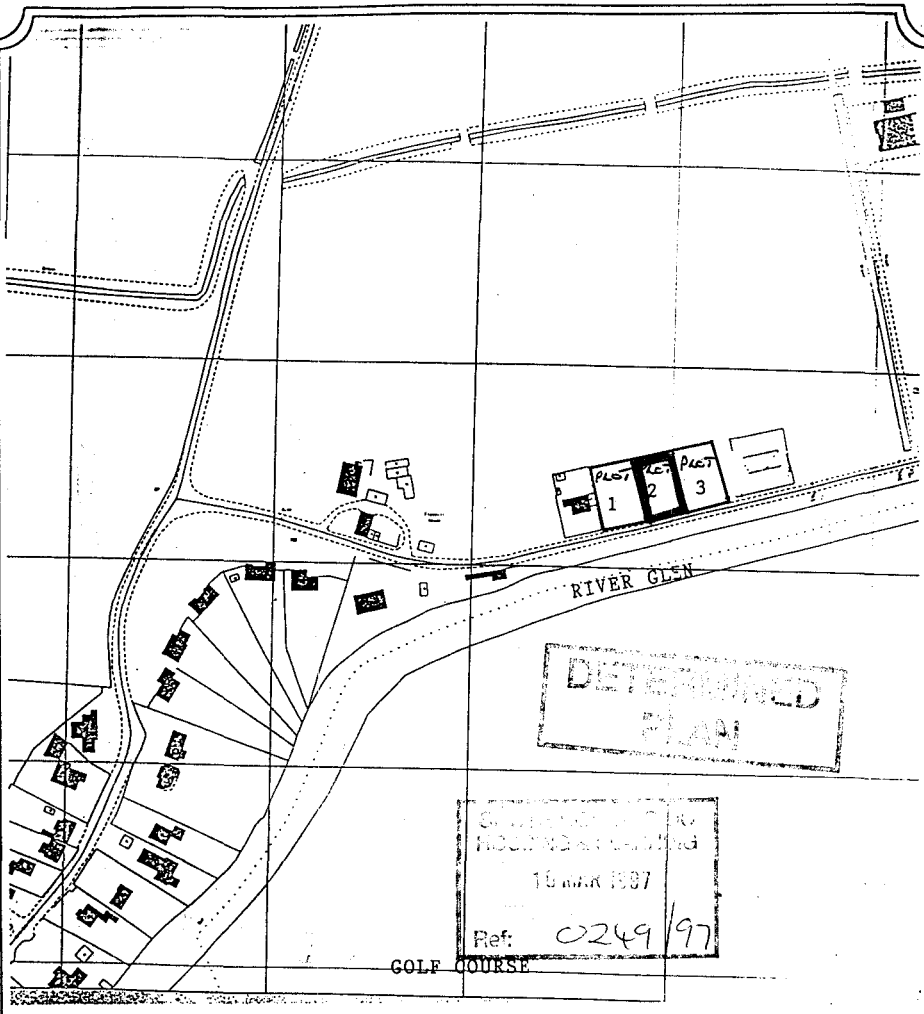

LONGSTAFF

TITLE: BUILDING PLOTS
RESERVOIR ROAD

OUR REF: JJA/ D.P.

DATE: AUGUST 1996

N


This plan is provided for identification purposes only and although based on the Ordnance Survey, its accuracy is not guaranteed. It is reproduced from the Ordnance Survey Map with the permission of the Controller of H.M. Stationery Office.

Licence No.: ES 759066

H.M. LAND REGISTRY

LL 150400

ORDNANCE SURVEY PLAN REFERENCE	TF2729	Scale 1/1250 Enlarged from 1/2500
COUNTY LINCOLNSHIRE	DISTRICT SOUTH HOLLAND	© Crown copyright

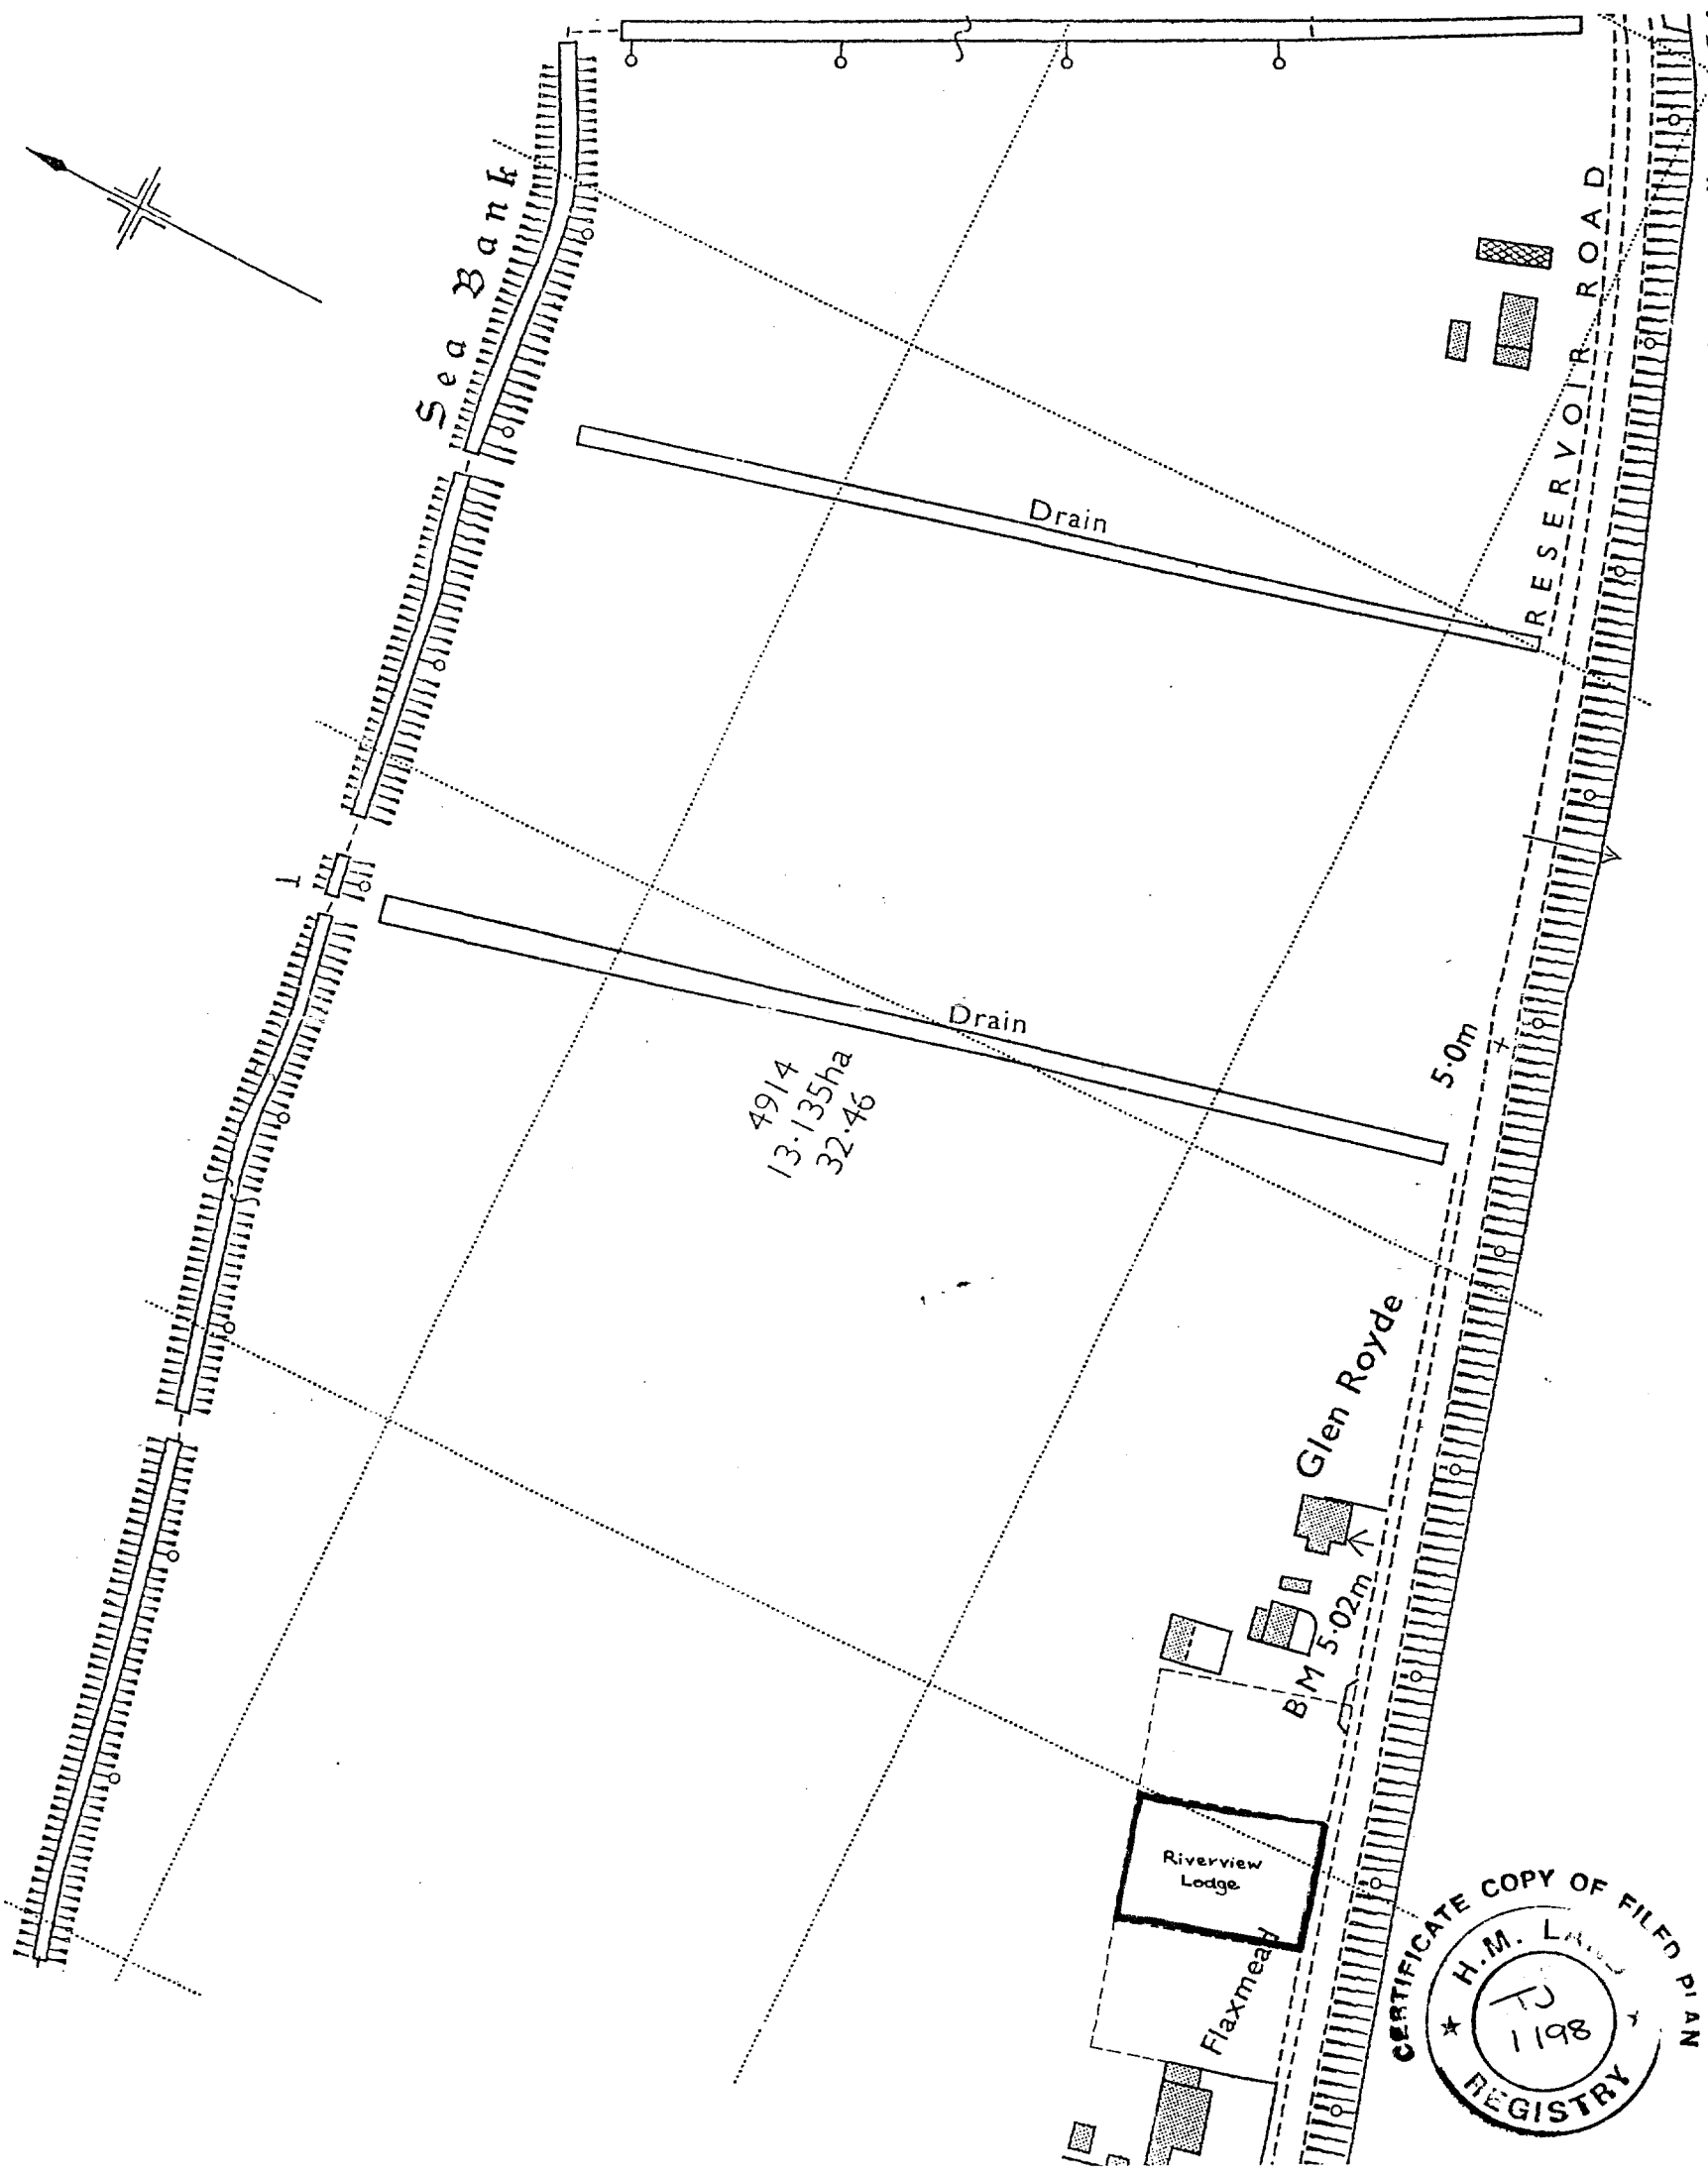

CERTIFICATE COPY OF FILED PLAN
H.M. LAND REGISTRY
TJ 1198