



Site Location Plan of 30 The Reservoir, Surfleet PE11 4DJ

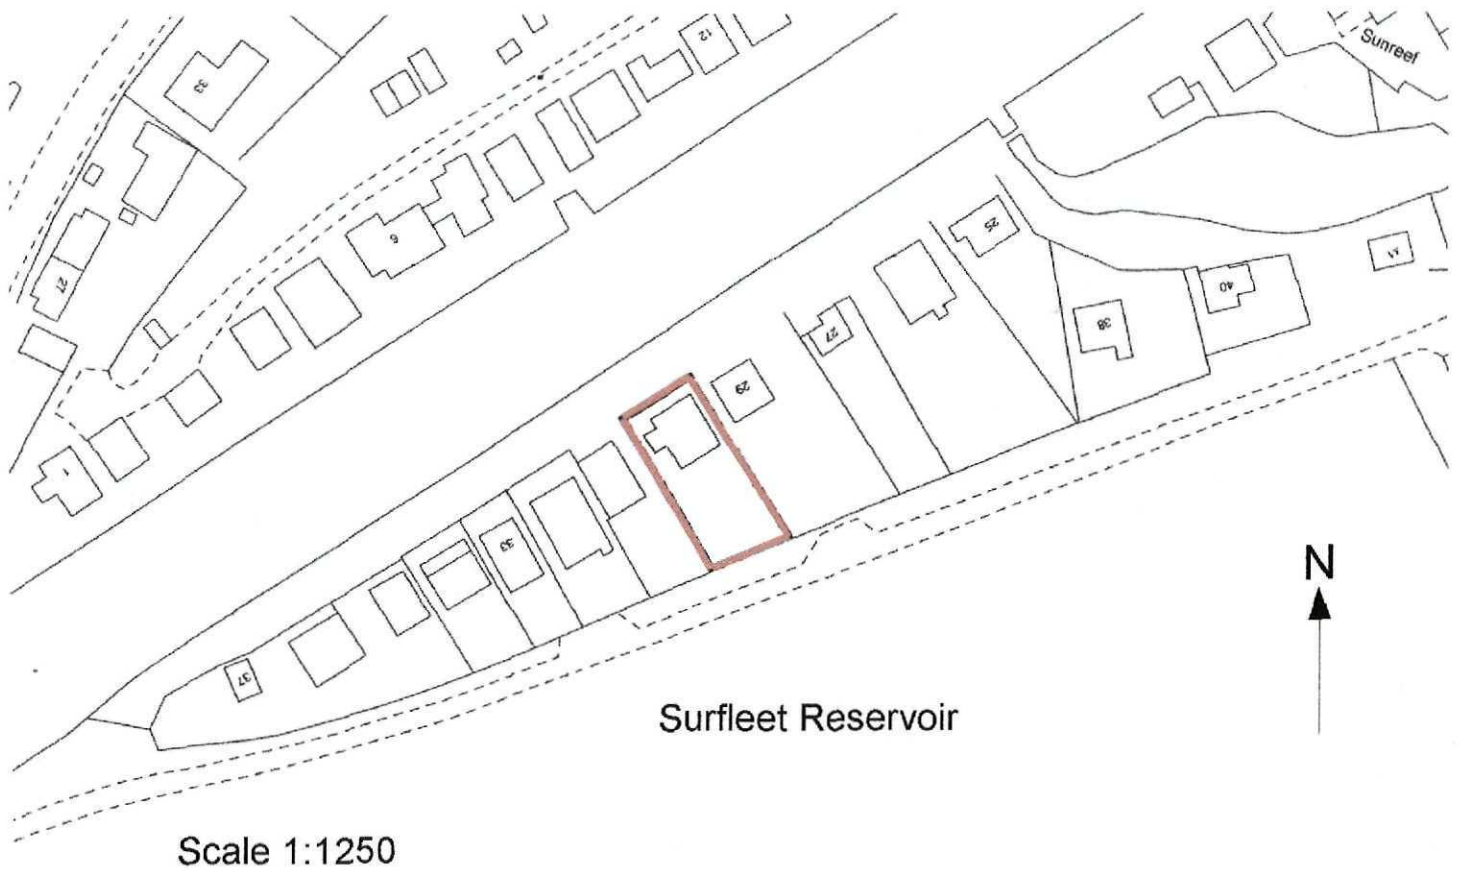

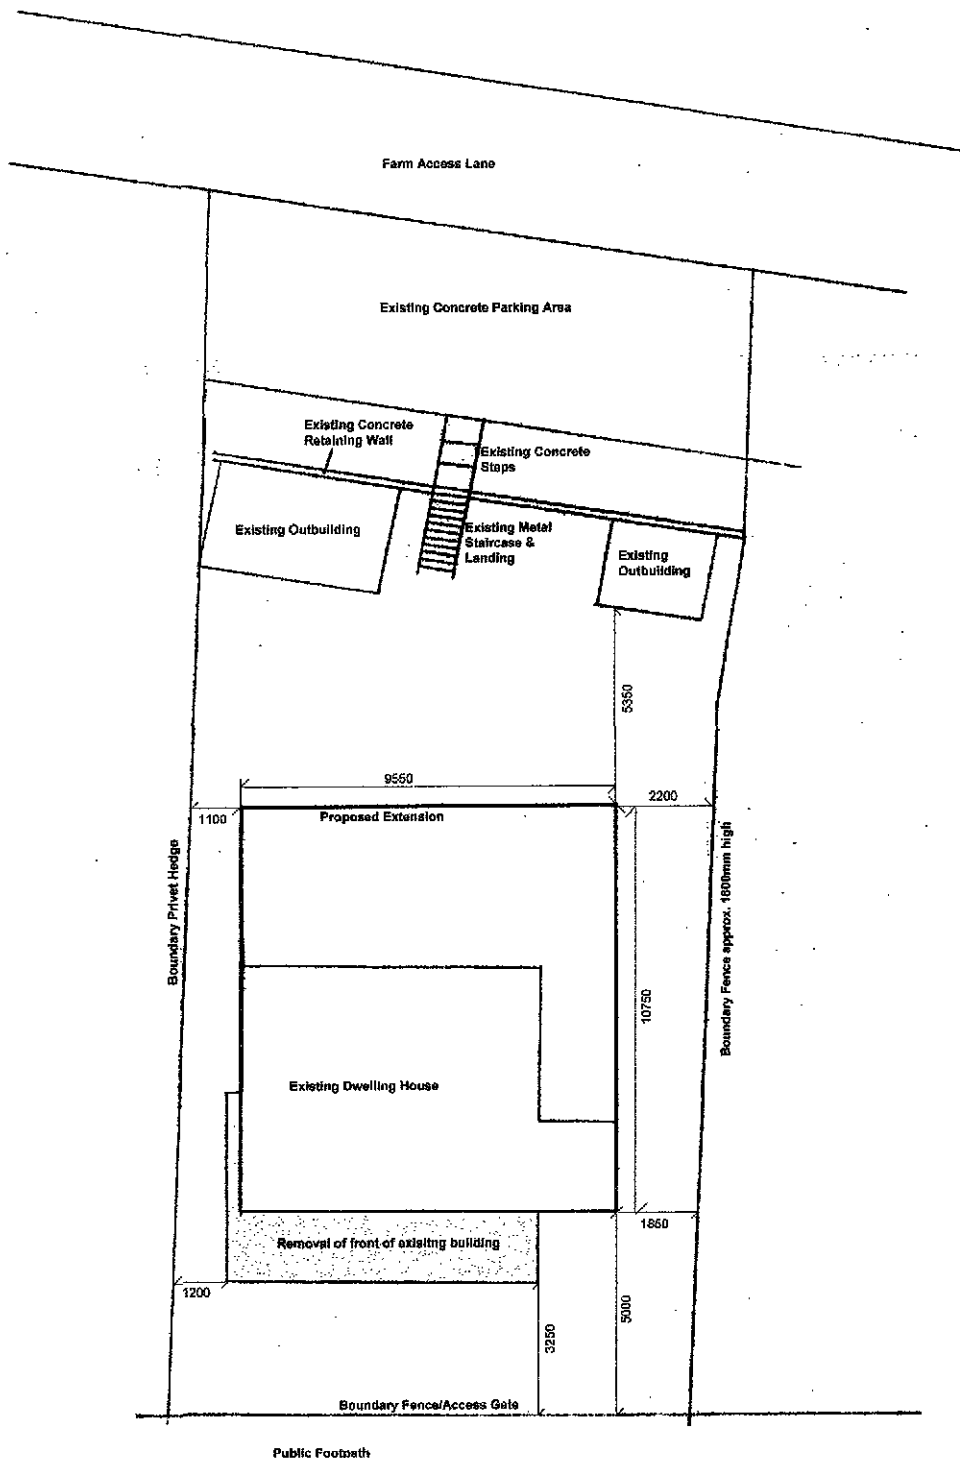


**DETERMINED
PLAN**


Block Plan 1:200
30 The Reservoir, Surfleet Seas End

SHDC
Planning & Development
14 APR 2009
Ref: 0254/09



**DETERMINED
PLAN**

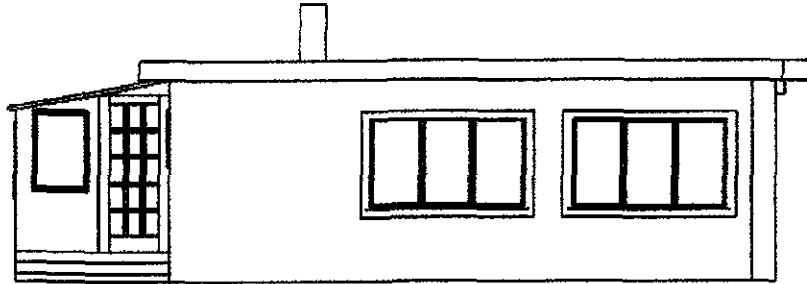


Existing Rear (South East) Elevation 1:100

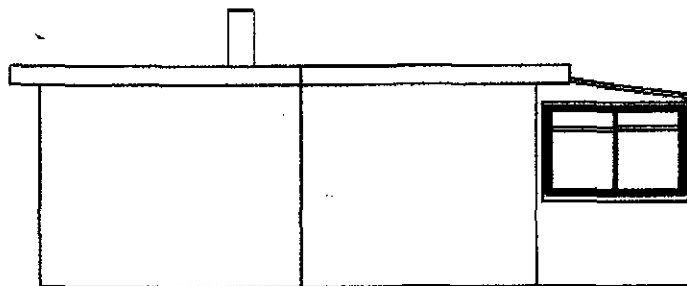


Existing Side (North East) Elevation 1:100

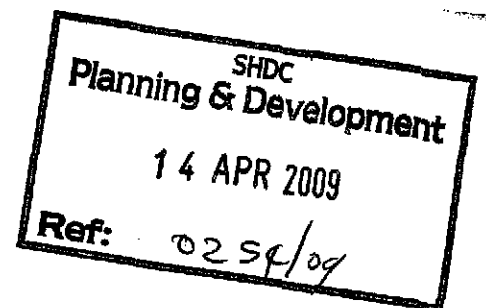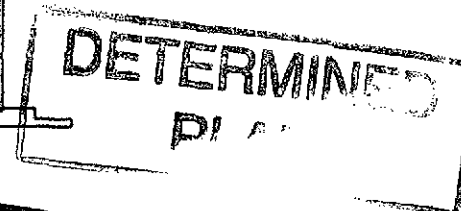

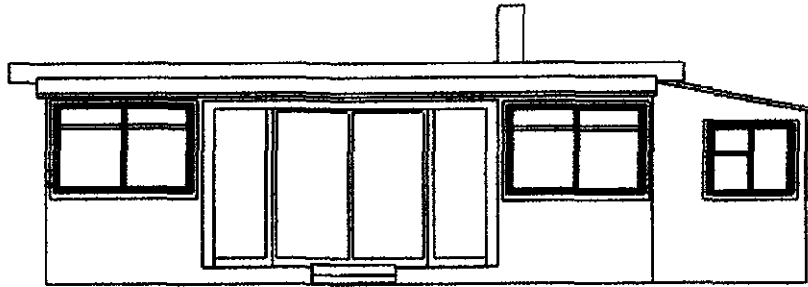

Existing Front (North West) Elevation 1:100

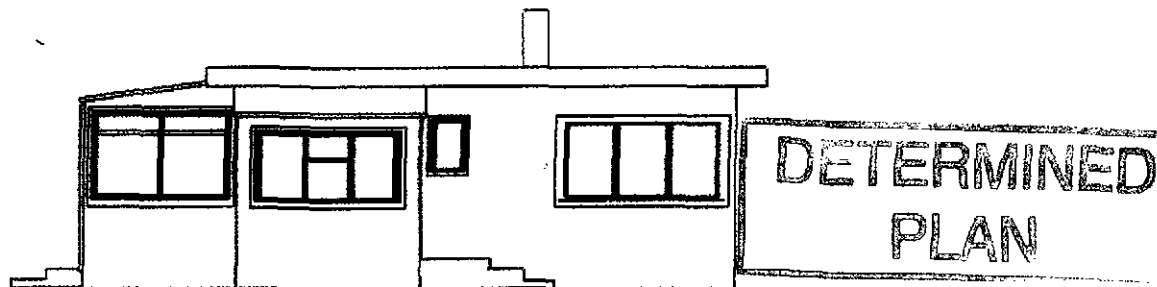

Existing Side (South West) Elevation 1:100

