


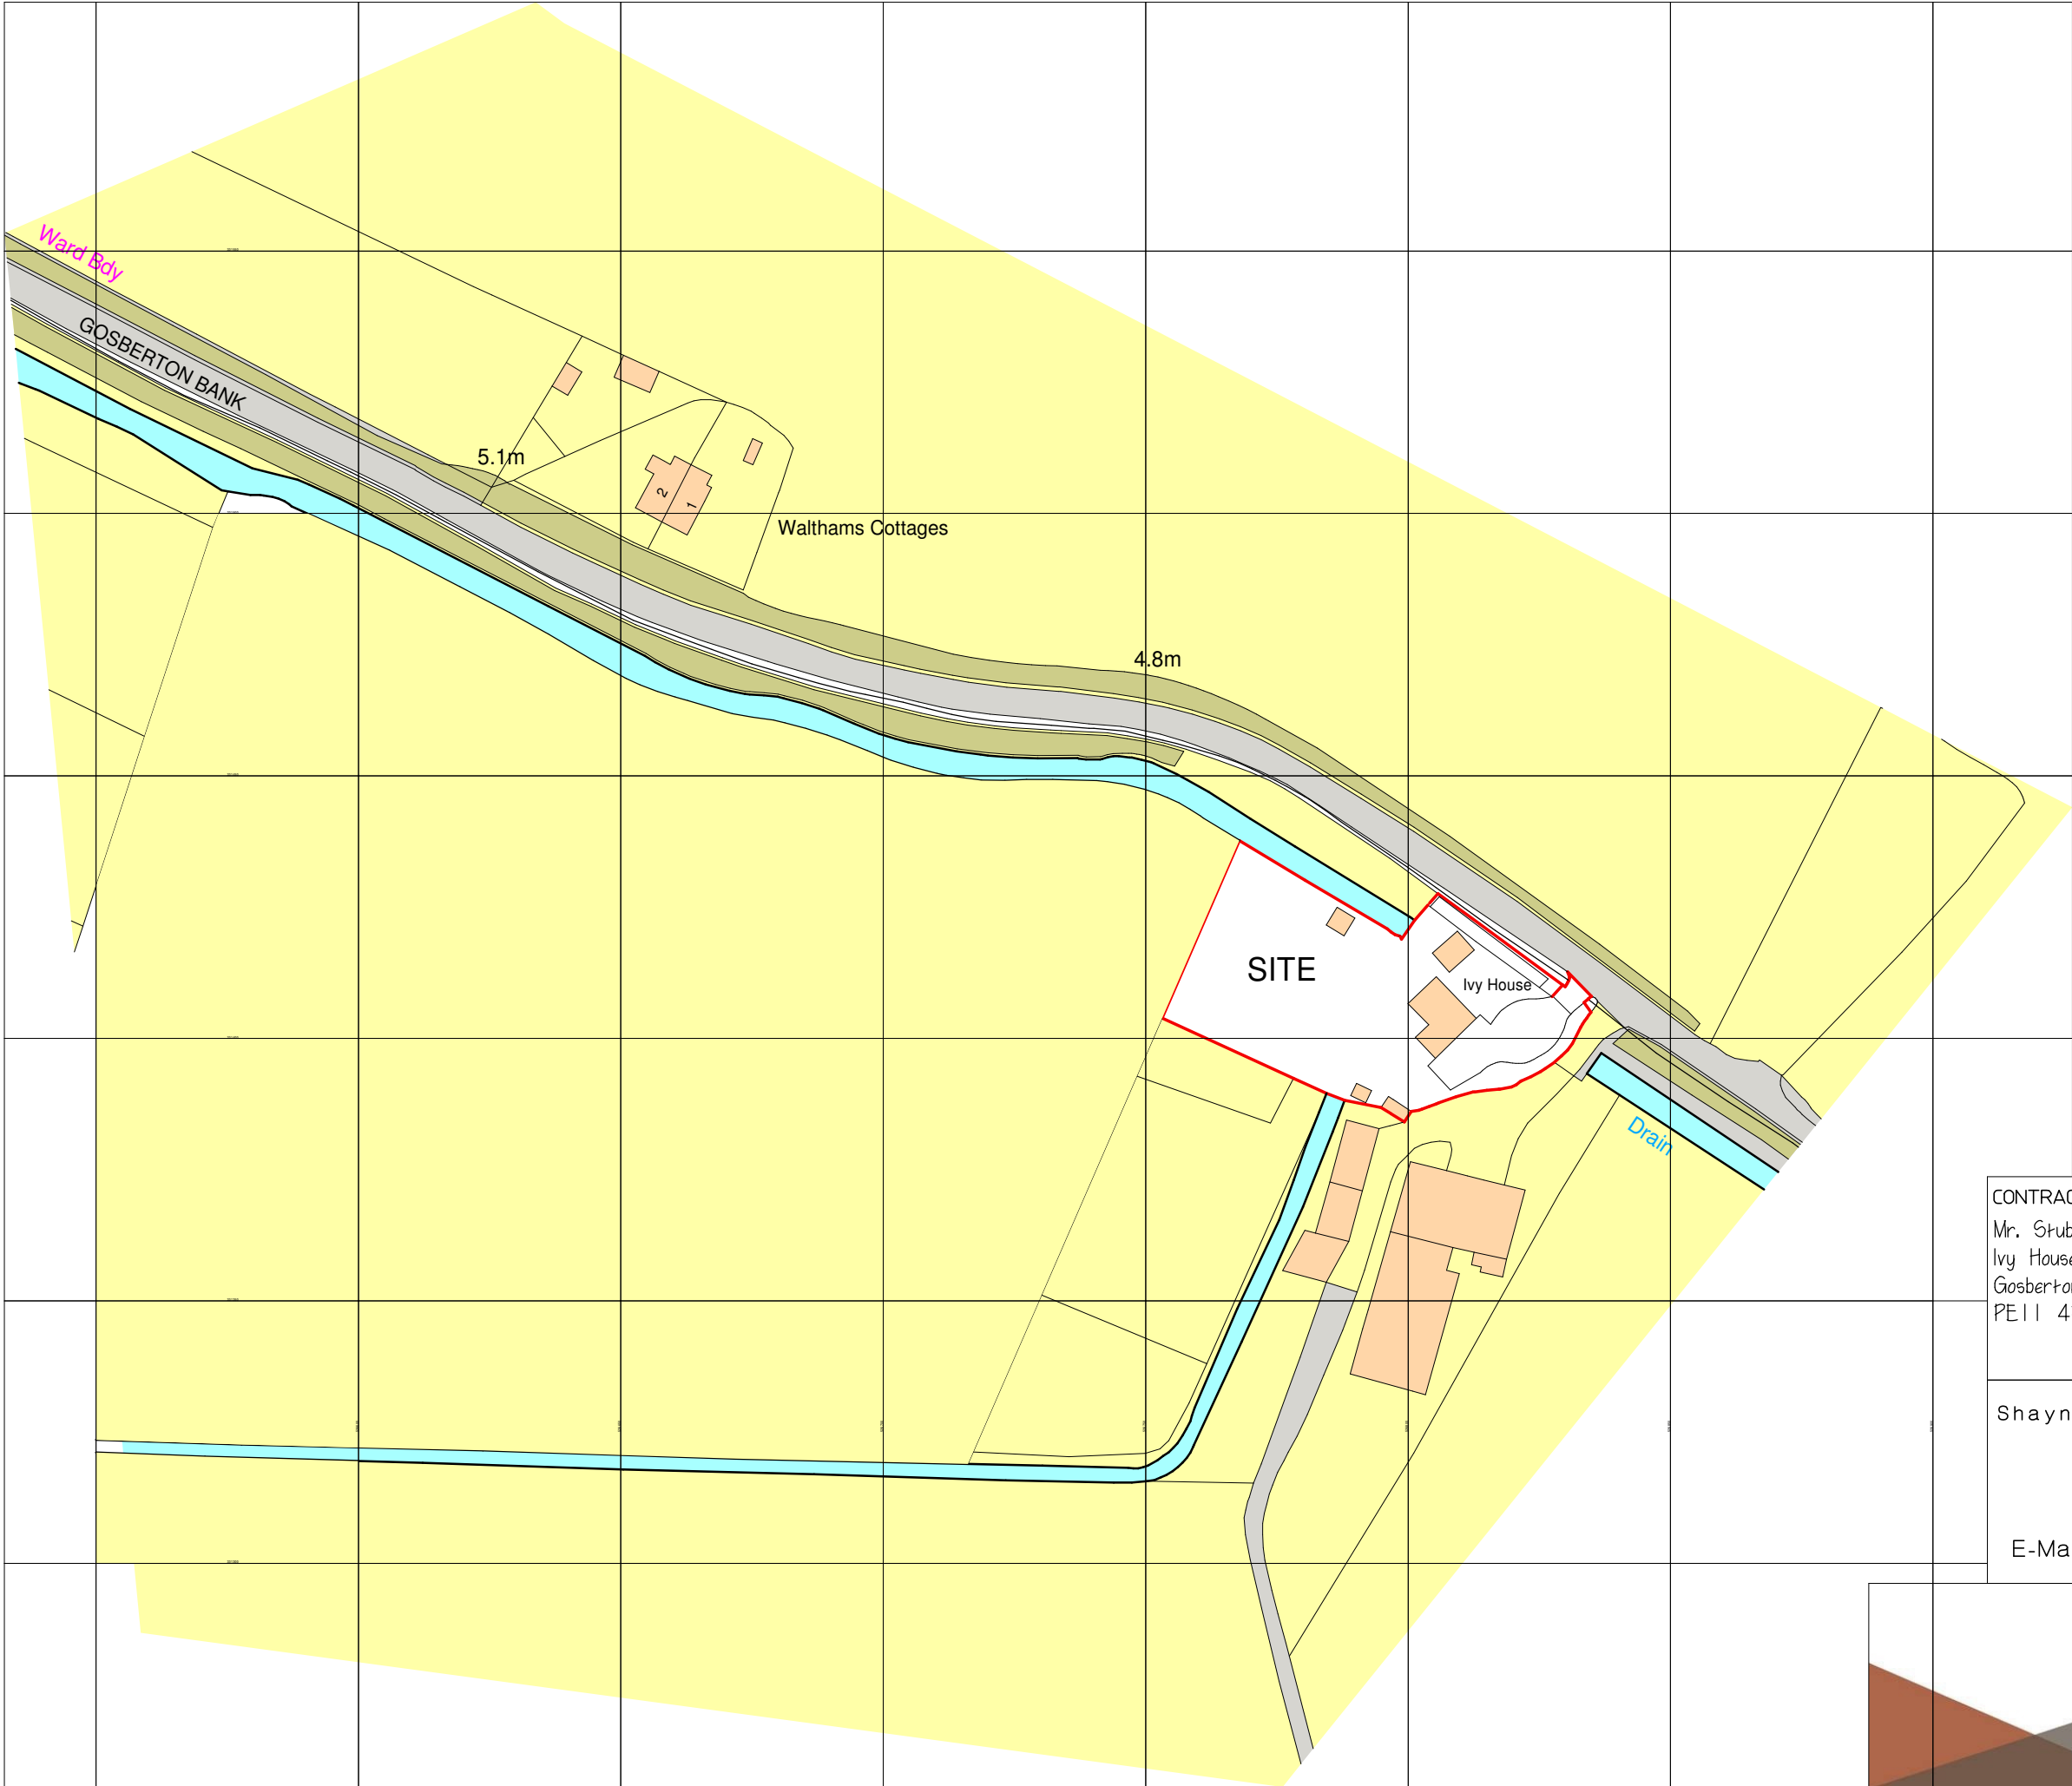

SCALE	1:1250	Comp Reg No. 06969616
DATE	MAR 26	DRAWN BY S.Andrews

JOB NO.	SHEET NO.	REV
SA/ICTR/022/25	LP/SB/01/103	

CONTRACT Mr. Stubbs & Mr. Richard Bright Ivy House Gosberton Bank PE11 4PB	DRAWING TITLE LOCATION PLAN
--	------------------------------------

Shayne Andrews Design And Architecture Ltd.
Tele No. Mob. 07713003441 E-Mail: Shayne@Designandarchitectureltd.Co.Uk

ShayneAndrews@DesignAndArchitectureLtd.co.uk

Registered address:10a High Street, Market Deeping, PE6 8EB