

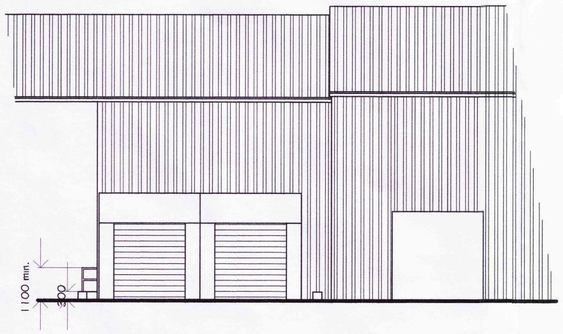



Proposed Front Elevation
Scale 1/100

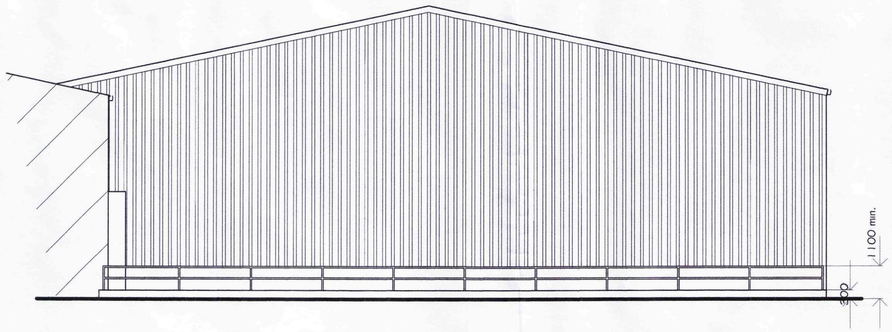


Proposed Side Elevation

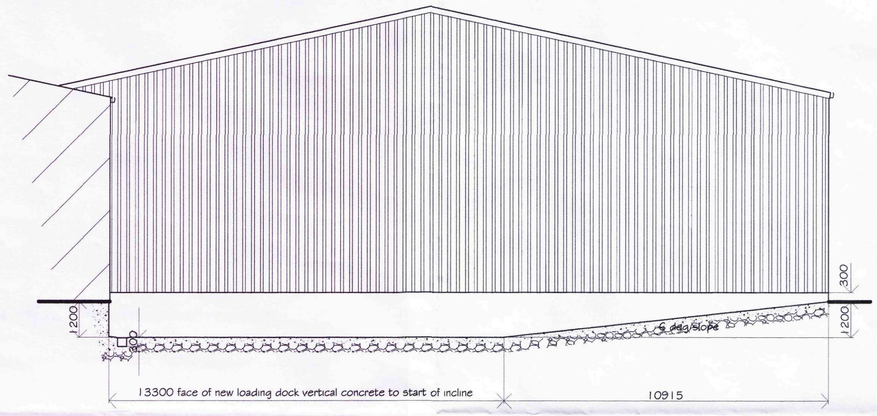


Section X - X
Scale 1/100

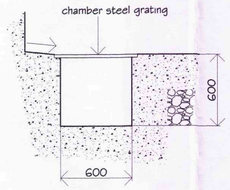


Section Y - Y

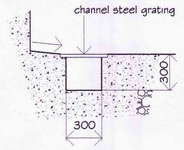

Section Z - Z

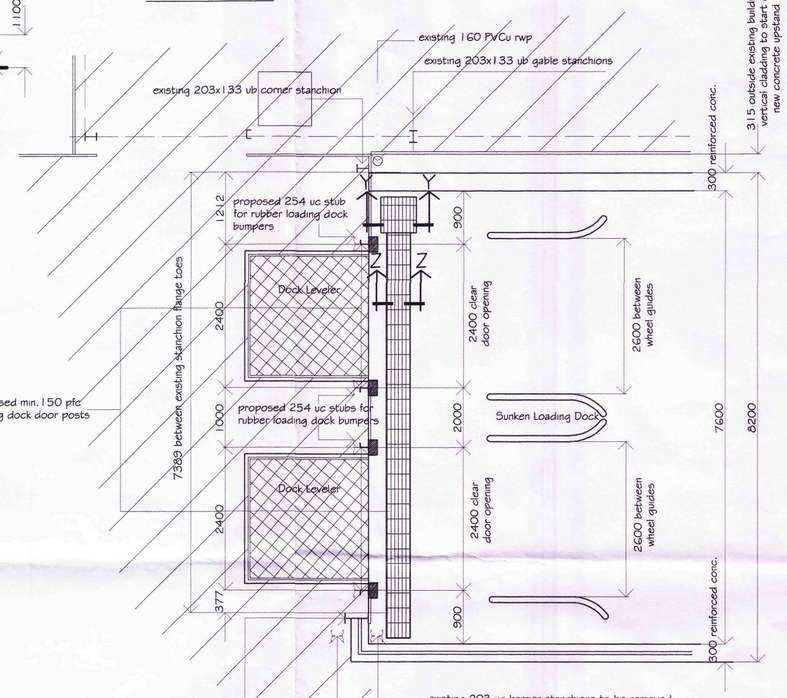

Loading Dock Plan
Scale 1/50

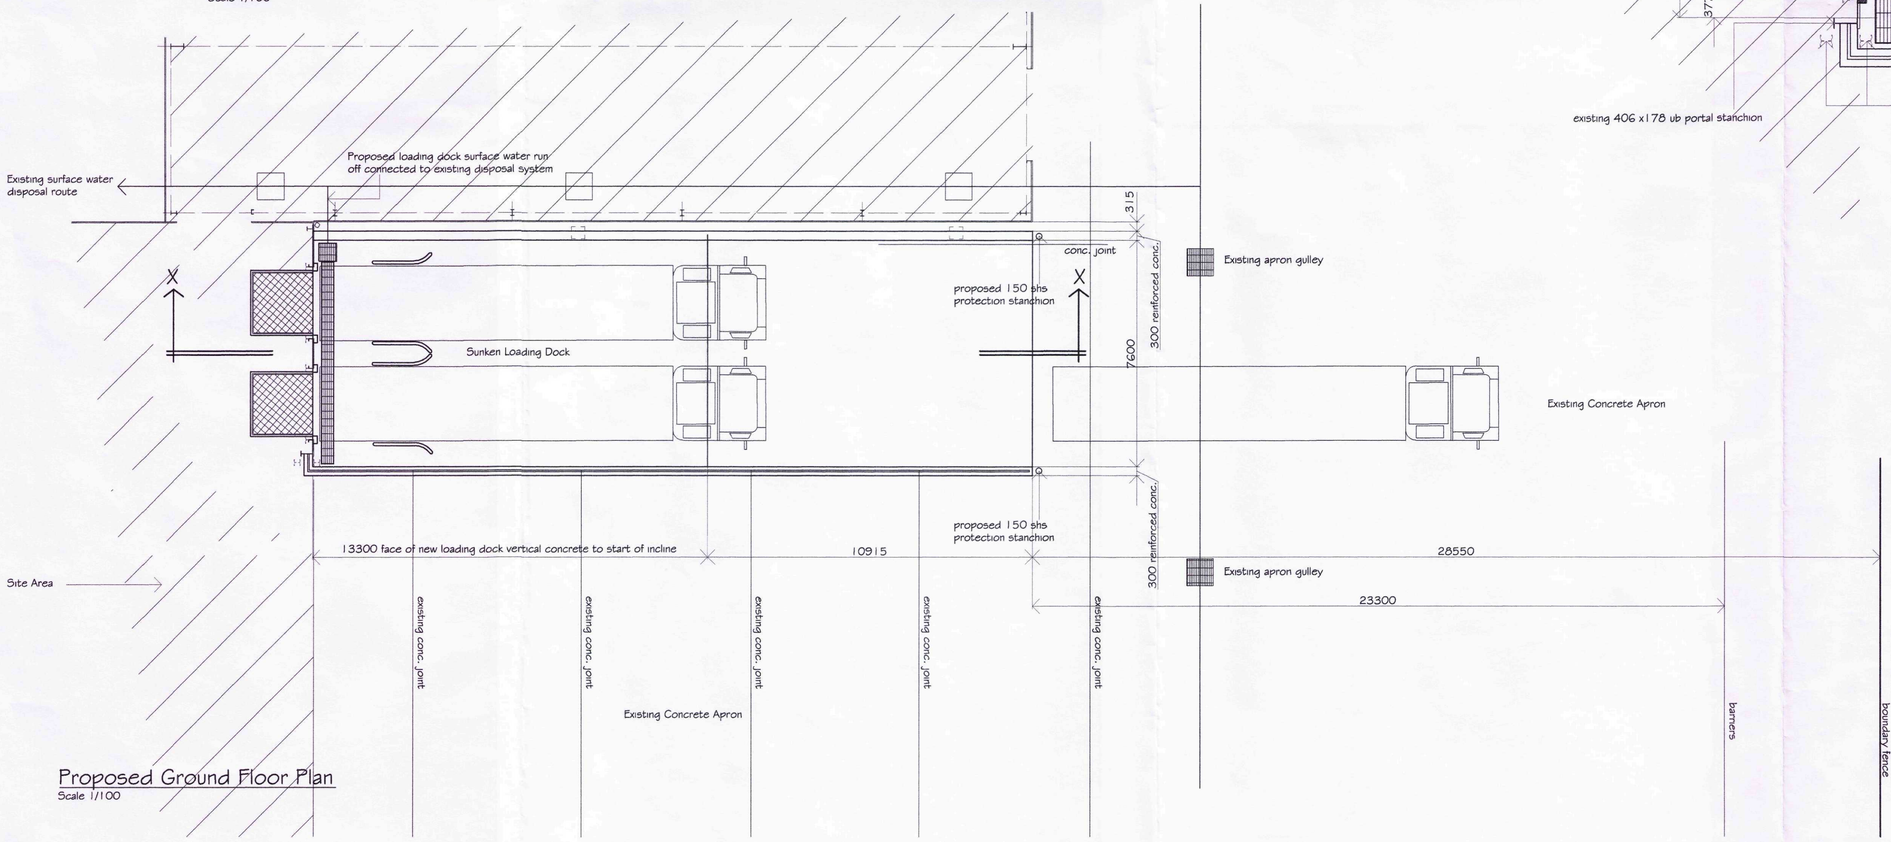

Proposed Ground Floor Plan
Scale 1/100

REVISIONS		BY	DATE
DRAWN	MJW	DATE	9/3/15
SCALE	1/100 1/50	CHECKED	

CLIENT
D.E.Brand & Sons Ltd.
Birds Drove
Surfleet
Spalding
Lincs
PE11 4BE

PROJECT
Proposed sunken loading dock

DETAILS
Ground Floor Plan & Elevations

Malcolm Watson
Architectural - Detailing Services
Residential - Commercial - Industrial - Agricultural
Planning & Building Regulations submissions
13 Wimberley Way, Pinchbeck, Spalding, Lincs. PE11 3RY.
Tel / Fax : 01775 767650
email : mjw.13@btinternet.com

DRWG No. 419/1/2015