


This drawing is copyright and may not be altered, traced, copied, photographed or used for any purpose other than that for which it is issued without consent of Broadgate Builders (Spalding) Ltd.

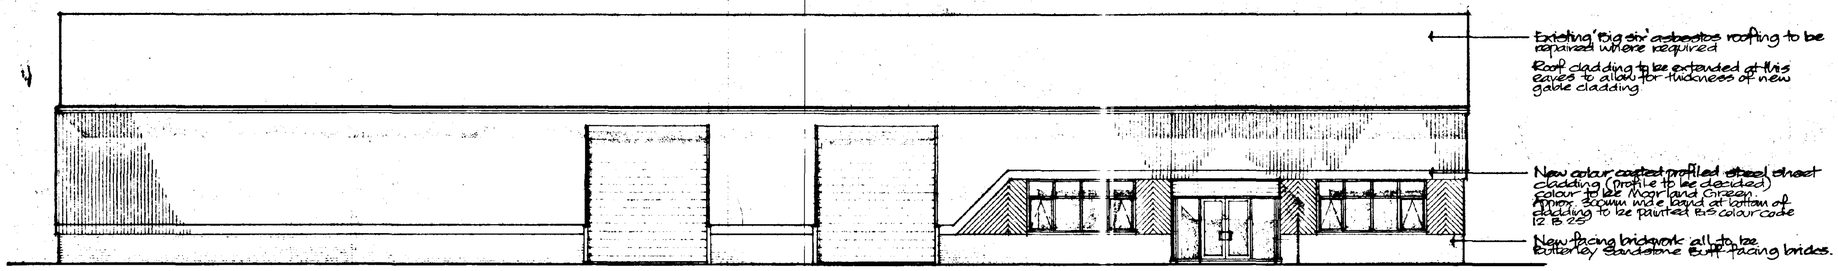



SOUTH ELEVATION

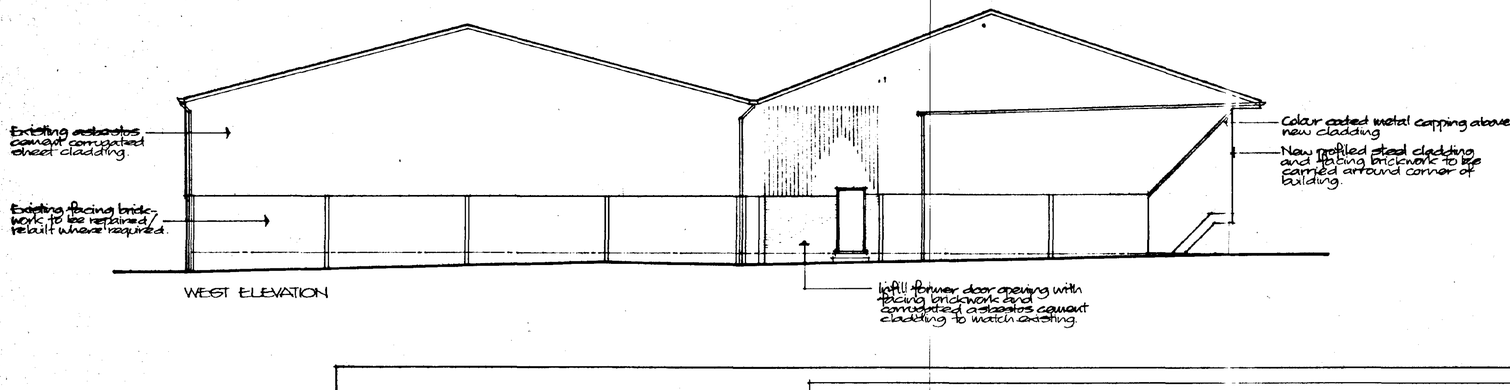


WEST ELEVATION

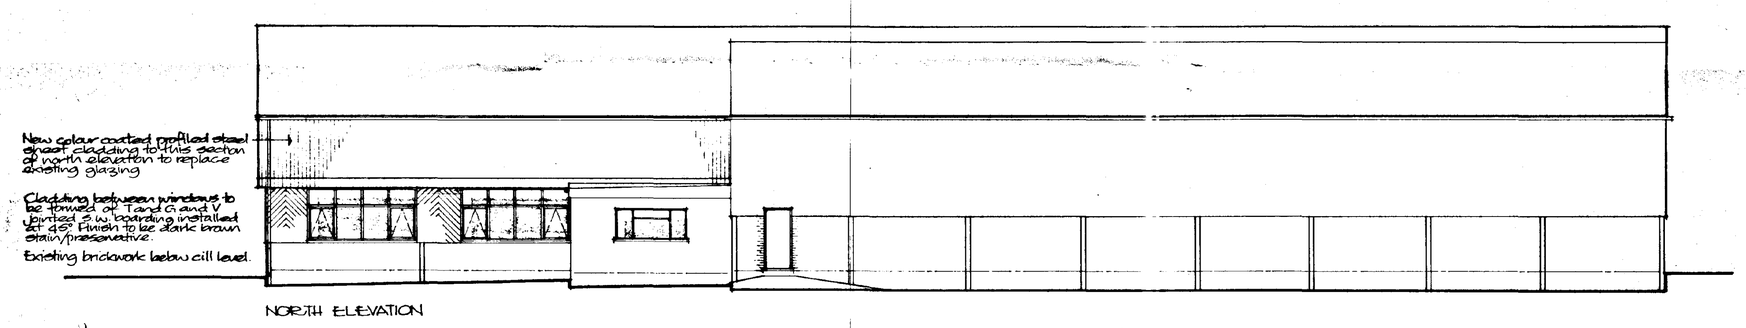


NORTH ELEVATION

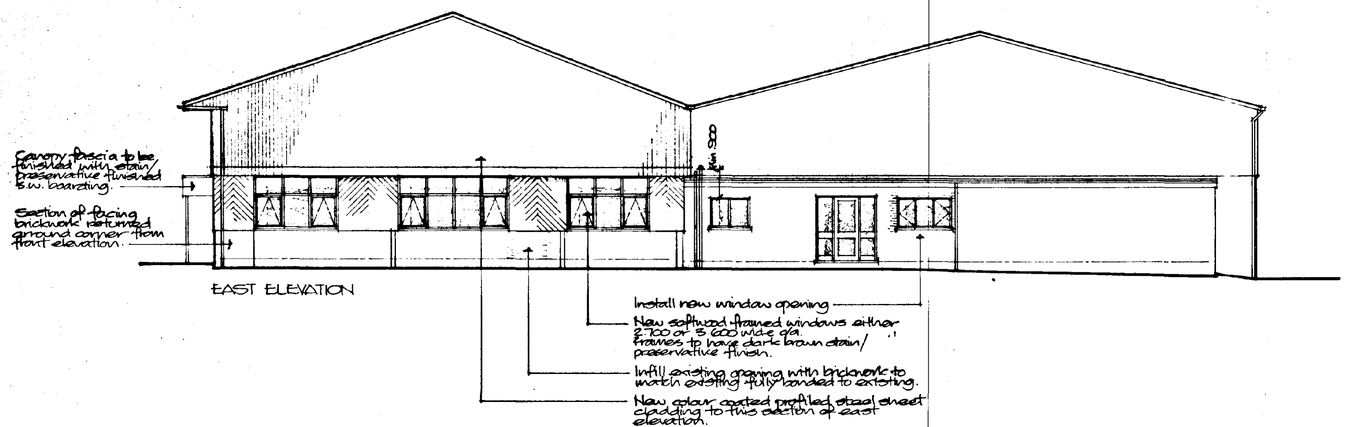


EAST ELEVATION

SOUTH HOLLAND HOUSING
27 MAR 1996
Ref: 0279/96

Broadgate

**Broadgate Builders (Spalding) Ltd**
Broadgate House, Weston Hills,
Spalding, Lincolnshire, PE12 6DB.
Telephone: (01406) 380532 Fax: (01406) 380014

PROJECT TITLE

WORKS AND ALTERATIONS TO BUILDING AND CHANGE OF USE OF SITE TO FORM STORAGE AND DISTRIBUTION CENTRE

DRAWING

ELEVATIONS AS PROPOSED

| REV | DESCRIPTION | DATE | BY |
|---|---|---|---|
| A | General alterations | 10.12.96 | ACH |


SCALE 1:100


DRAWN ACH.

DATE November 95


DRAWING No. CO 1190/04 A

The drawing is copyright and may not be altered, traced, copied, photographed or used for any purpose other than that for which it is issued without consent of Broadgate Builders (Spalding) Ltd.

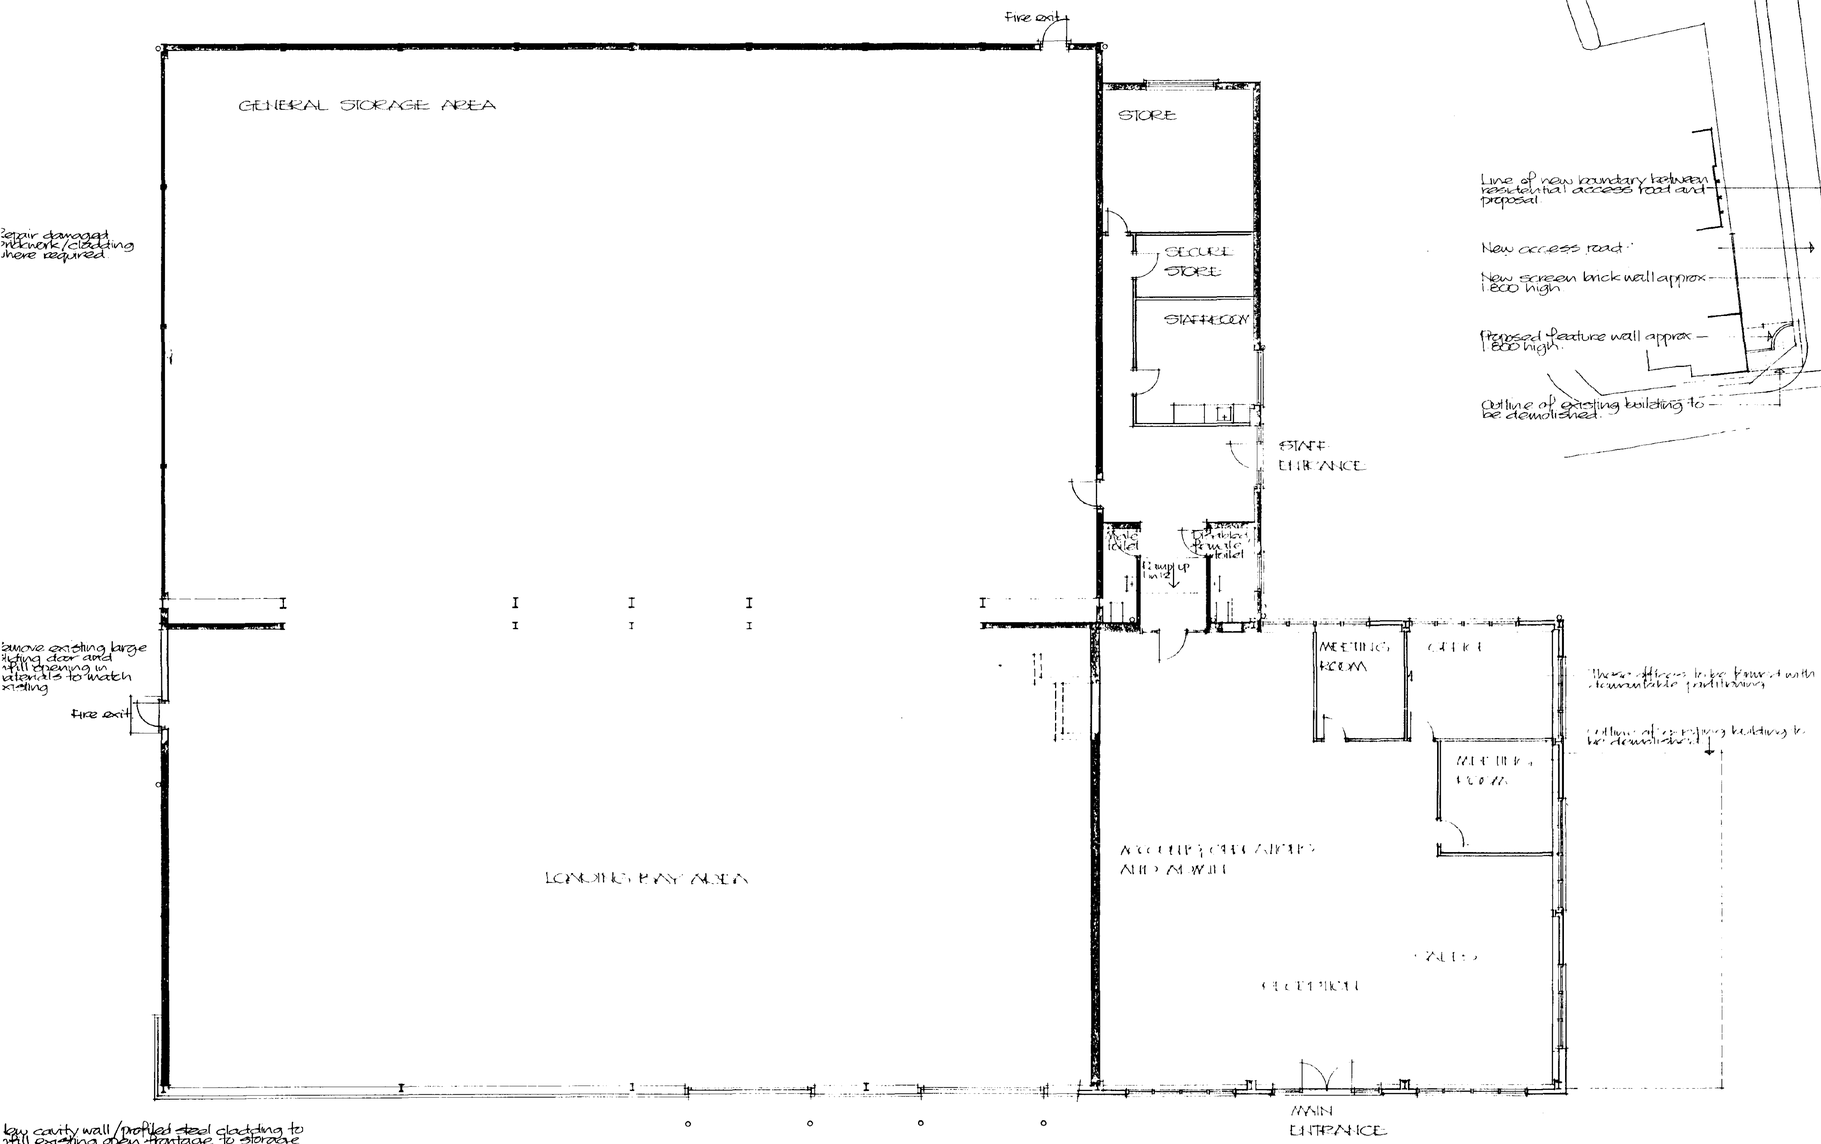

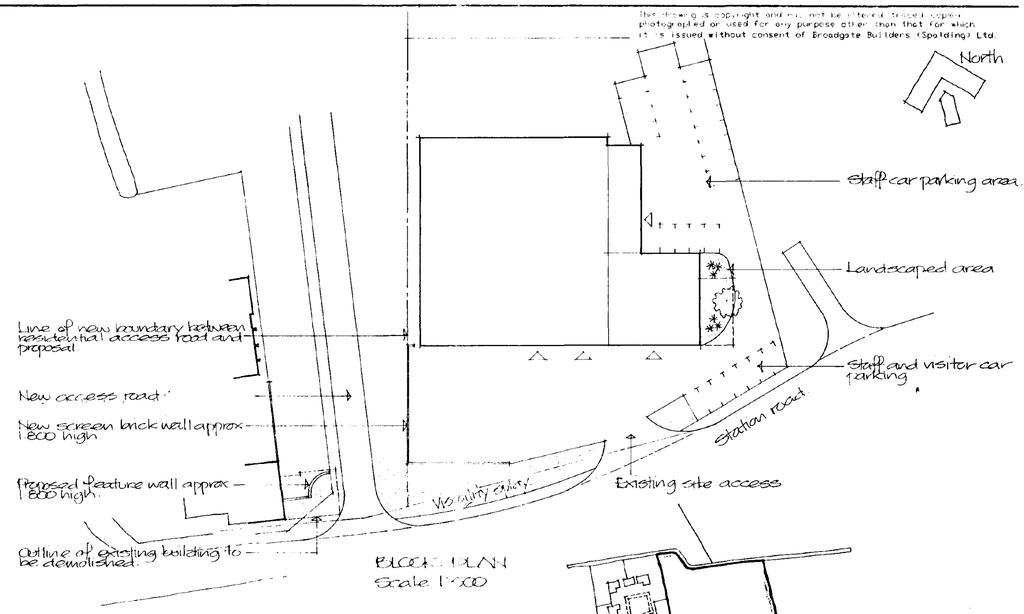
BLOCK PLAN
Scale 1:500

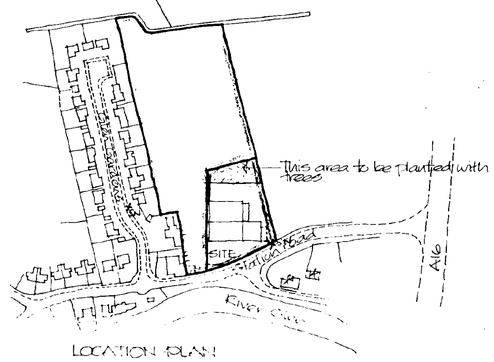


LOCATION PLAN
Scale 1:2500

Broadgate

Ref: 0279/96

Broadgate Builders (Spalding) Ltd
Broadgate House, Weston Hills,
Spalding, Lincolnshire, PE12 6DB.
Telephone: (01406) 380532 Fax: (01406) 380014

PROJECT TITLE

WORKS AND ALTERATIONS TO BUILDING AND CHANGE OF USE OF SITE TO FORM STORAGE AND DISTRIBUTION CENTRE.

DRAWING

PLANS AS PROPOSED

| REV | DESCRIPTION | DATE | BY |
|---|---|---|---|
| A | General alterations | 27.11.95 | ACH |

SCALE 1:100

DRAWN ACH

DATE November 95

DRAWING No