

AMENDED PLAN	
Ref.	A1


REV. 'A' ~ Addition of pitched roof as requested by S.H.D.C. (2/6/11).

NOTE.


- The pitched roof increases the original height by 1m. 26° is the same angle as the single storey extension & is the minimum pitch for slate.

NB Elevation shown without downpipes for clarity.

- New Rooflight to be 780x980mm Skyview Energy 600 by Jeld-Wen UK.

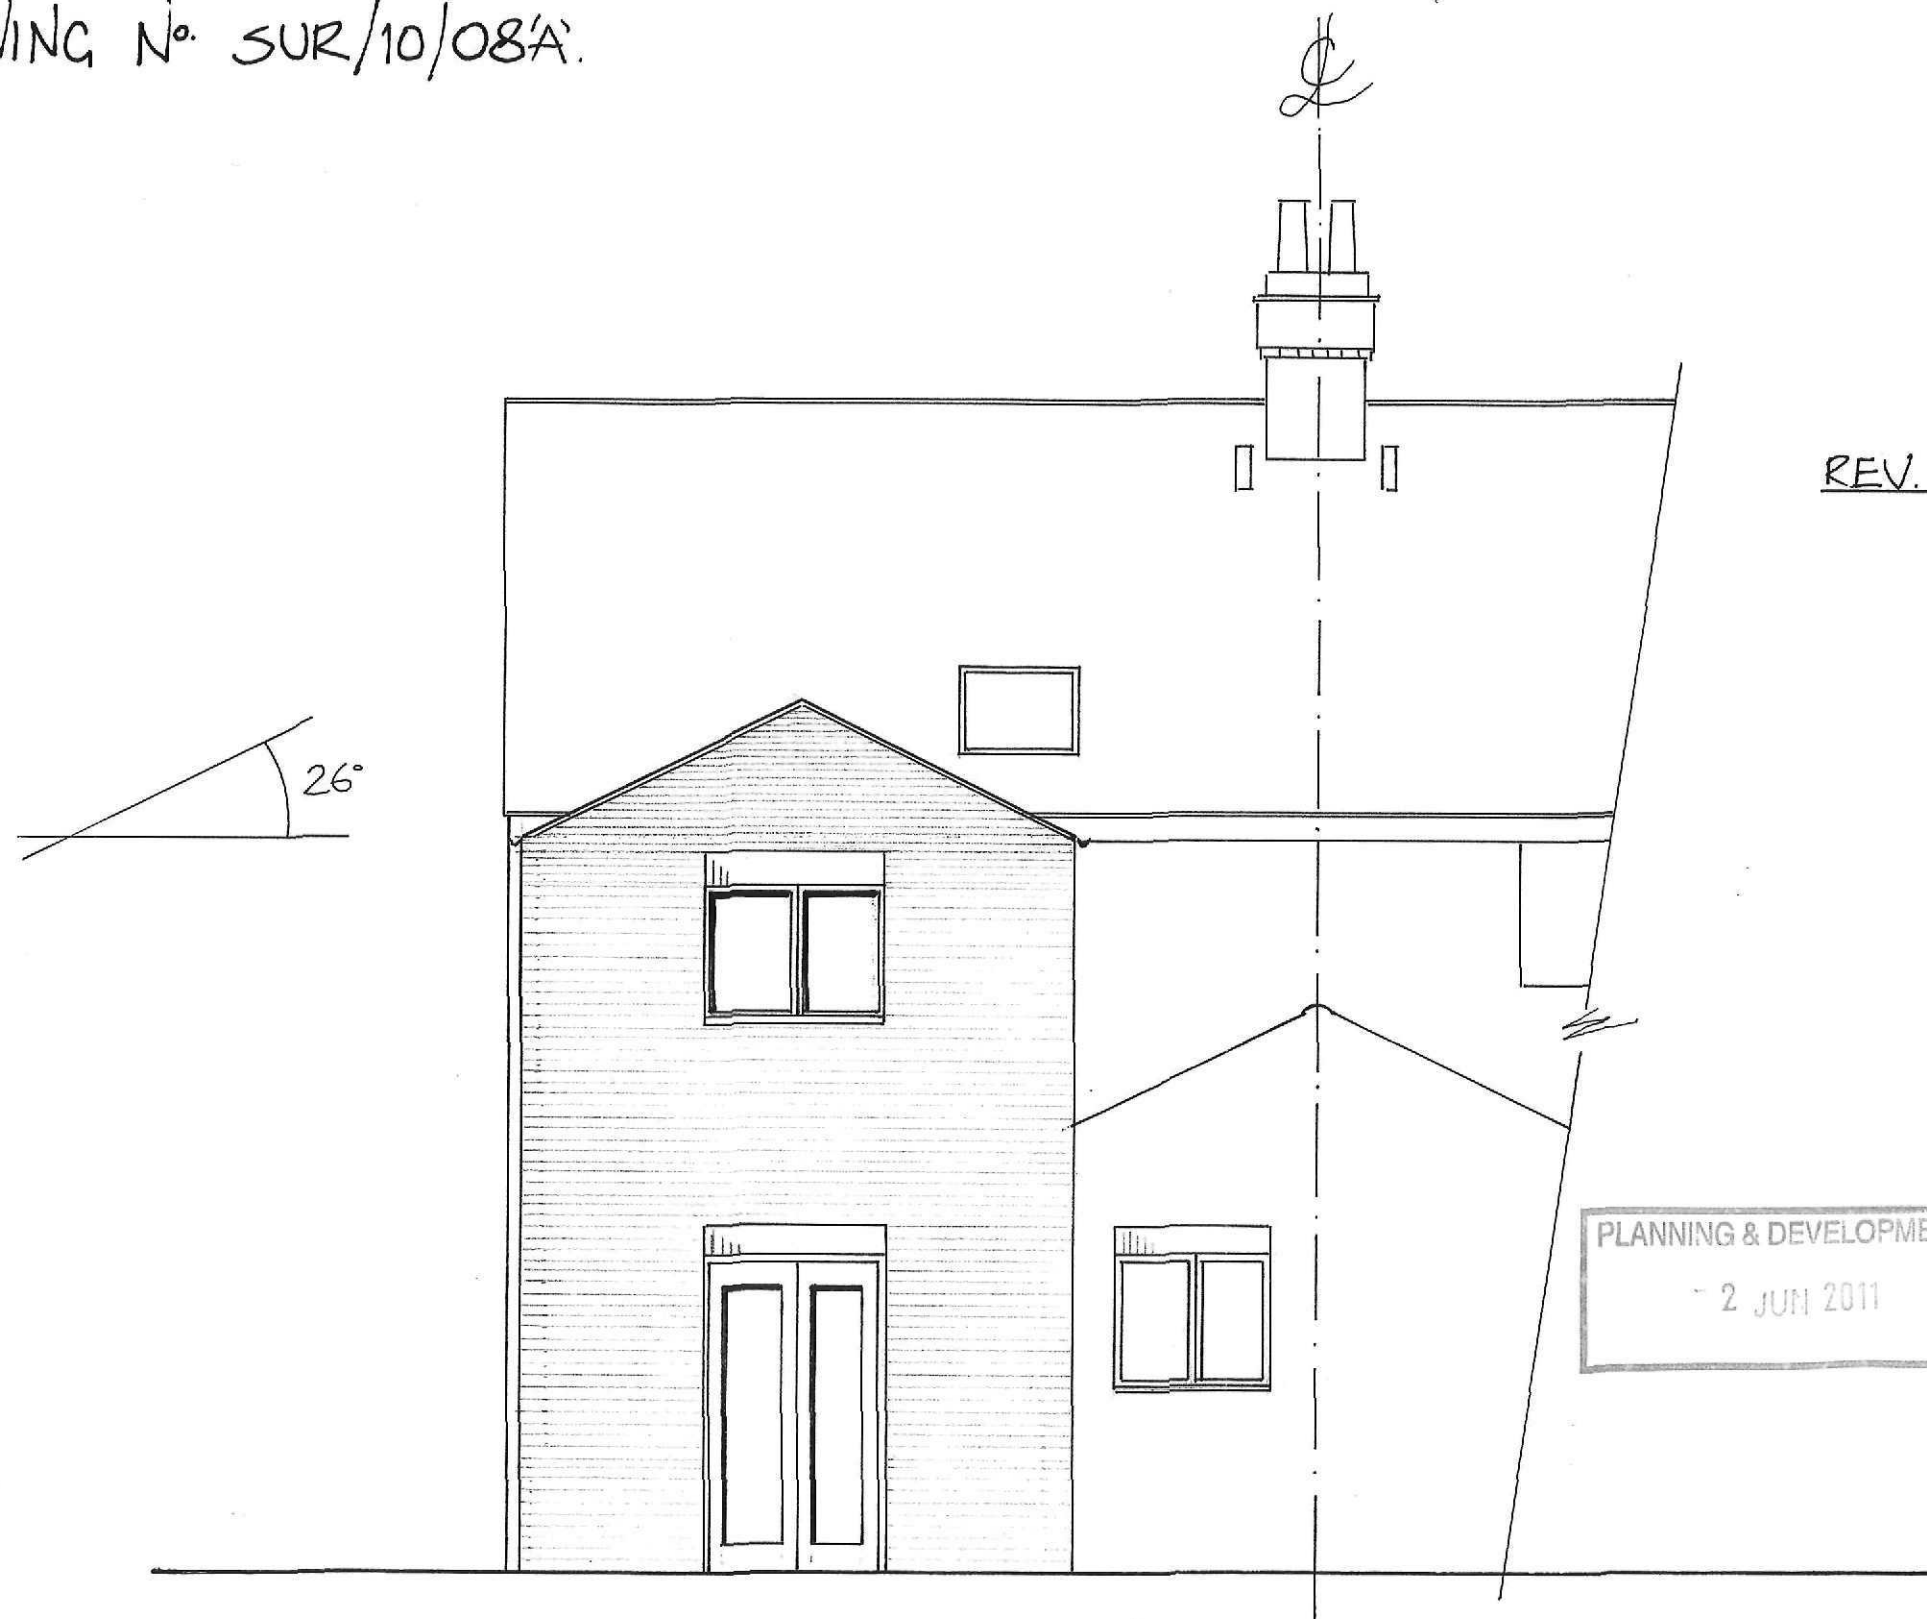

PLANNING & DEVELOPMENT
2 JUN 2011

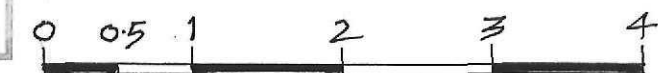

SCALE BAR IN METRES.

REAR ELEVATION AS PROPOSED

1:50.

SHDC Planning & Development 02 JUN 2011 Ref: 0290-11

PROPOSED EXTENSION TO No. 6 SCOLDHALL LANE. SURFLEET.
SPALDING. LINCOLNSHIRE. PE11 4BJ.