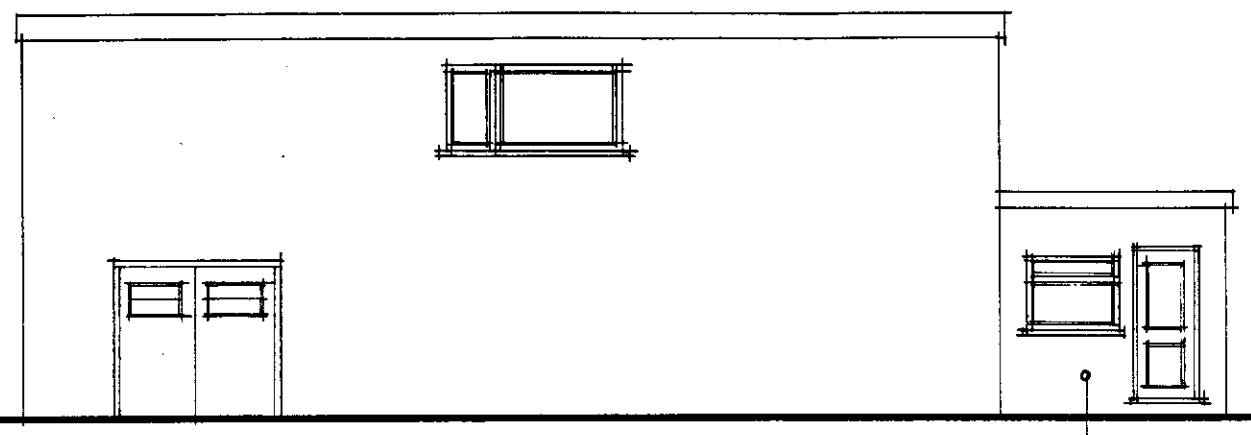

EXISTING ELEVATION from glen gardens

CHANGE EXISTING RETAIL
INTO RESIDENTIAL

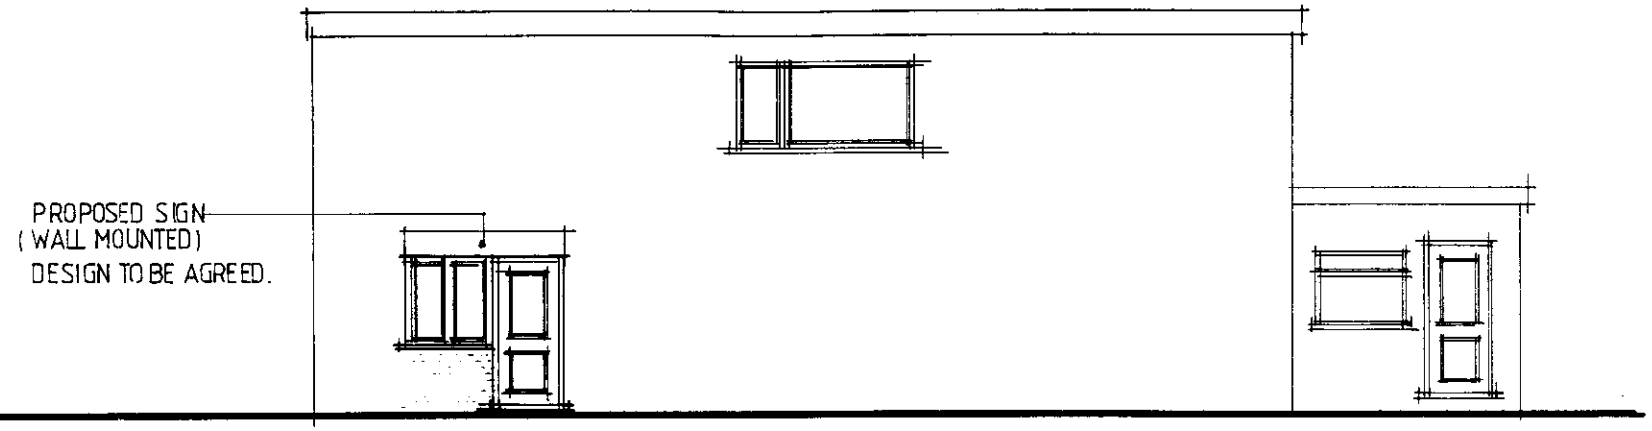

PROPOSED ELEVATION from glen gardens.

Ref: 0291/00

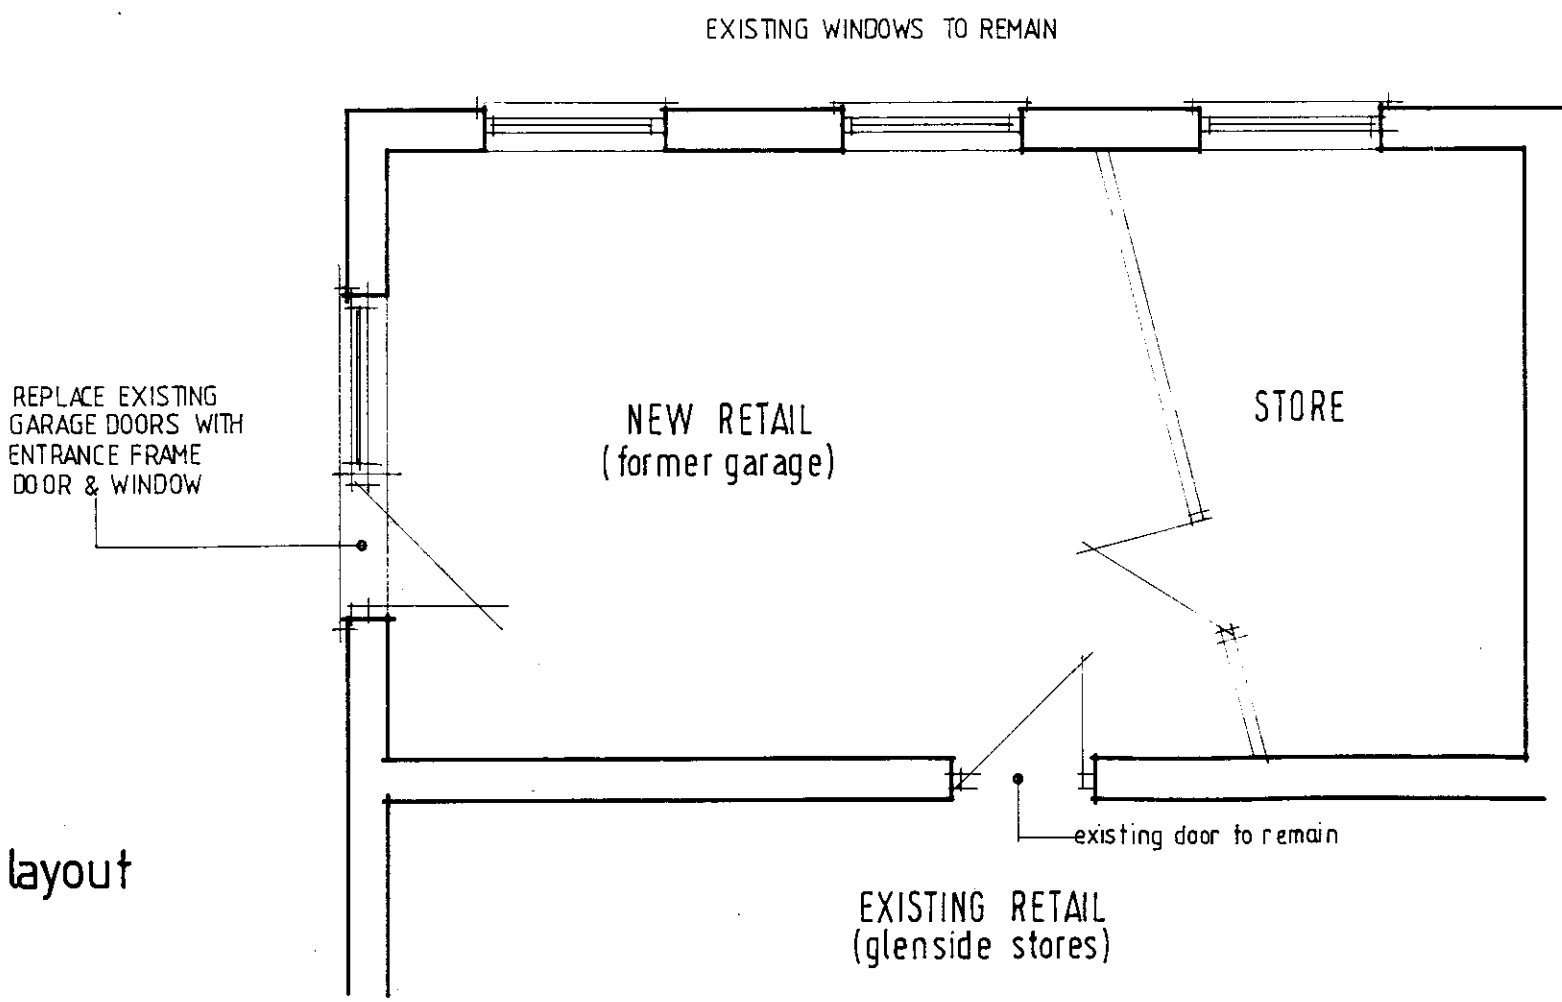

layout

Mark Dennis
architectural services

90 Station Road - Surfleet - Spalding - Lincs - PE11 4DB
Telephone: 01775 680417 Mobile: 07788 834568

title

Proposed change of use at
Glenside Stores (No 152)
Station Road,
Surfleet, Spalding.

for : Mr & Mrs Gerrans

layout & elevations.

scale	drawn
1:100, 1:50	MD
date	drg.no.
03 · 00	00.010 / 01