
DO NOT SCALE - IF IN DOUBT TELEPHONE 01284 812060

THIS DRAWING IS THE PROPERTY OF :
THURLOW NUNN STANDEN LTD.
AND TOGETHER WITH THE DETAILS SHOWN MUST NOT BE COMMUNICATED TO, PASSED ON TO ANY THIRD PARTY WITHOUT THE RECEIPT OF WRITTEN PERMISSION OF THE : SPECIALIST INSTALLATIONS DIVISION.

Ordnance Survey ®
OS Sitemap®

PRELIMINARY DRAWING
FOR DISCUSSION PURPOSES ONLY

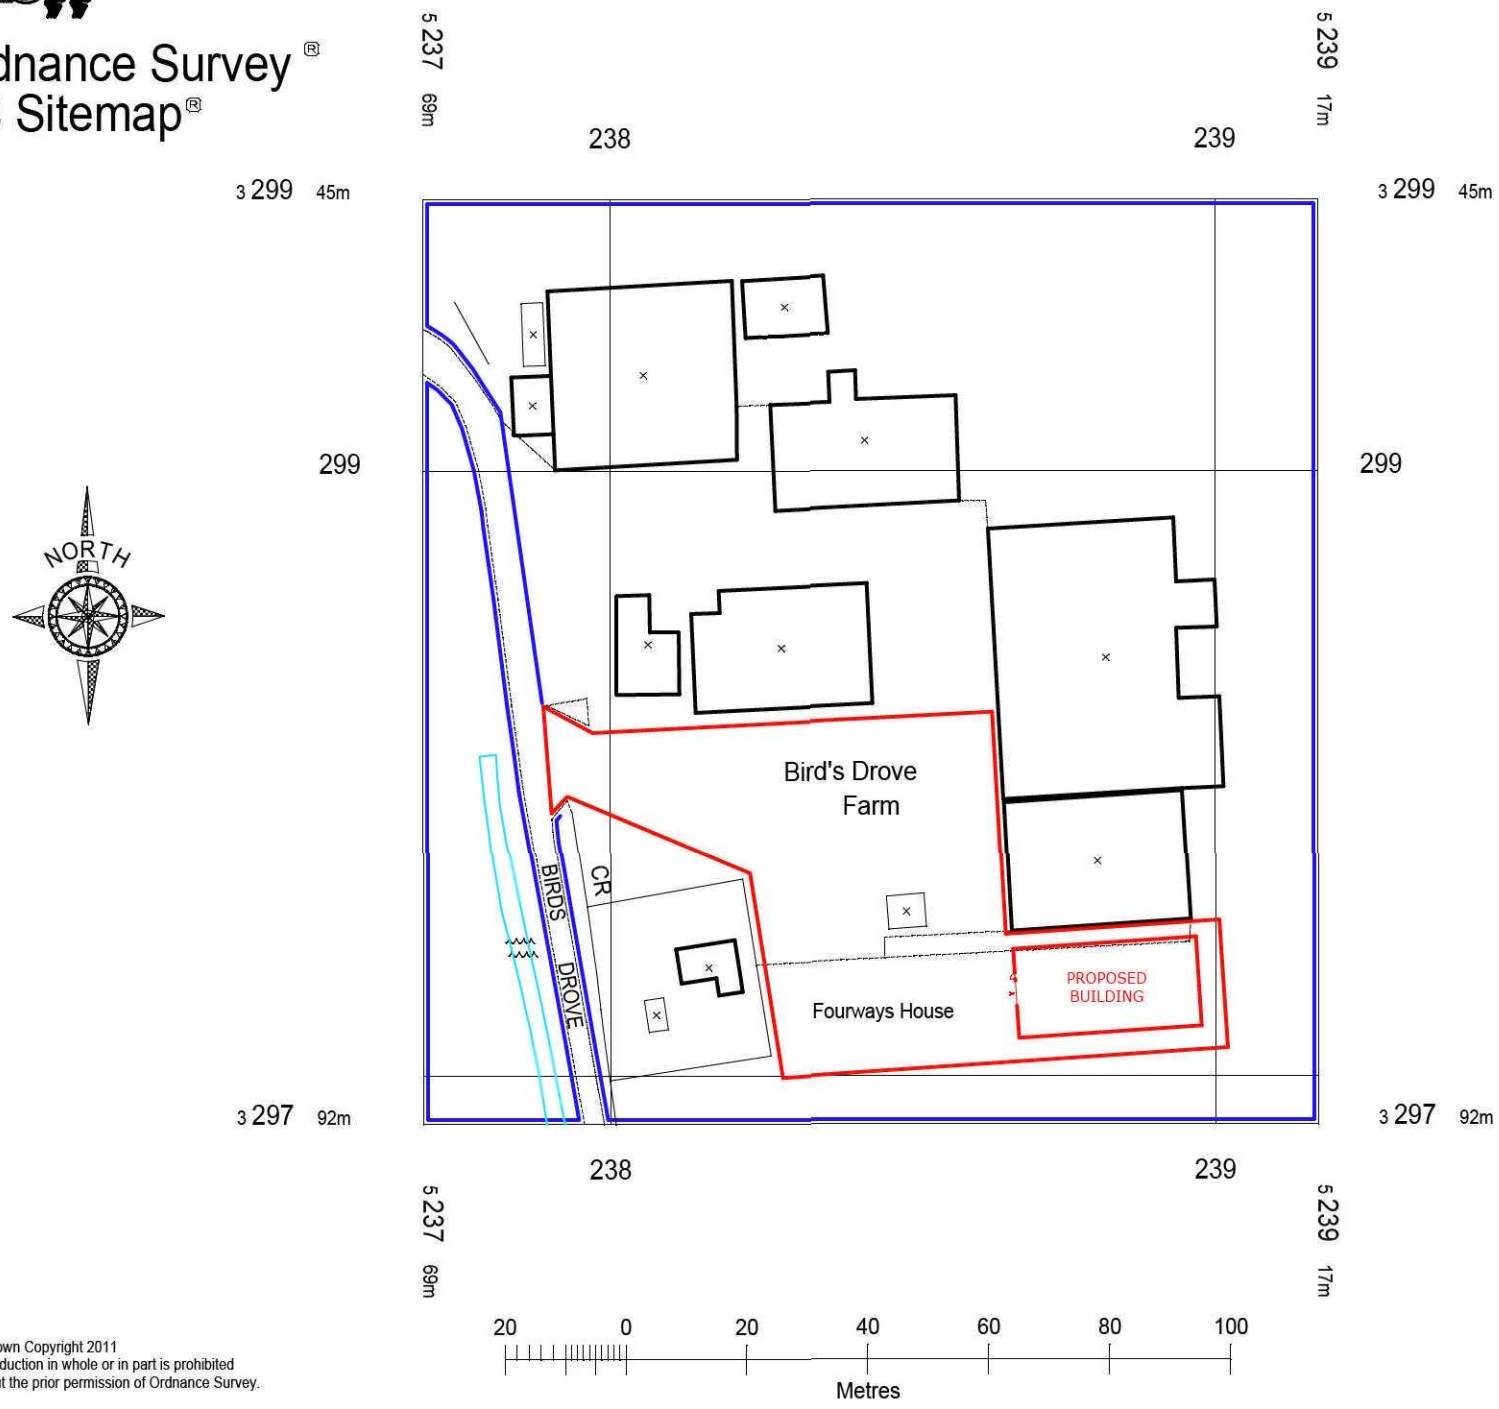

REV.	DATE.	REVISION.	DRN.
'B'	19/04/11	Red site boundary and blue ownership boundary added.	JOW
'A'	12/04/11	Building location confirmed.	JOW

Proposed 1172t Refrigerated Box Potato Store
at:- Birds Drove Farm.

LOCATION PLAN

CLIENTS:
PROCTOR BROS GOSBERTON LTD
BIRDS DROVE FARM
SURFLEET
SPALDING
LINCOLNSHIRE
PE11 4BE

Thurlow Nunn Standen Ltd.
Specialist Installations Division
Symonds Farm Business Park,
Newmarket Road, IP33Y, Bury St. Edmunds,
Suffolk, IP28 6RE.
Tel : (01284) 812060
Fax : (01284) 811674
E-mail : sid@tnsgroup.co.uk

SCALE:	SHEET:	DRAWN BY:
1 : 1250	A4	James O. Williams


SALES ORDER No:	DRAWING No:	REVISION:
PRL	1526 : 01 : 01	'B'

DATE: April 2011


© Crown Copyright 2011
Reproduction in whole or in part is prohibited without the prior permission of Ordnance Survey.

DO NOT SCALE - IF IN DOUBT TELEPHONE 01284 812060

THIS DRAWING IS THE PROPERTY OF :
THURLOW NUNN STANDEN LTD.
AND TOGETHER WITH THE DETAILS SHOWN MUST NOT BE COMMUNICATED TO, PASSED ON TO ANY THIRD PARTY WITHOUT THE RECEIPT OF WRITTEN PERMISSION OF THE : SPECIALIST INSTALLATIONS DIVISION.

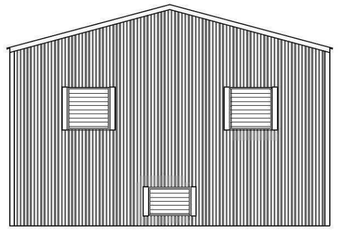


END ELEVATION : GL - '6'

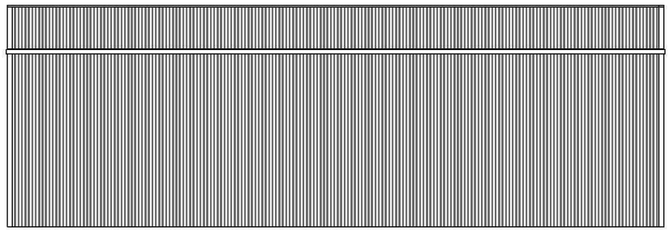


SIDE ELEVATION : GL - 'A'


END ELEVATION : GL - '1'

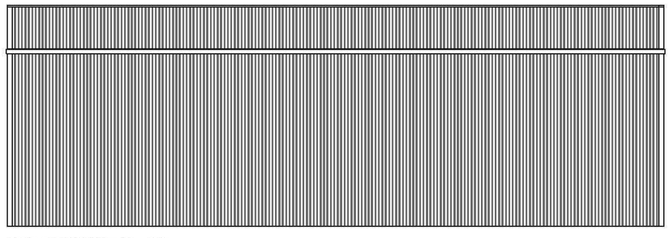

SIDE ELEVATION : GL - 'D'

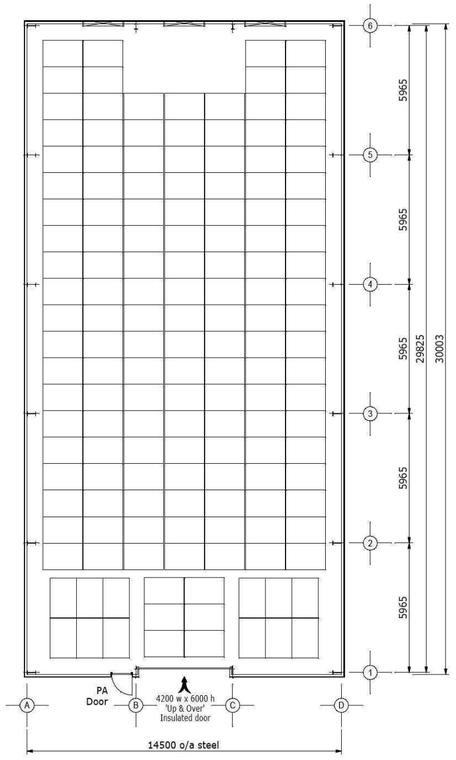

PLAN

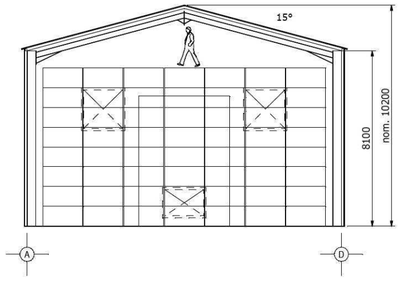

TYPICAL SECTION THRU' SPAN

NOTES :-

STEELWORK :
Steel portal frame designed to industrial specification BS 5502 Class I. Finished to BS colour.

PURLINS :
Standard cold rolled galvanised 'Z' purlins and eaves rail.

ROOF CLADDING :
Plastic coated composite sheeting with 120mm 'LPC' Approved PIR insulation core.
Finished in BS colour 10 A 05 - Goosewing Grey (tbc).

VERTICAL CLADDING :
Plastic coated composite sheeting with 100mm 'LPC' Approved PIR insulation core.
Finished in BS colour 18 B 25 Merlin Grey (tbc).

All cladding colours to match existing building.

TRIMS & FLASHING :
Purpose made plastisol coated steel Barge Boards, corner trims & door trims finished to BS colour.

DOORS :
1no. Electrically operated Insulated up & over door to suit openings nom. 4200 x 6000 high.
Finished in BS colour 10 A 05 - Goosewing Grey (tbc).

1no. Insulated steel personnel access doors finished in BS colour 10 A 05 - Goosewing Grey (tbc).

RAIN WATER GOODS :
Half round PVC gutters terminating to Ø150 round down pipes.

All rain water goods to be complete with all necessary brackets and fixings.

LOUVRES :
3no. Plastisol coated louvred vents finished in BS colour 00 E 53 Black (tbc)

PRELIMINARY DRAWING
FOR DISCUSSION PURPOSES ONLY

REV.	DATE.	REVISION.	DRN.

Proposed 1172t Refrigerated Box Potato Store
at:- Birds Drove Farm.

GENERAL ARRANGEMENT
& ELEVATIONS

CLIENT:
PROCTOR BROS GOSBERTON LTD
BIRDS DROVE FARM
SURFLEET
SPALDING
LINCOLNSHIRE
PE11 4BE

Thurlow Nunn Standen Ltd.
Specialist Installations Division
Symonds farm Business Park,
Newmarket Road, RISBY, Bury St. Edmunds,
Suffolk, IP28 6RE.
Tel : (01284) 812060
Fax : (01284) 811674
E-mail : sid@tnsgroup.co.uk

SCALE:	SHEET:	DRAWN BY:
1 : 200	A2	James O. Williams

SALES ORDER No:	DRAWING No:	REVISION:
PRL	1526 : 04 : 01	

DATE: April 2011