


This plan is to be read in conjunction with the BS5837 Tree Survey report ref: CBE/P680/ 0714 dated July 2014.

Protective fencing to BS5837 as shown within the tree survey report should be erected **outside** of the calculated RPA.

Root protection areas (RPA) are denoted for trees by a Purple Circle around each tree with the distance in meters stated.

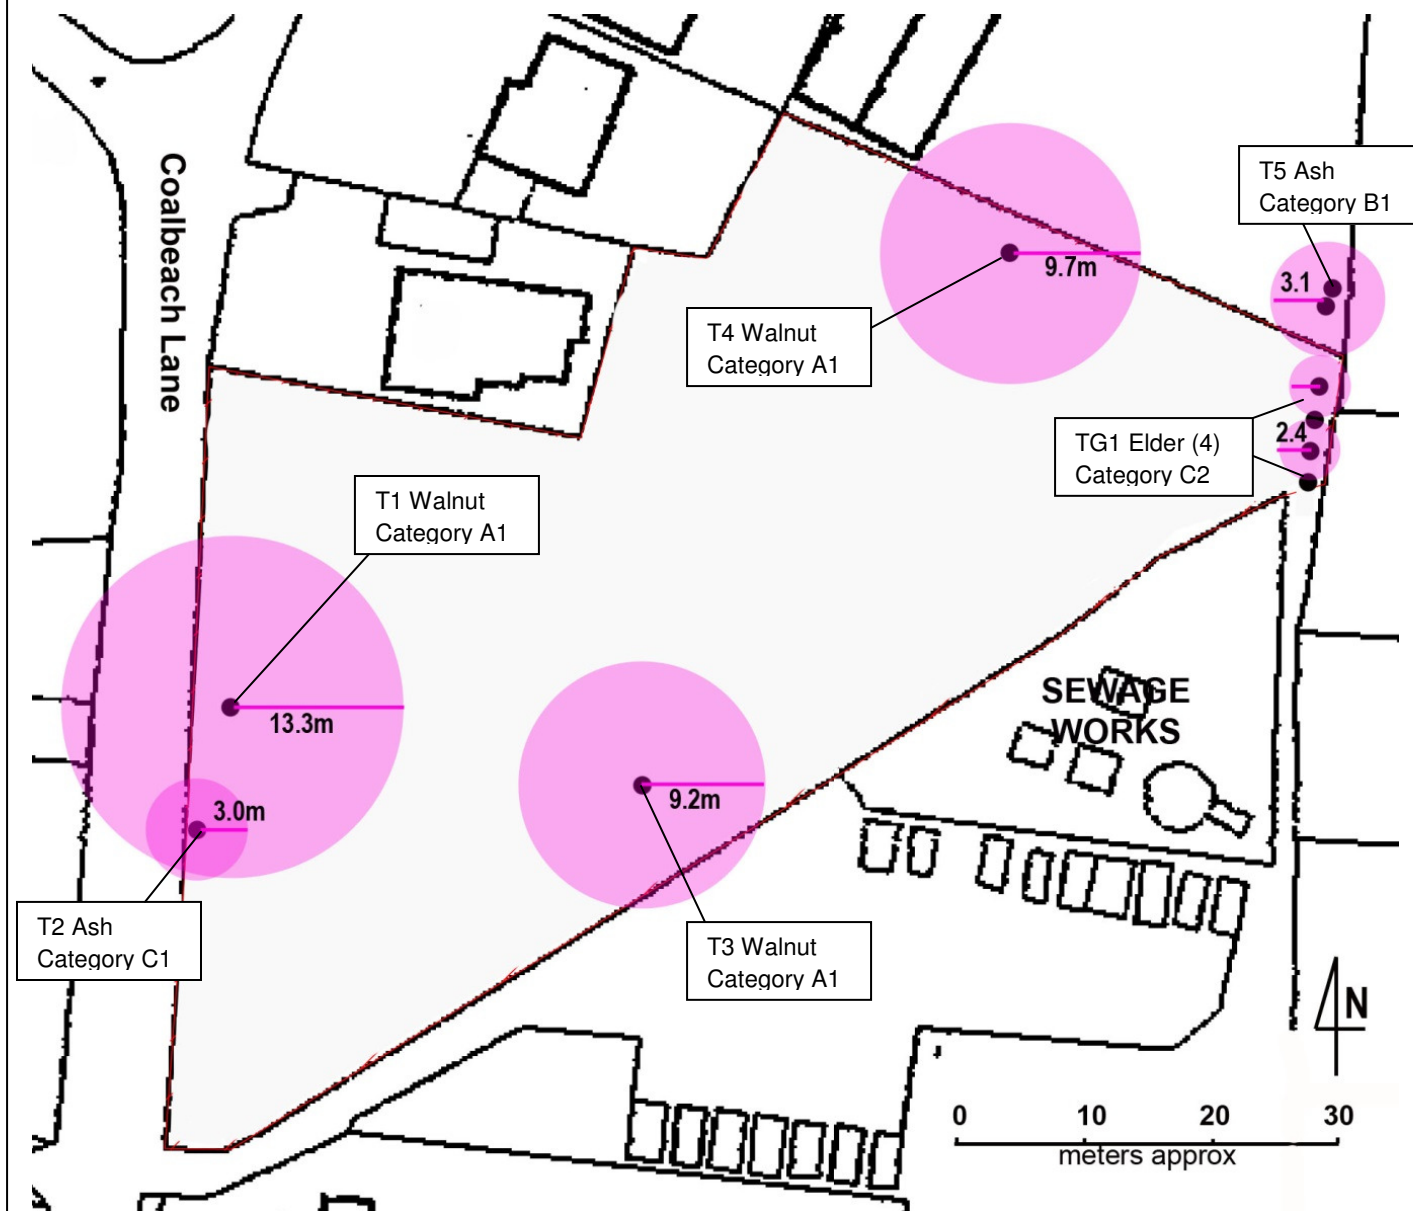

C.B.E. Consulting
Arboricultural Surveys to BS5837

Coalbeach Lane, Surfleet

CONSTRAINTS PLAN

Drawn by: CJB

Date: 17 July 2014

Plan Ref: P688 CP01

Scale: As shown