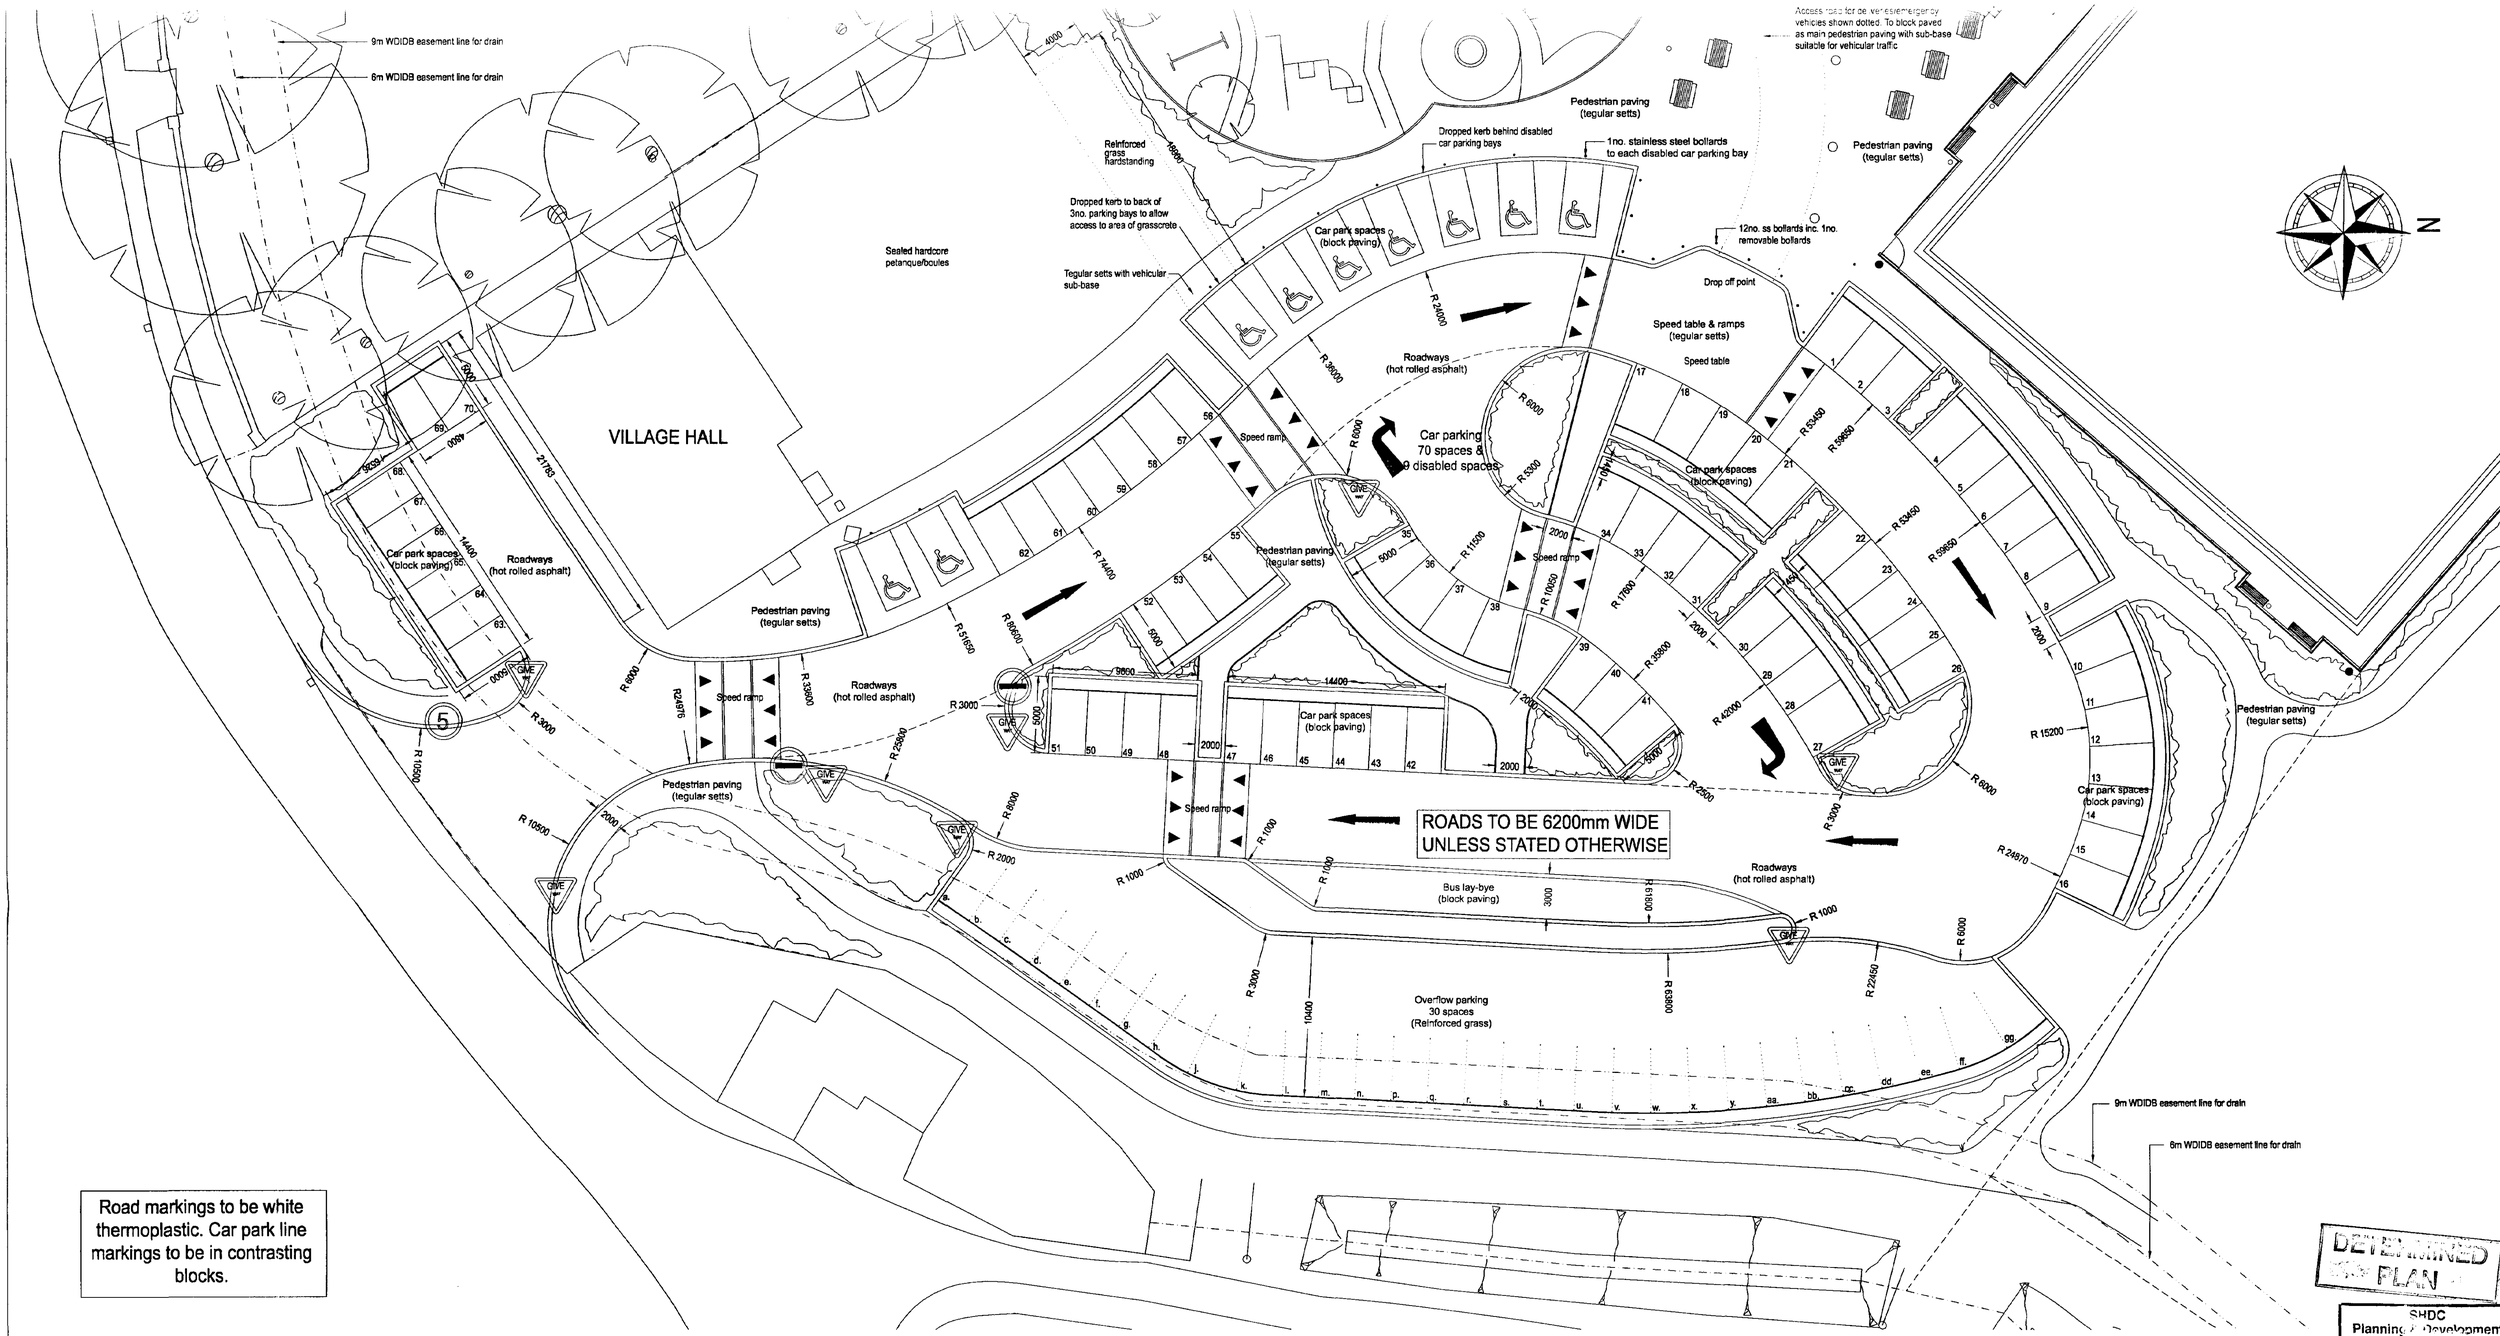


Road markings to be white thermoplastic. Car park line markings to be in contrasting blocks.

GIVE WAY — 7no. Give Way signs

5 — 1no. Speed Limit signs

2no. No Entry signs

FOR TYPICAL CAR PARKING BAYS AND KERB DETAILS SEE DRAWING 3975 / A1 / 142

DETERMINED PLAN

SHDC Planning & Development
10 MAR 2003
Ref 0304/03

REVISIONS:

C: Car park reorientated. 28.02.03 E.J.
B: Car park details moved to drawing 3975/A1/142. Bollards to disabled car parking bays indicated. 13.02.03 E.J.
A: Car park layout amended. Petanque/boules area extended and playarea relocated. 11.02.03 E.J.

PROJECT
DEVELOPMENT AT STATION ROAD, SURFLEET, LINCS.

CLIENT:
S.P.A.R.C.

DRAWING TITLE:
CAR PARK LAYOUT

DATE: FEB 2003 | DRAWN: E.J. | APPROVED:

SCALE: 1:200 | DRAWING No: 3975 / A1 / 141C

SIMONS DESIGN

WITHAM PARK HOUSE
WATERSIDE SOUTH
LINCOLN LN5 7JP

Tel: 01522 882600
Fax: 01522 882601
email: simons_design@simonsgroup.com
Web Site: www.simonsdesign.com

ARCHITECTURE INTERIOR DESIGN

THIS DRAWING IS COPYRIGHT AND NO PORTION SHOULD BE USED WITHOUT CONSENT. NO DIMENSIONS ARE TO BE SCALED OFF THIS DRAWING. ALL DIMENSION ARE TO BE VERIFIED ON SITE.