


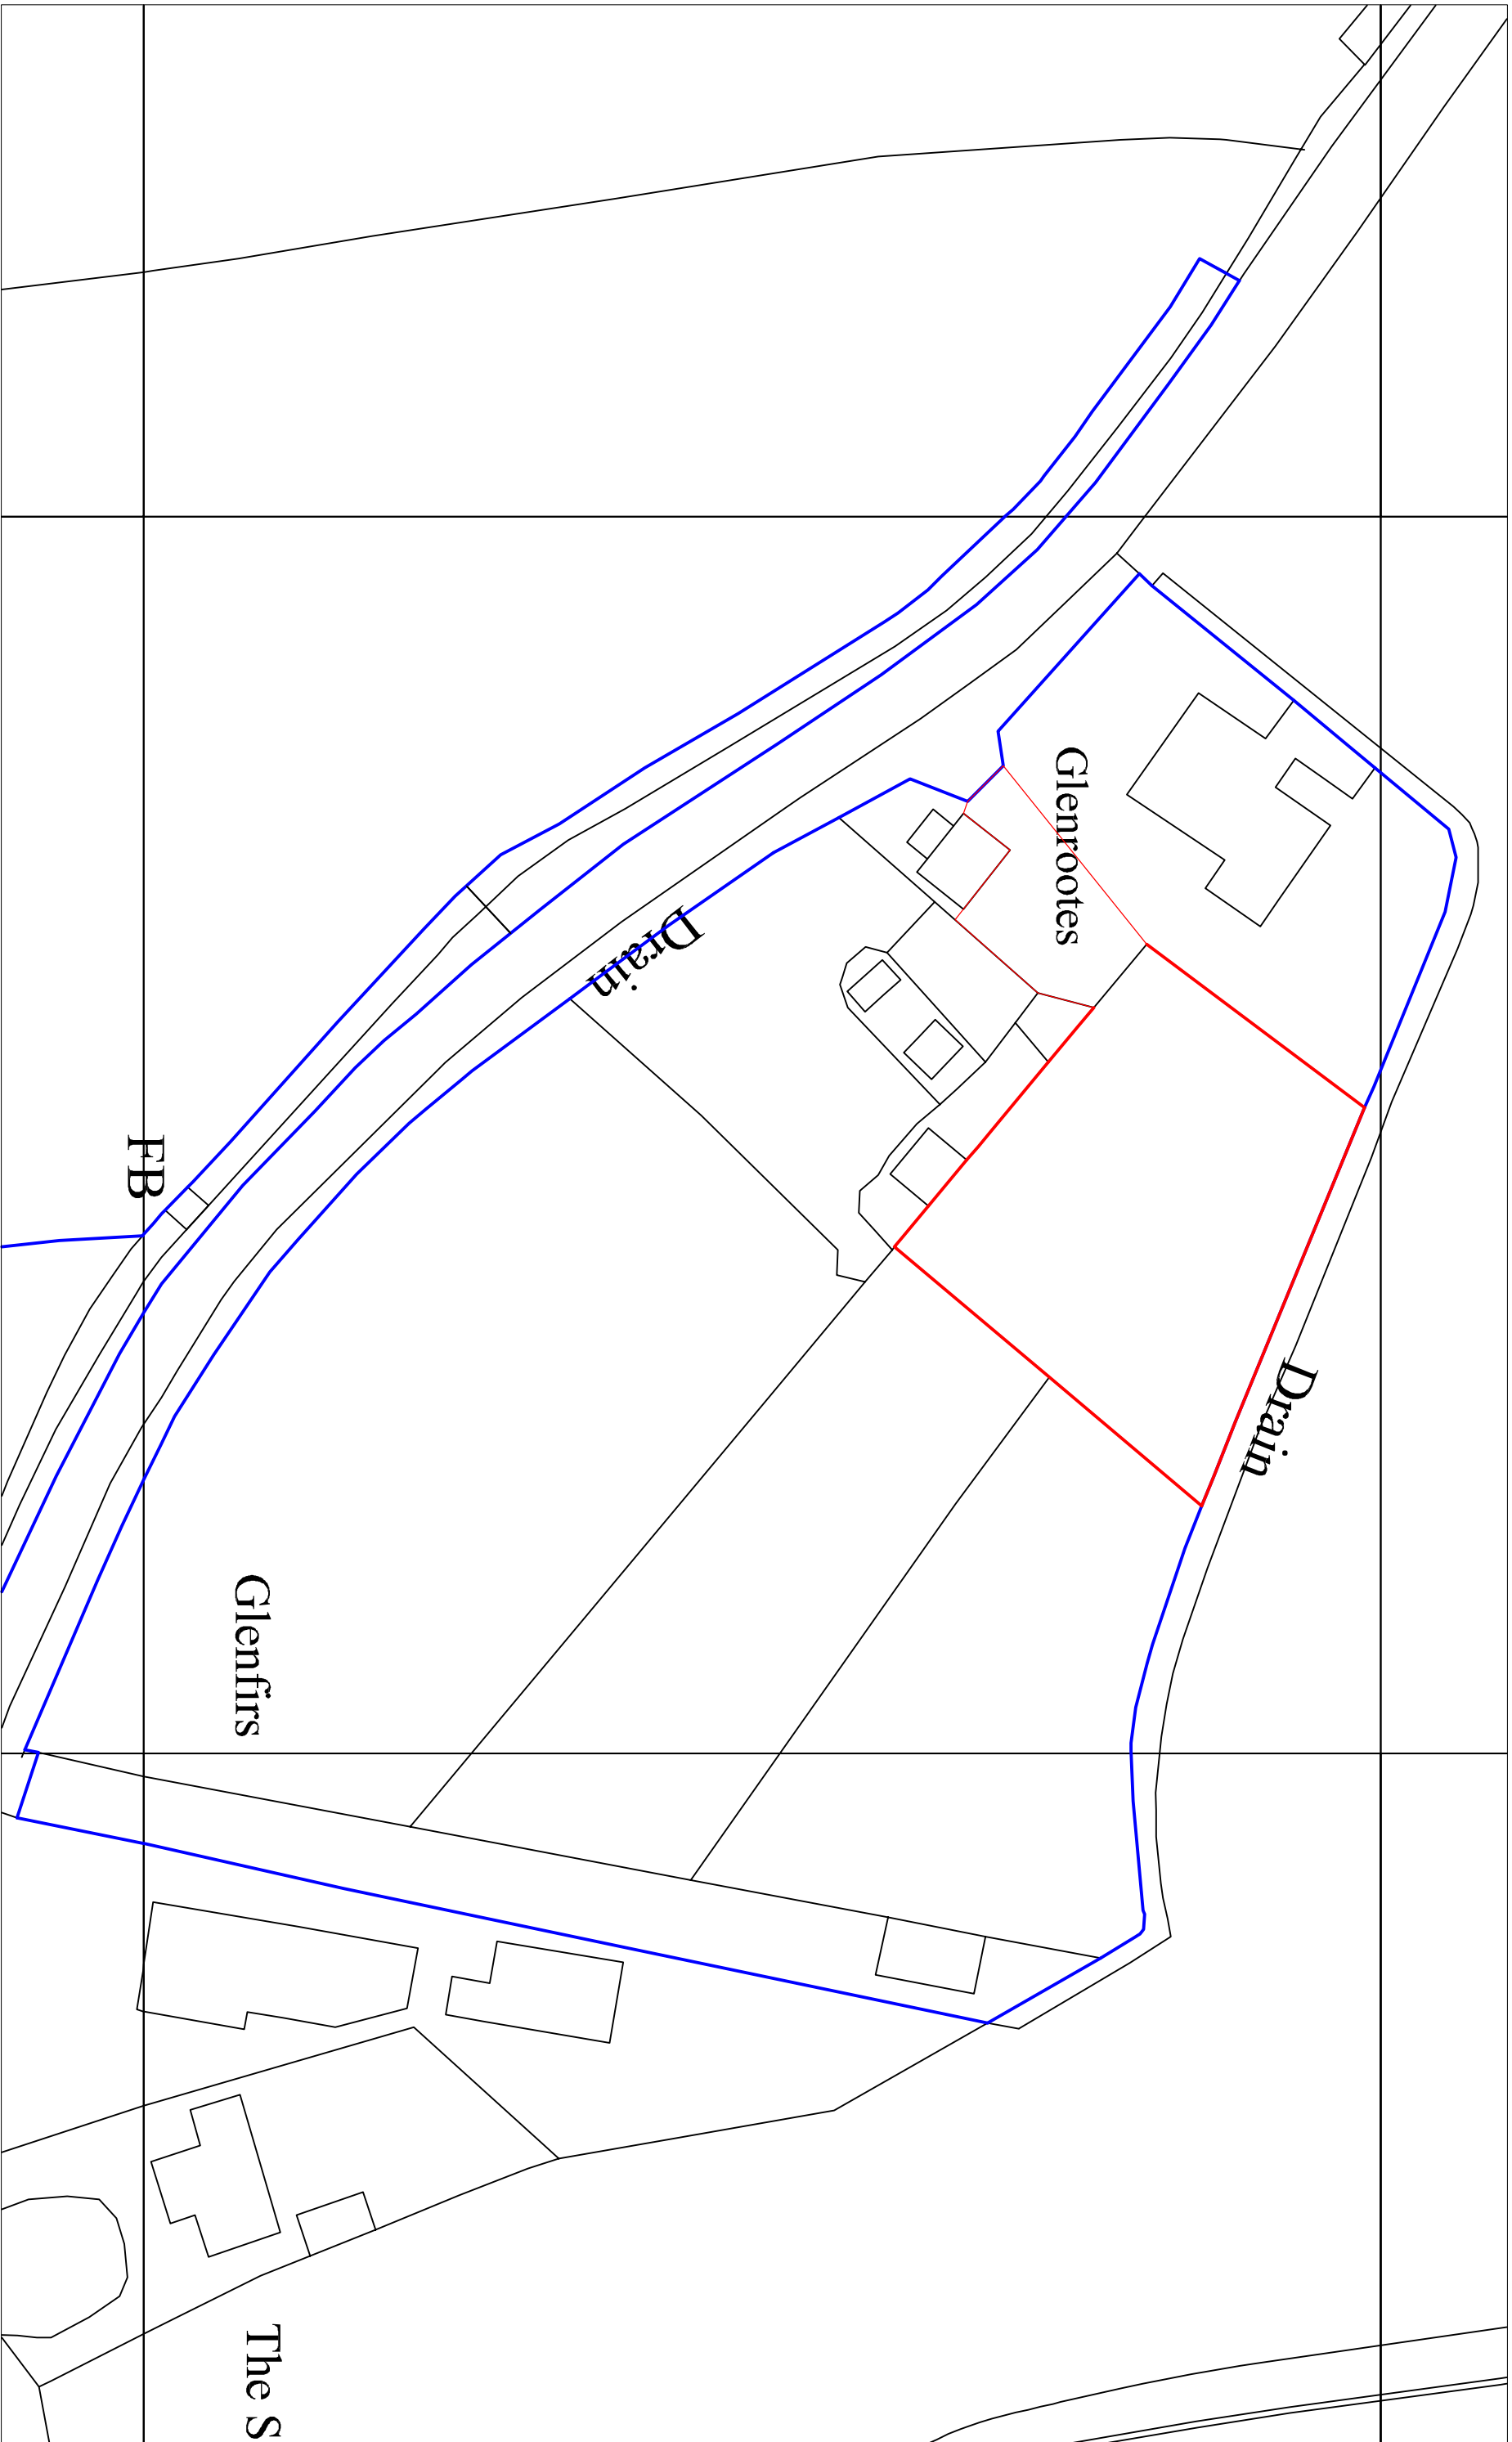

LANDYKE LTD

Mawbrook Lodge, Salford, Melton Mowbray, LE14 4SS

Tel 01664 44 44 91 Mob 07932 033873 email dmanning@landyke.co.uk

© LANDYKE LTD

Client:
Mr A Rayner
Glenroots
Stockhouse Lane
Surtleet
Spalding PE11 4AR

Job:
PROPOSED FARM BARN
AT
SURLLEET, SPALDING, Lincs

Plan Scale	Elevation Scale	Section Scale	Date	All Units in Metres
1:500	XXXXXX	XXXXXXXXXX	APR2020	XXXXXXXXXXXX
Dwg Title EXISTING SITE LAYOUT				
Dwg No. RAYNER/2020-2		Revision Date	00/00/00	Rev No. 0