


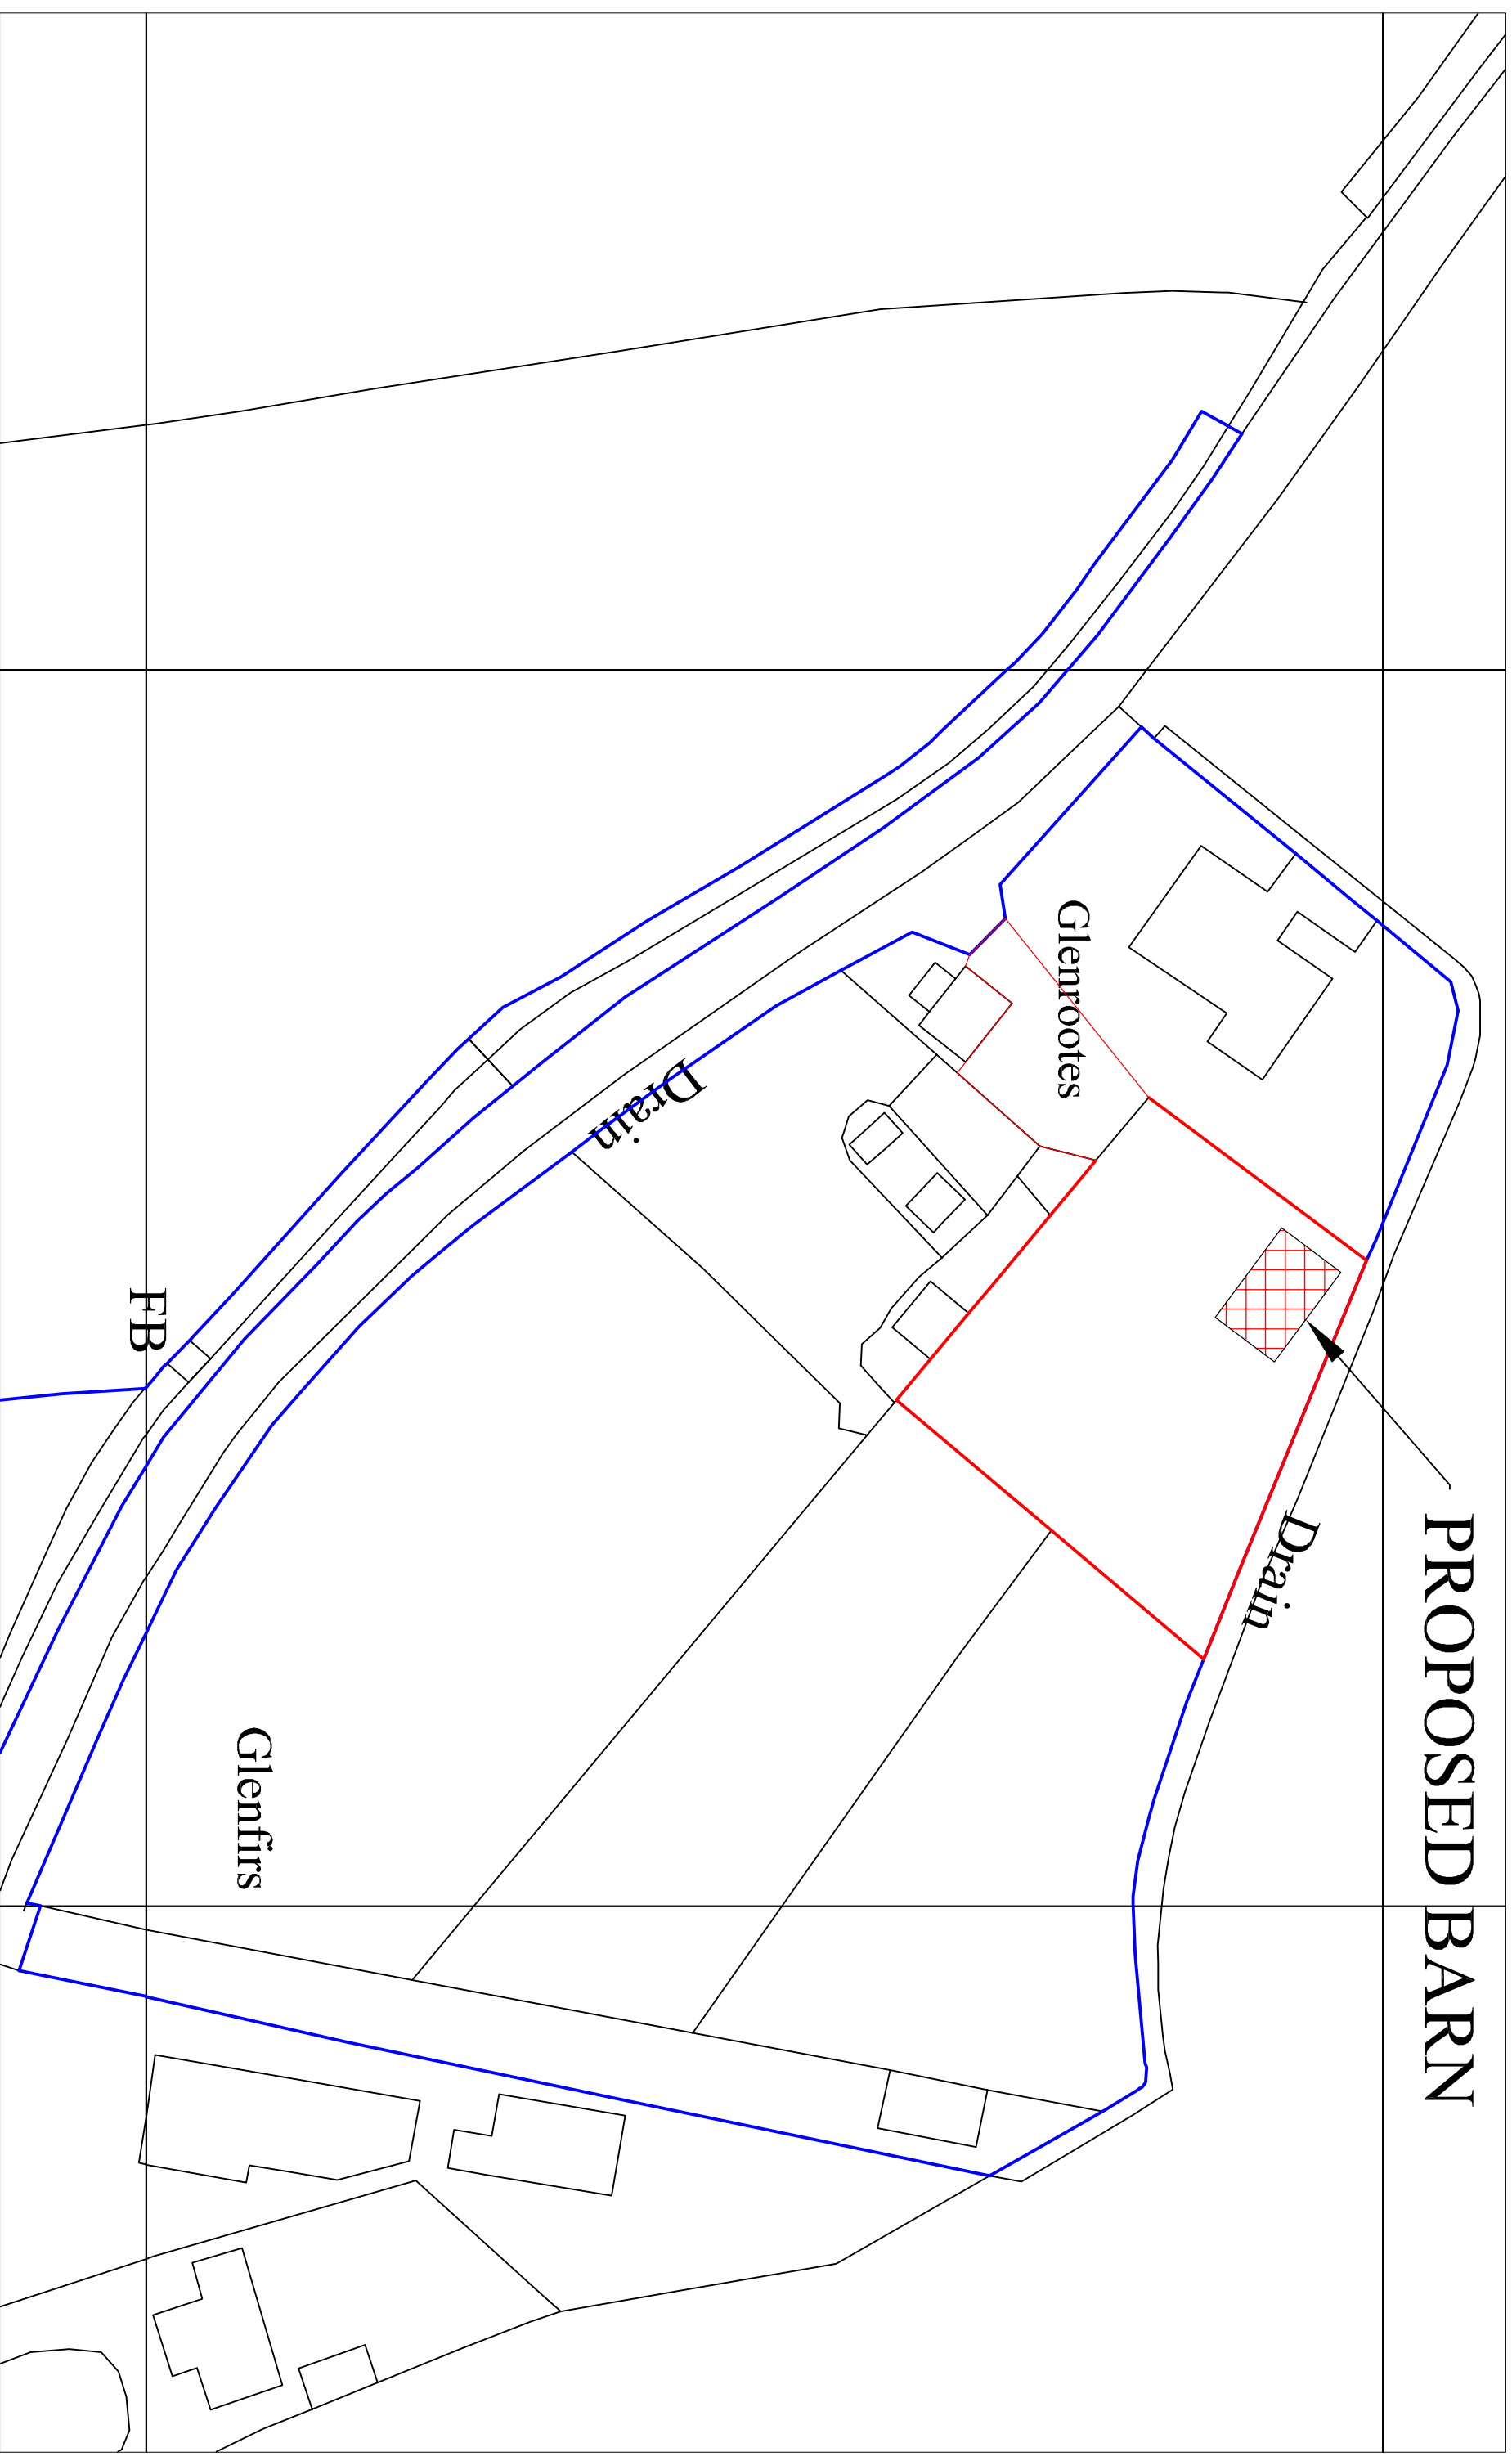

LANDYKE LTD

Mawbrook Lodge, Salford, Melton Mowbray, LE14 4SS

Tel 01664 44 44 91 Mob 07932 033873 email dmanning@landyke.co.uk

© LANDYKE LTD

Client:

Mr A Rayner

Glenrootes

Stockhouse Lane

Surfleet

Spalding PE11 4AR

Job:

PROPOSED FARM BARN

AT

SURRELLETT, SPALDING, LINGS

Plan Scale

1:500

Elevation Scale

XXXXXX
LIVE! 1011

Section Scale

XXXXXX

Date _____
Address _____

DATE
APR 20 2020

All Units in Metres

XXXXXXXXXXXX
XXXXXXXXXXXX

Dwg Title

Dwg Title

PROPOSED SITE LAYOUT

Dwg No. **RAYNER/2020-3**

Dwg No

Revision Date 00/00/00

Revision Date 00/00/00

Rev No. 0