

FRONT

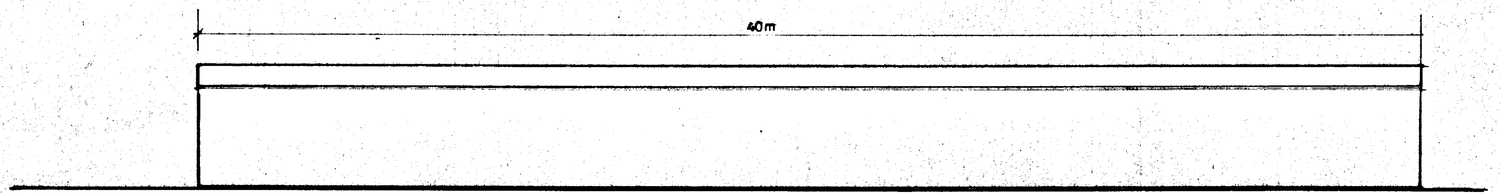

SIDE

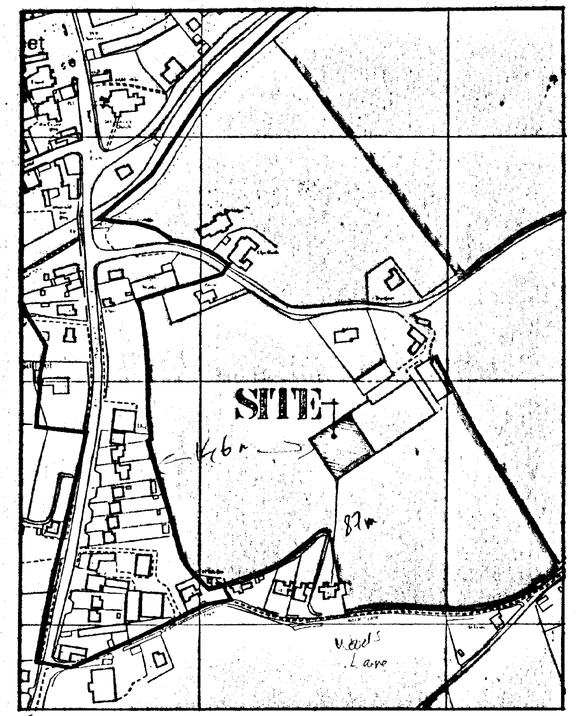

LOCATION PLAN
1 : 2500

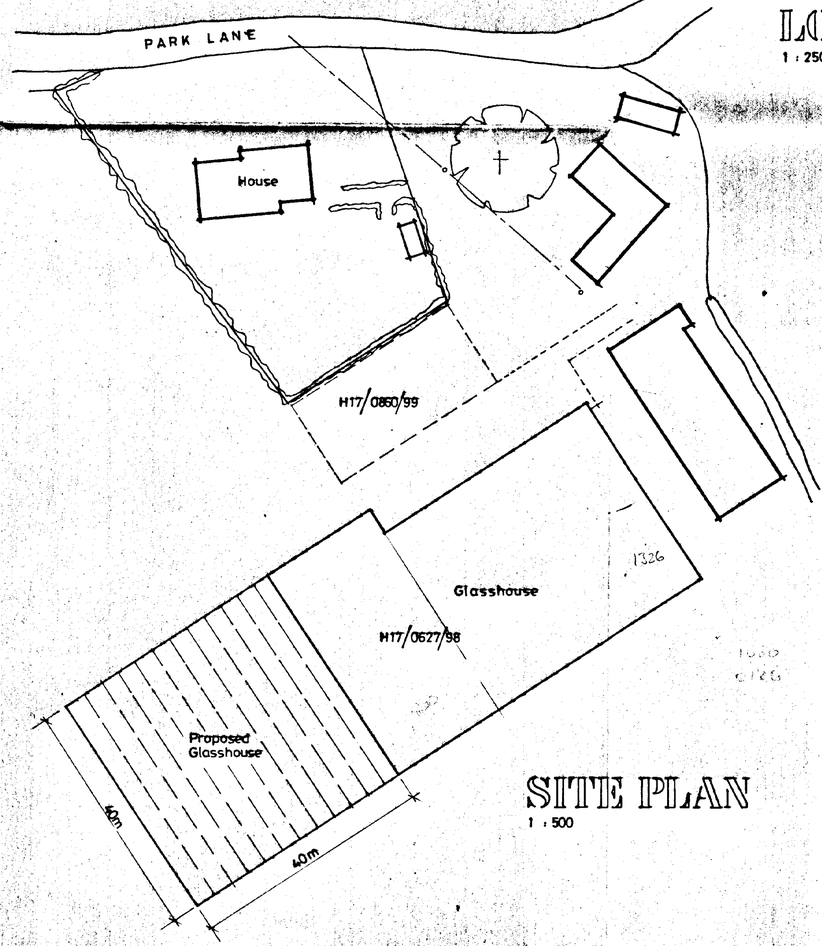

SITE PLAN
1 : 500

DETERMINED PLAN

SOUTH HOLLAND DC HOUSING & PLANNING 15 MAR 2000 Ref. 0316/00

REV	REMARKS	DATE

ALL WELDS mm C.F.W. U.N.O.

PAINT:

SOUTH LINCS LTD CONSTRUCTION
Bars Bridge
Bourne Road
West Pinchbeck
Spalding
Lincs. PE11 3NQ
Tel. 01775 640555
Fax. 01775 640679

CLIENT:

PARK LANE FLOWERS
MESSRS J.A. DOBNEY & SONS

TITLE:

GLASSHOUSE EXTENSION
PARK FARM
PARK LANE
SURFLEET

DRAWN: *GRM*	CHECKED:
SCALE: *1/100 1/500 1/2500*	DATE: *MARCH 2000*
DRAWING No. *SLC-JAD.02*	REV.

Bannink D.B. (UK) 97997