

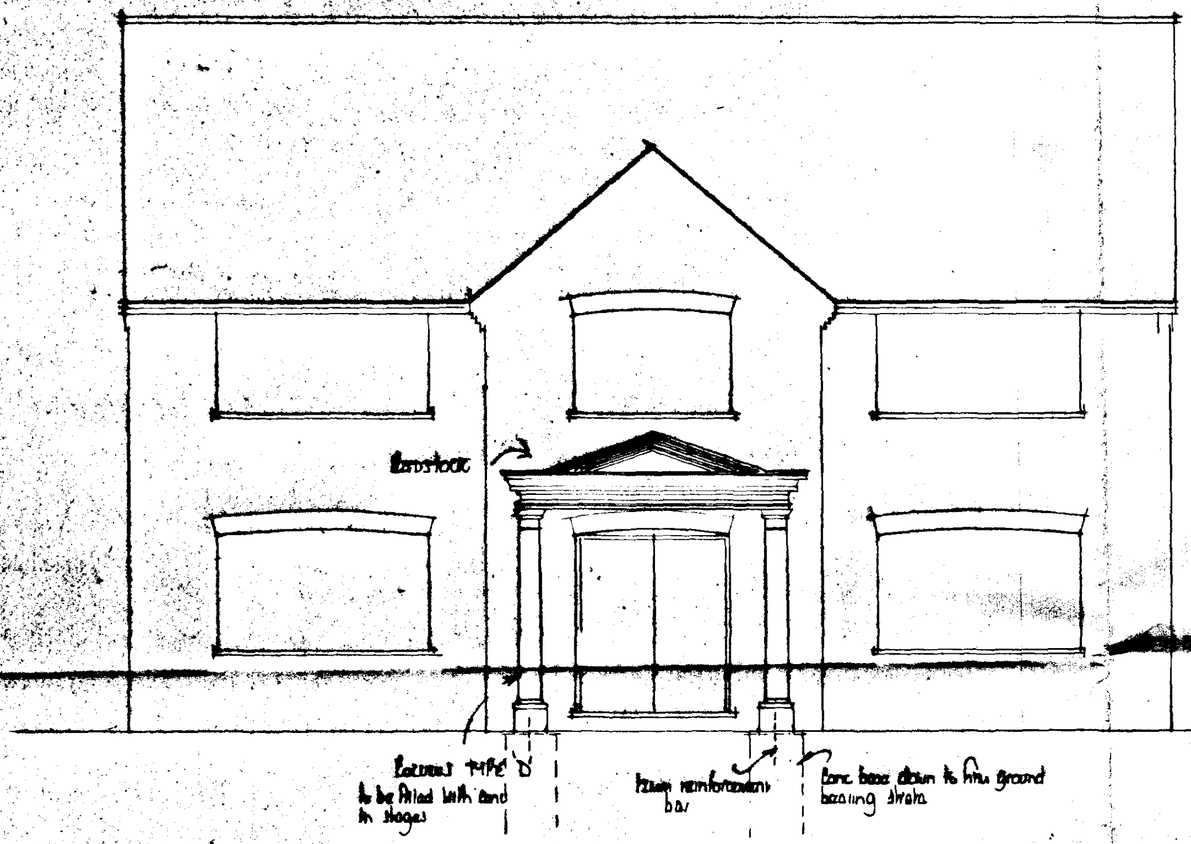


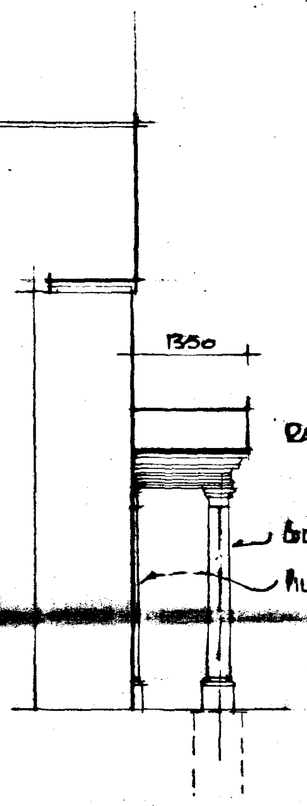

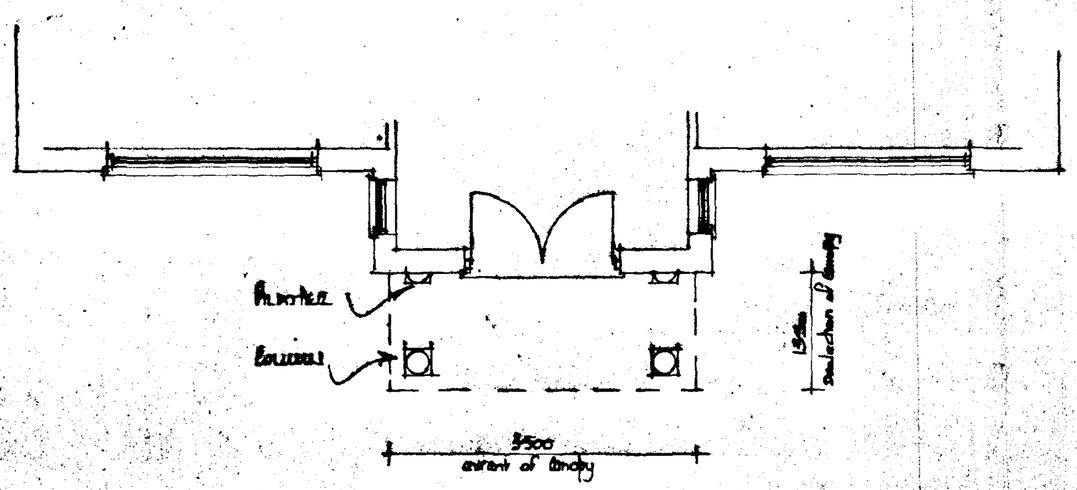

SOUTH HOLLAND DC
HOUSING
20 MAR 1998
Ref: 0316/98
DETERMINED PLAN

Clay Developments Ltd

23 Clay Hall Drive, Spalding, Lincs PE11 2BB

Tel: 01775 724737 / 767968

Client
Mallows Rattee At Plot 2
Bicketdyke Road
Surfleet Seas Ends
Spalding
Lincs
Mr & Mrs T. Bowers

Drawing Title
Plans . Elevations

Scale
1:50

Date
Jul 98

Drawn
RL.

Drawing No.

Note - All trees to be 1.8m high at planting - subject to availability

Ash trees (transmo excelsior)

Acer platanoides

A double row of hawthorn / blackthorn - 30cms with 30cm barleycorn row and 30cm barleycorn plant. - planted through hedging mulch roll.

Acer platanoides

Ash trees (transmo excelsior) 1.8m high at planting

Berberis thunbergii 'Atropurpurea'

Brillanthinum

Betula pendula (Silver birch)

Acer negundo 'Variegatum'

Laburnum

Laburnum

4850

3650 (8500)

6500 (10350)

4850

1.2m high close boarded fence

Hawthorn hedge

Gravel drive

Kerb in line with gable

Area of shallow kerbs

Quercus robur

Hawthorn hedge

Malus 'Golden Hornet'

Malus John Downie

Tarmac

Silver birch 1.8m ht. at planting

Poplar - estg

Malus John Downie

Hawthorn/blackthorn hedge & silver birch

Estg sewer

Estg manhole

RESERVOIR ROAD.

SOUTH HOLLAND DC
HOUSE PLANNING
20 MAR 1998
Ref: 0316/98

DETERMINED PLAN

B - Plot 1 added.

Rev A - additional landscaping added.

Cley Developments Ltd

23 Cley Hill Drive, Spalding, Lincs. PE11 2EB

Tel: 01775 724737 / 767968

Project
PROPOSED DEVELOPMENT AT
RESERVOIR ROAD
(STREET NOS) END
SPALDING.

Drawing Title
Block plan

Scale 1:200

Date Nov 96 Drawn DL

Drawing No. 96/30/03