

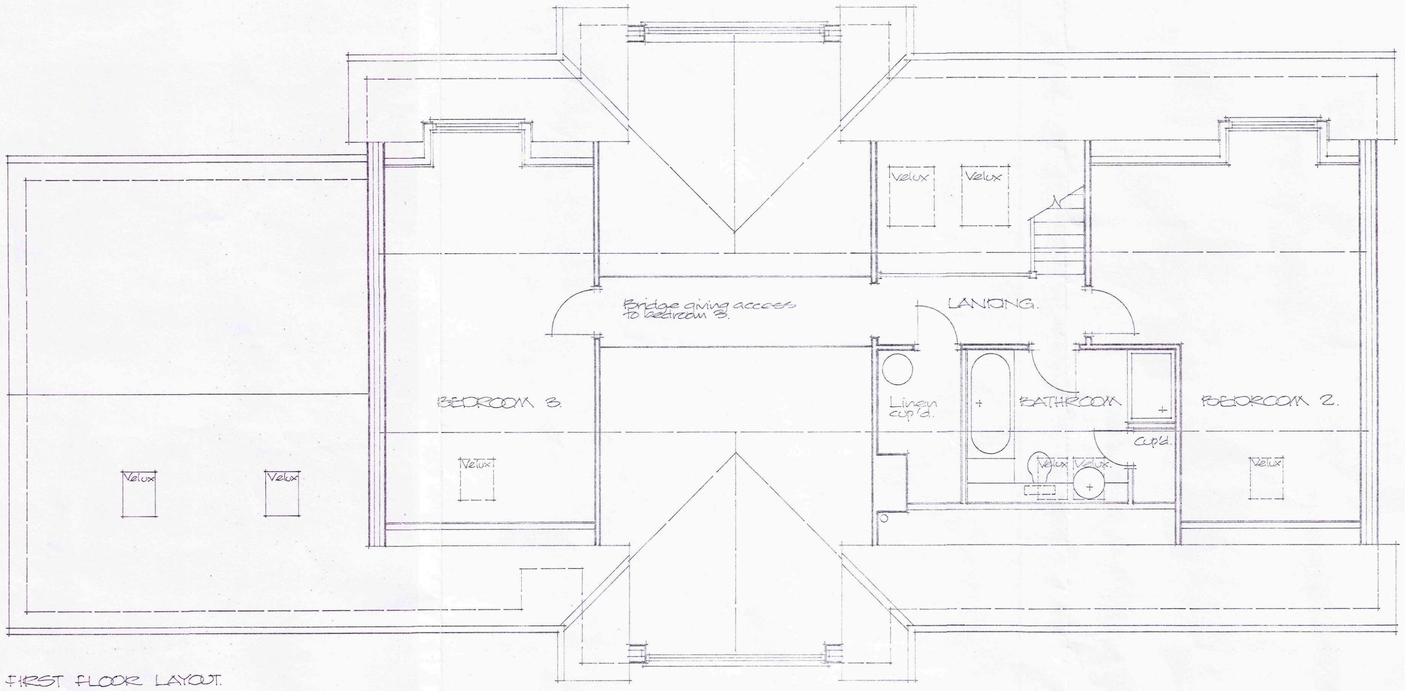



FIRST FLOOR LAYOUT.

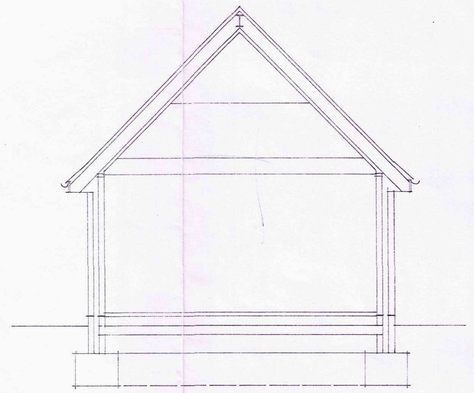

SECTION B-B

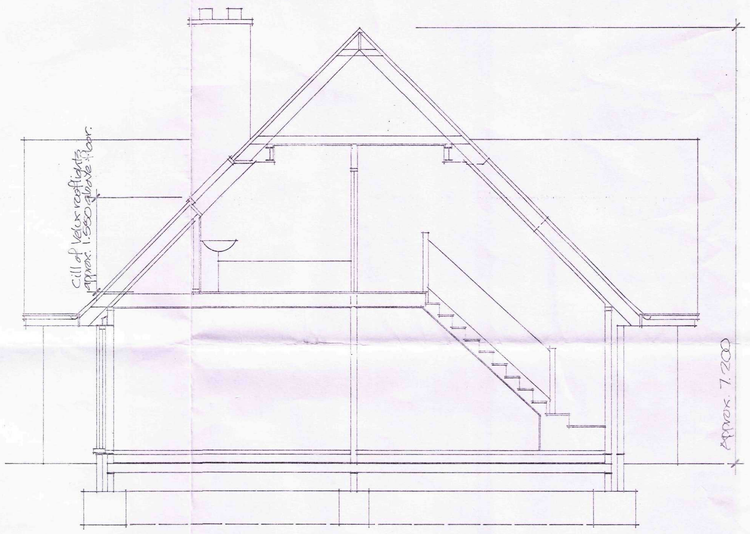

SECTION C-C

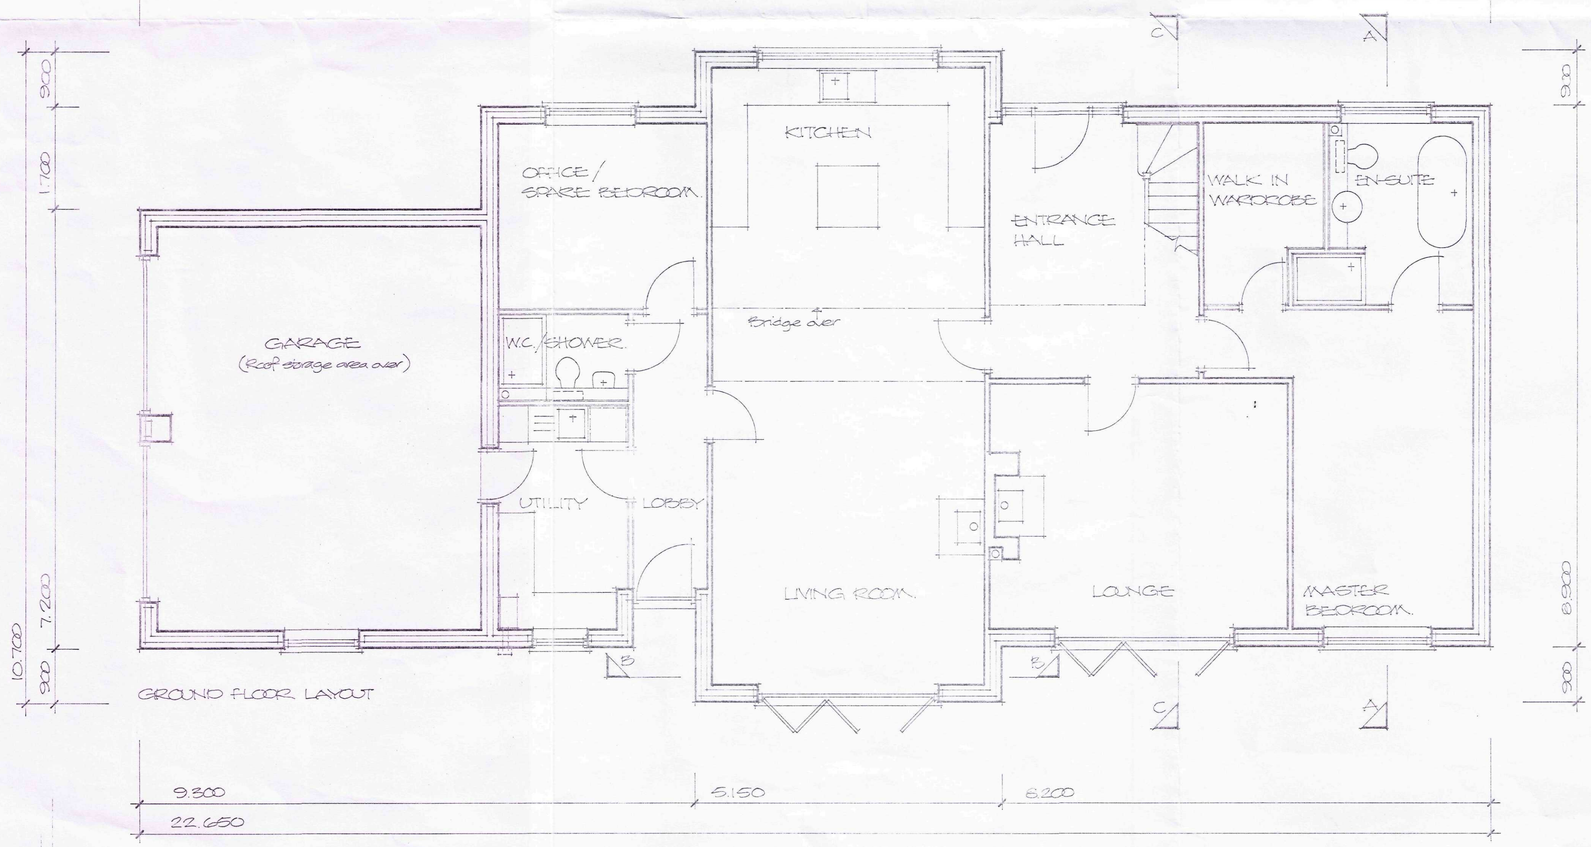

GROUND FLOOR LAYOUT

Finishes:

Walls: Constructed in random coursed natural limestone to all external walls built in a lime rich mortar to provide a mortar colour similar to the colour of the stone cladding.

Roof: Natural slate roof finish installed at 45 degree pitch. Cladding to dormers to be in slate or lead or a combination of both finishes.

Windows frames:
To be aluminium framed colour grey. Front main entrance door and rear lobby door to be formed in hardwood within aluminium frame (to be confirmed). Windows generally to have artificial stone cills and garage doors to have artificial stone face lintels.

Project
PROPOSED CHALET BUNGALOW WITH INTEGRAL GARAGE AT COALBEACH LANE SOUTH, SURFLEET, SPALDING.
PLANS AND SECTIONS

ALAN HORNSBY
ARCHITECTURAL SERVICES LTD
"Little Acre"
35 Peak Hill, Cowbit,
Spalding, Lincs. PE12 6AW
Tel. Holbeach (01406) 380591

Client
MR & MRS D SNAITH

Scale 1:50 Drg. no. 14/22/06
Date March 2015