
Contractors are responsible for checking all dimensions on site prior to work commencing

Due to areas of the structure being covered, unexposed or otherwise inaccessible the notes / specifications of existing materials are subject to confirmation of site when it is feasible to expose the relevant areas of construction.

A3

Site Block Plan

1 : 250

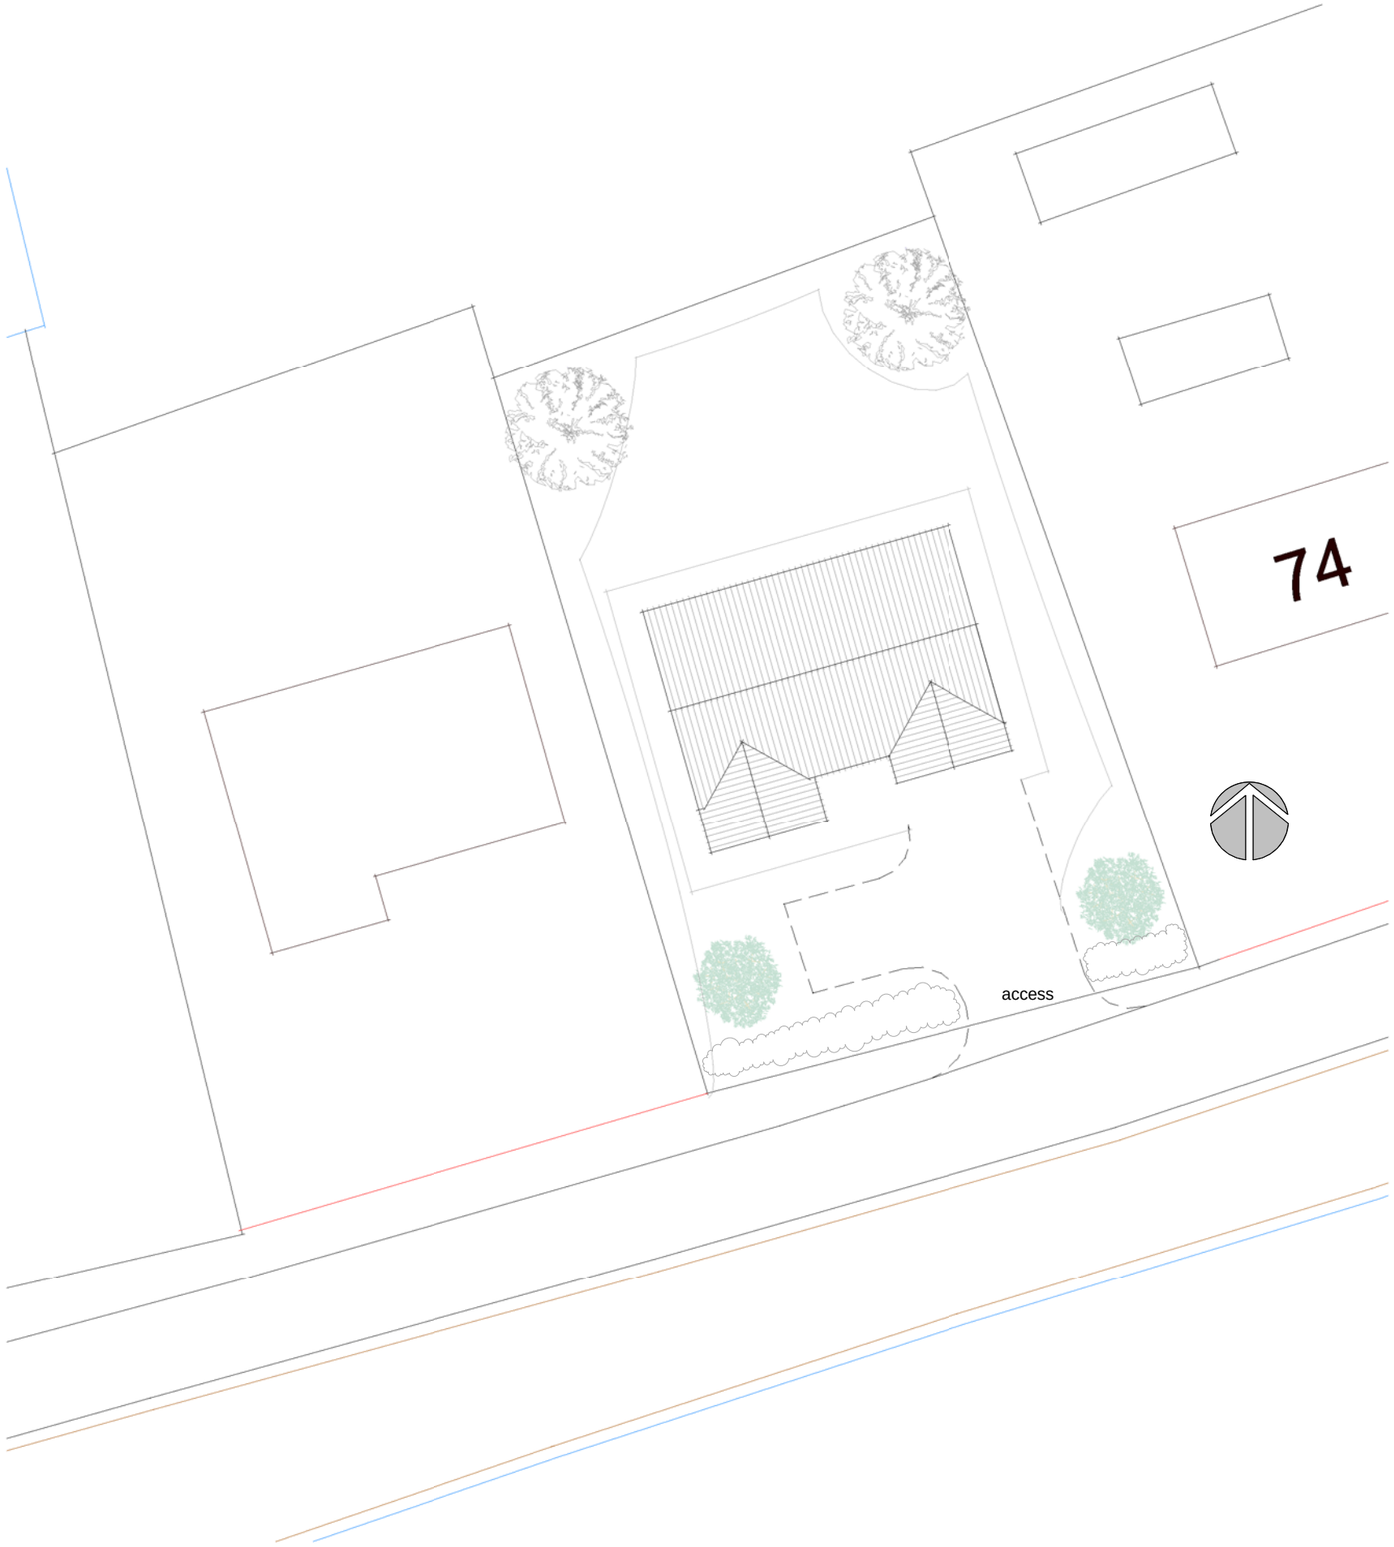

Client:
Mrs P Tribe

Site:
Adjacent to:
74 Seas End Road
Surfleet Seas End

Drg Title:
Block Plan

Contract No
2507

Drg No
001

remway Design Ltd
"Treetops", The Raceground, Spalding,
PE11 3AP Tel : 01775 768 921