


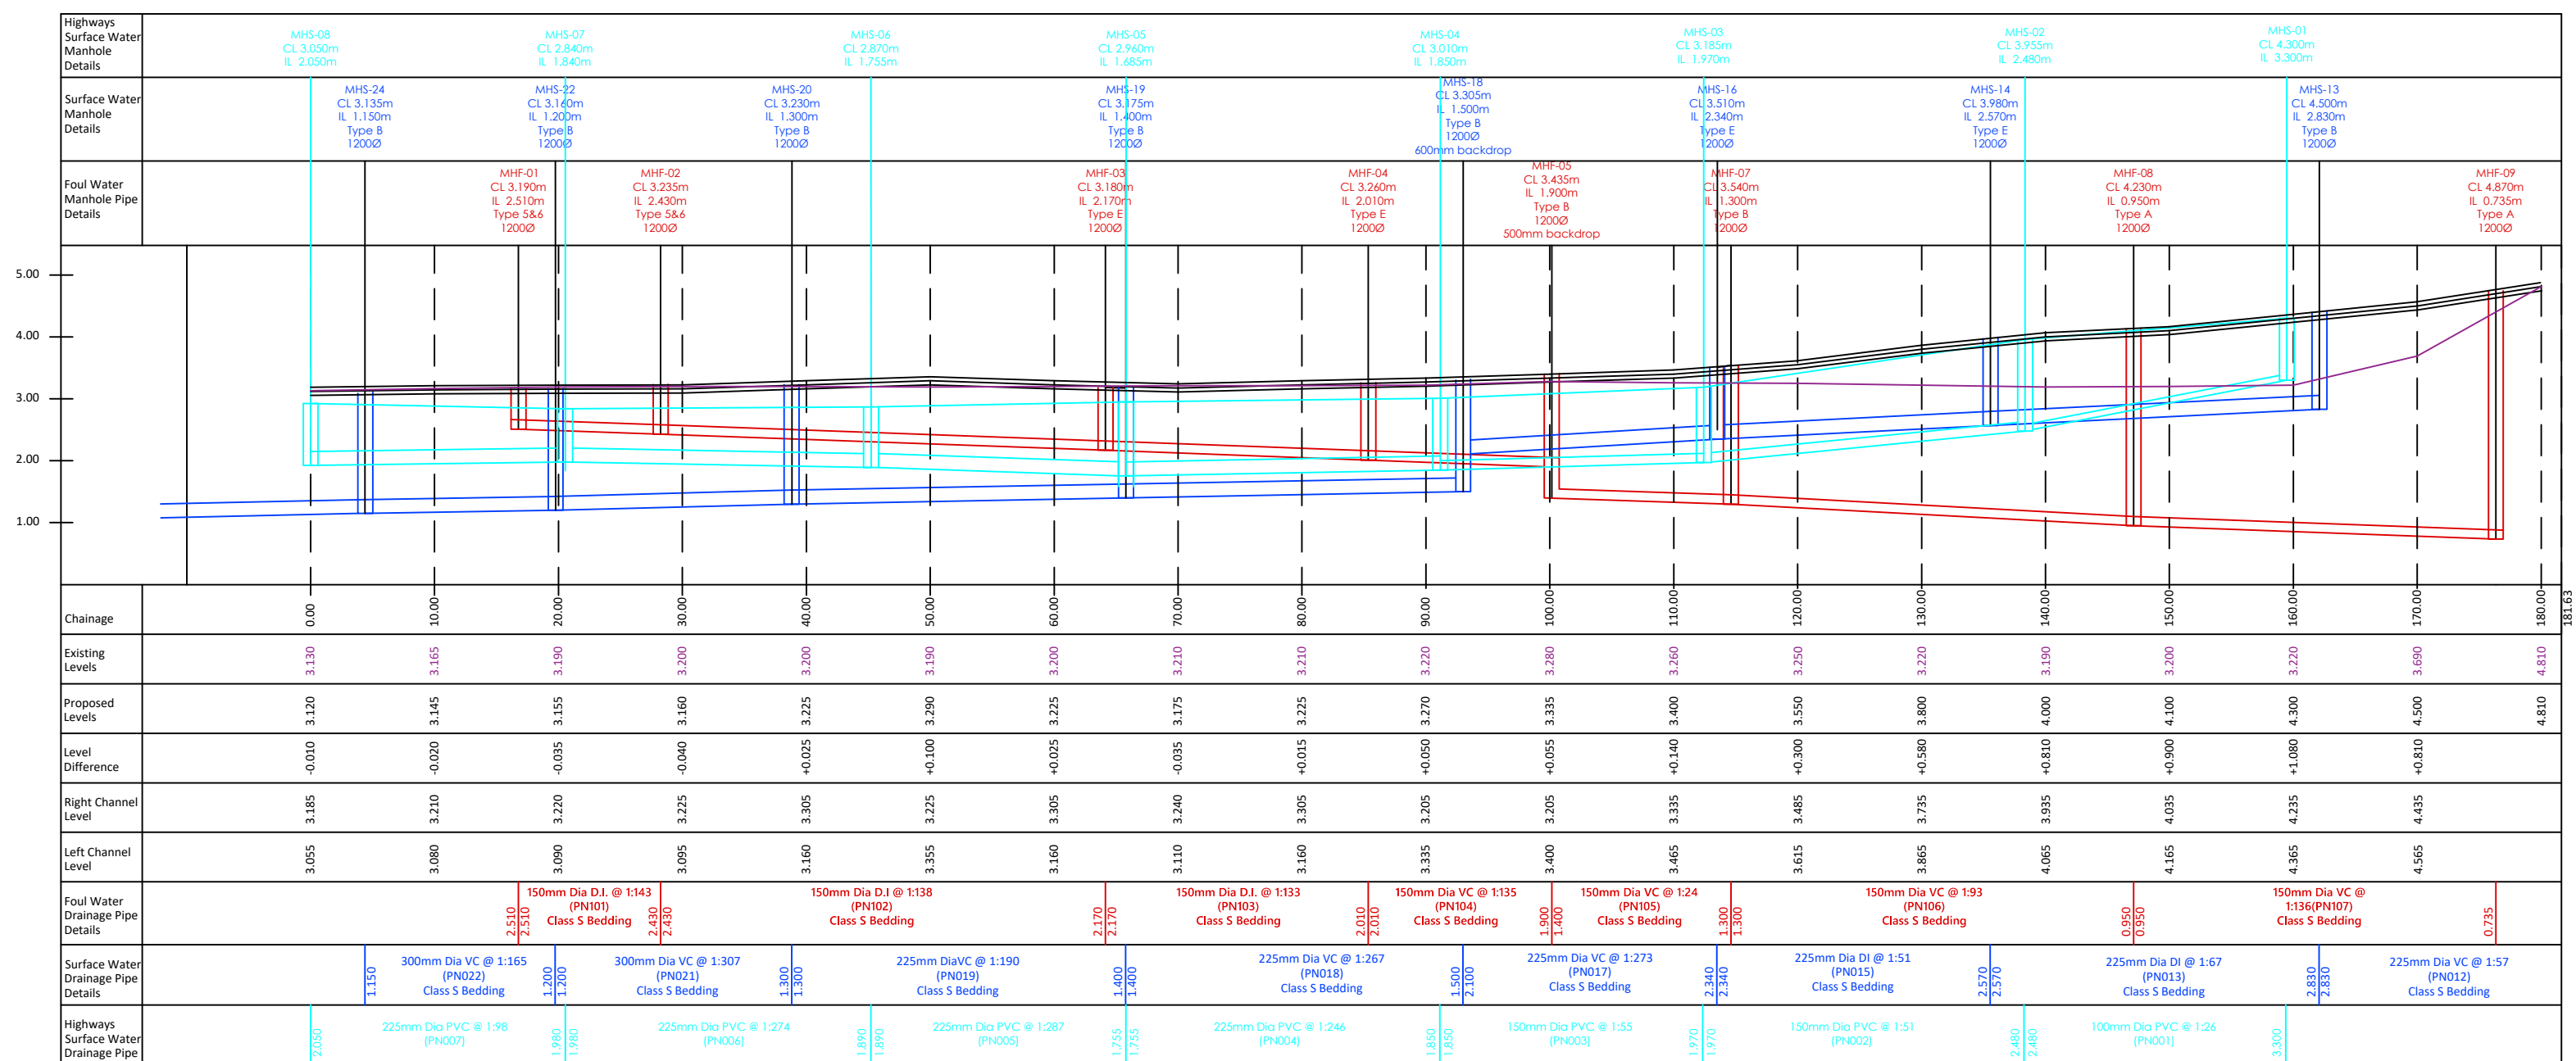

THE BOATHOUSE, HARBOUR SQUARE
NENE PARADE, WISBECH,
CAMBRIDGESHIRE. PE13 3BH

T: 01945 467339
E: design@studio11architecture.co.uk
W: www.studio11architecture.co.uk

CLIENT Seagate Homes Ltd

PROJECT Residential development off Station Road, Surfleet

DRAWING Long Section

DRAWN ZEK	PROJECT DESIGNER TBP	PROJECT DIRECTOR KB
DATE 01.02.2019	SCALE 1:500	PAPER SIZE A1

DRAWING NUMBER 428.RS.106