


Do not scale directly from this drawing. All discrepancies are to be brought to the attention of the below office.

The copyright to this drawing is owned by studio 11 architecture.


The General Contractor is to check all dimensions on site and report discrepancies to the designer.

The details and information shown hereon relating to existing underground drains, main services, cables, etc., and existing structural details, are as obtained by normal survey observation method. Although all reasonable effort has been made, no guarantee can be made or given for the completeness or accuracy of this information.

Note:
Construction to be in accordance with Lincolnshire County Council Highway Development Road and Sustainable Drainage Specification and Construction

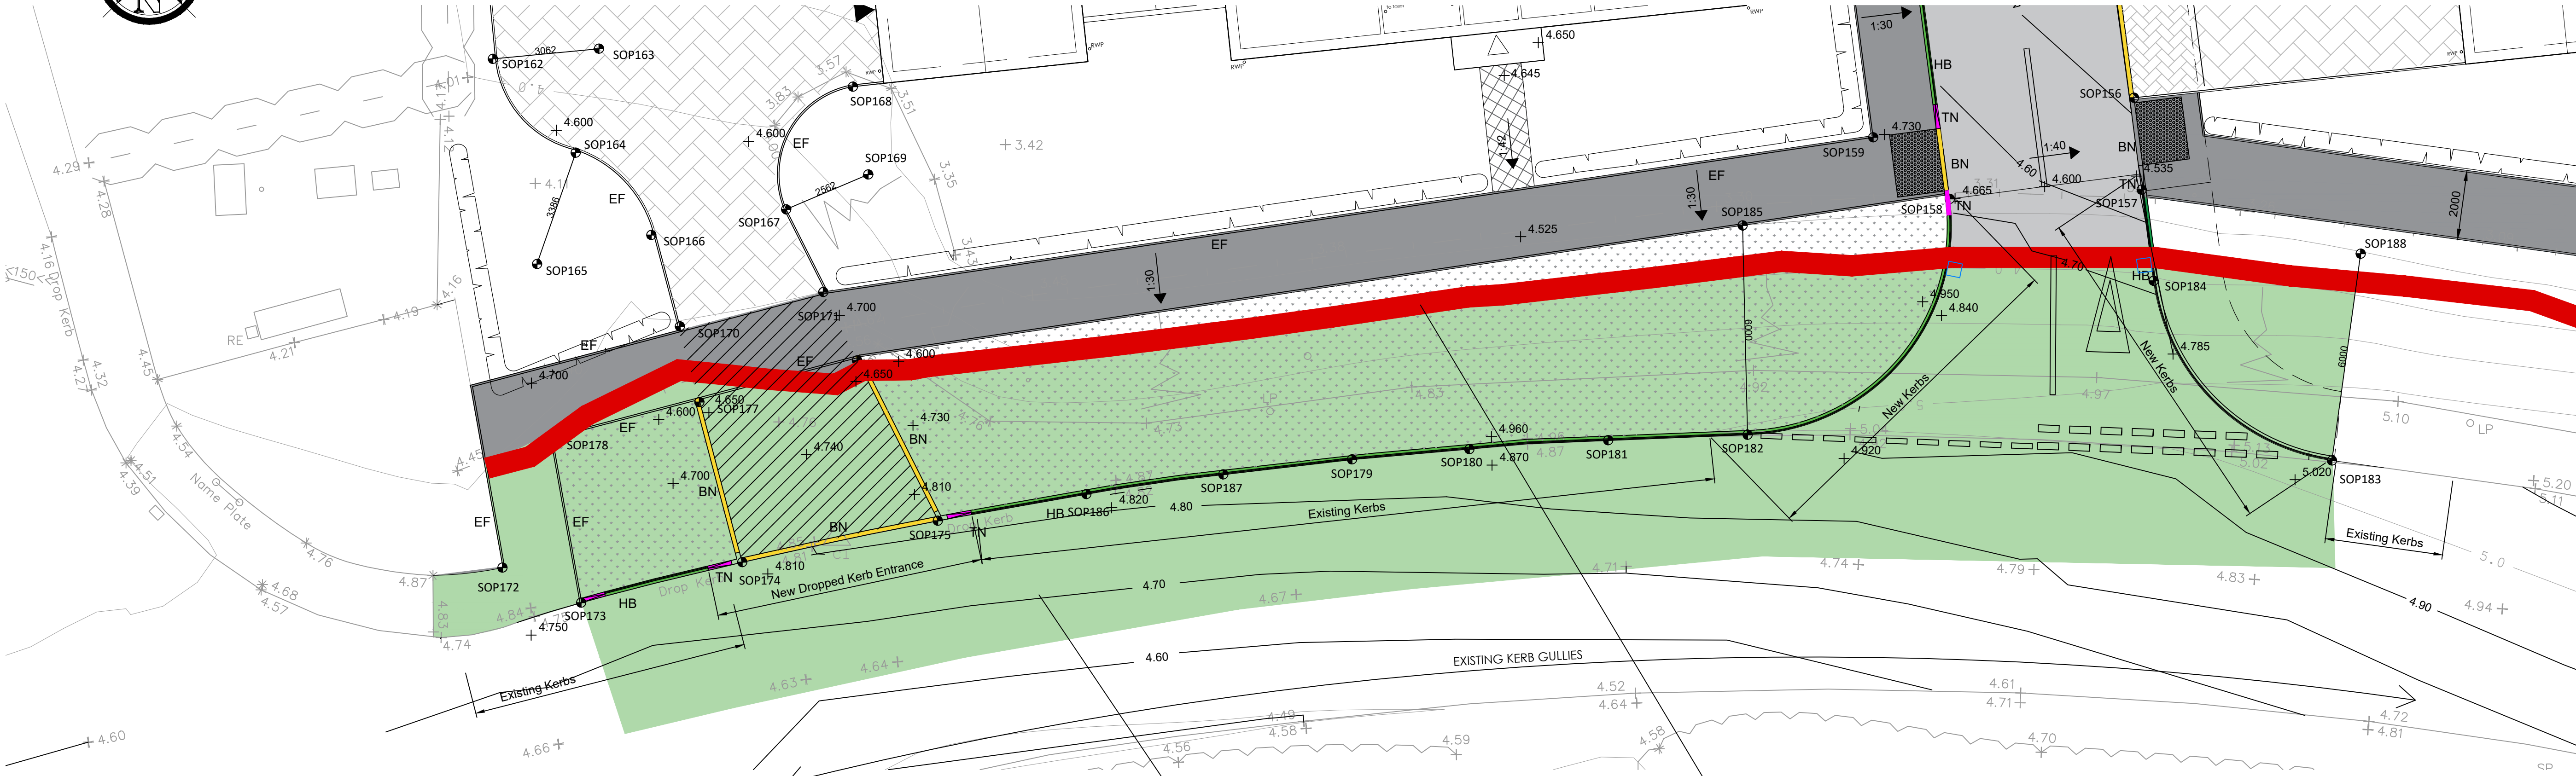


S278 Plan
(Scale 1:100)

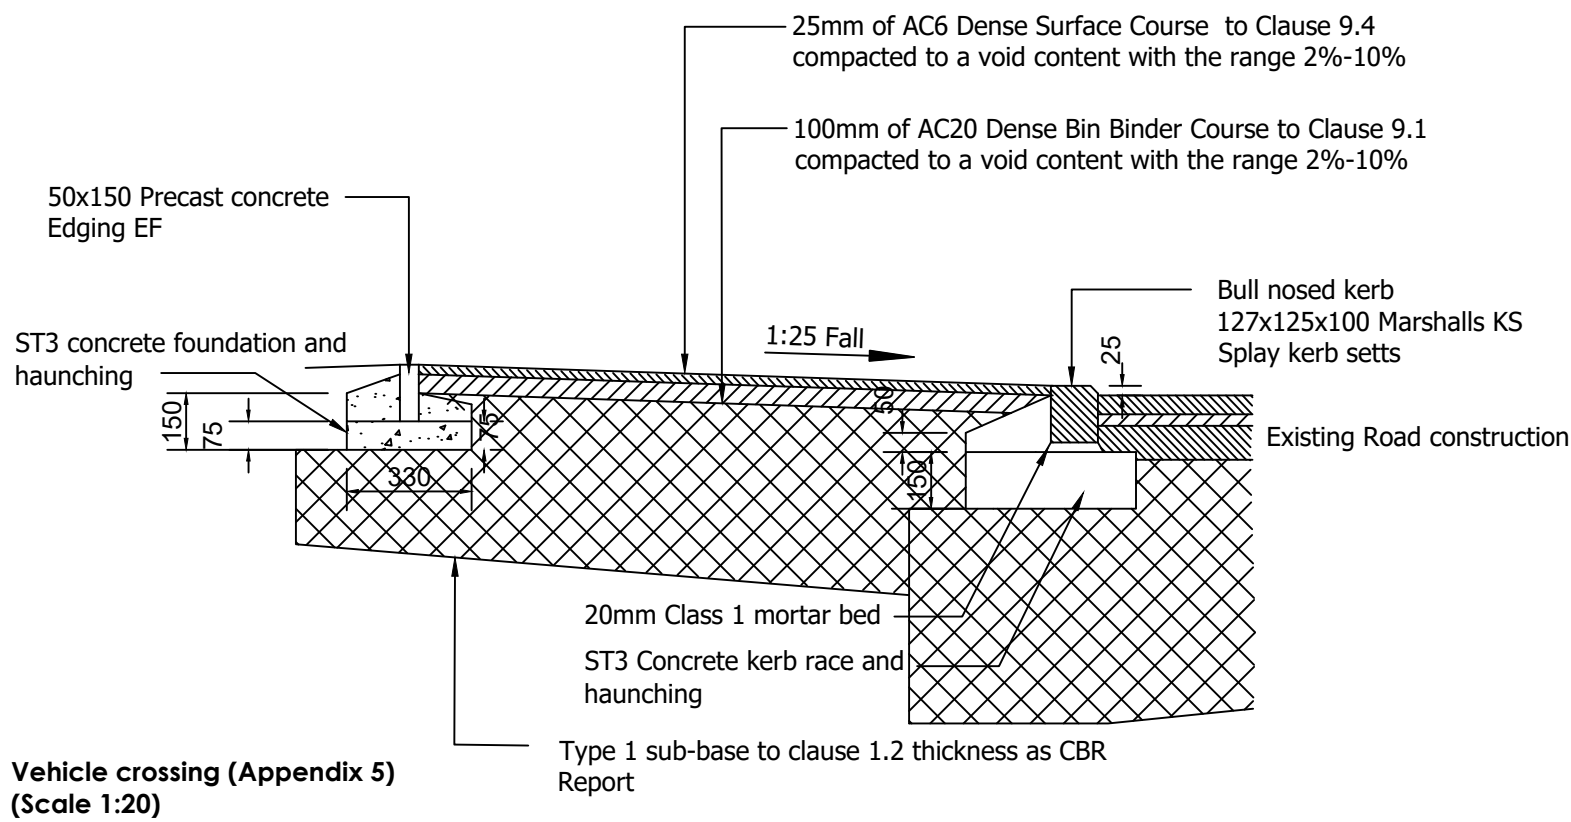

Shaded Green:
Extend of S278 Works

Red Line indicates extend of
existing Highways ownership

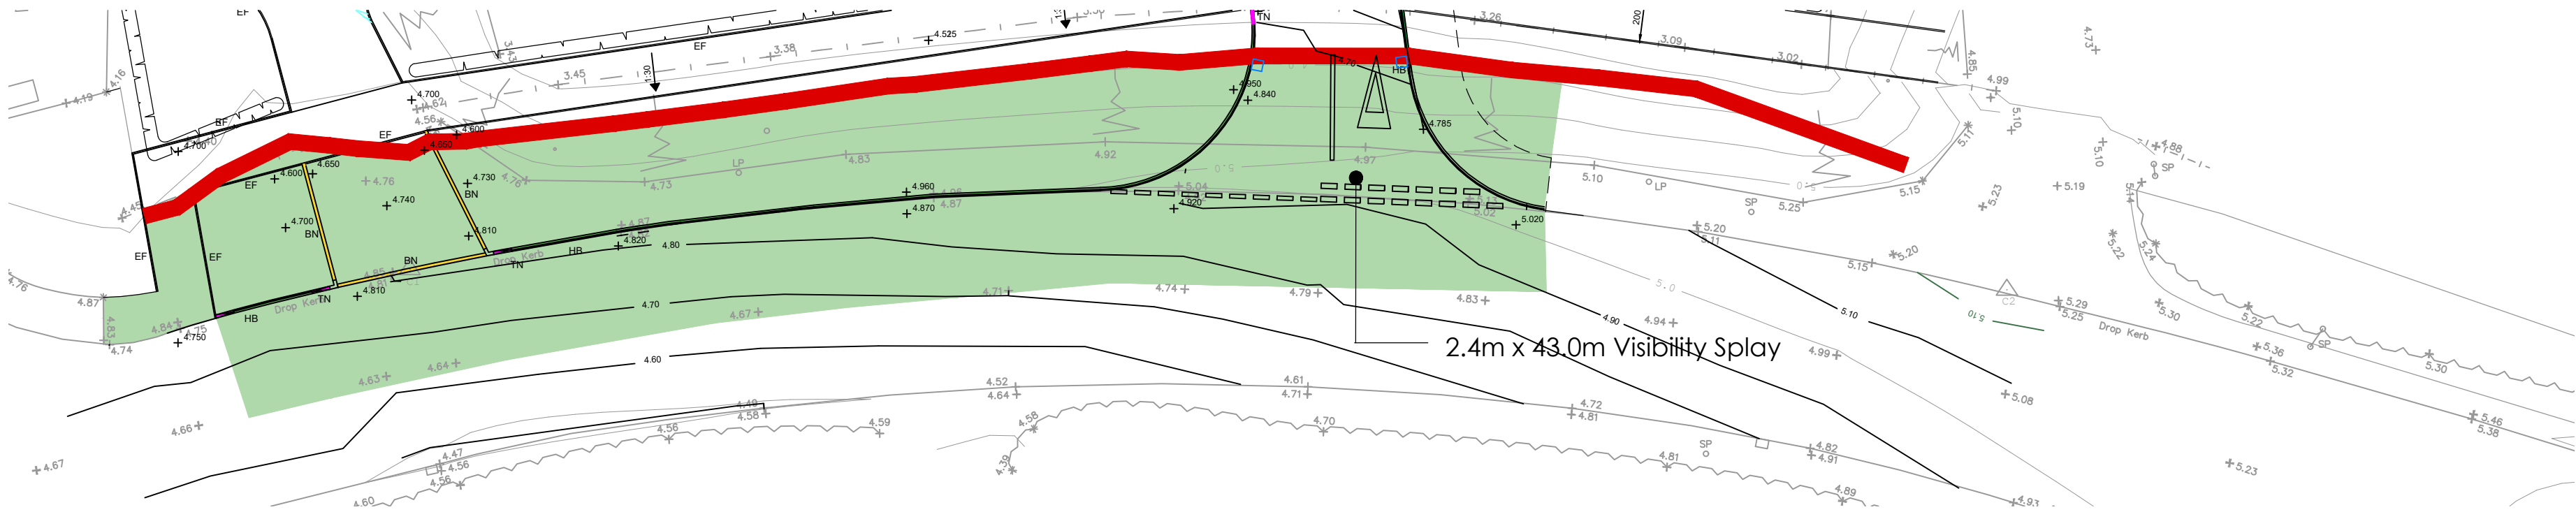


S278 Plan
(Scale 1:200)

KEY




Grass

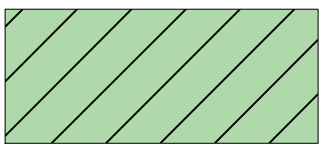

Vehicular Crossing (Tarmac)



Shaded Green: Extend of S278 Works

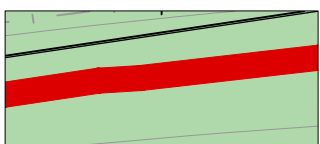

Red Line: Extend of existing
Highways ownership

HB - HALF BATTERED KERB
BN - BULLNOSE KERB
TN - TRANSITION JOINT
EF - EDGING OF FOOTPATH

A 07.03.2019 ZBK General amendments.
REVISION DATE DRAWN DESCRIPTION



THE BOATHOUSE, HARBOUR SQUARE,
NENE PARADE, WISBECH,
CAMBRIDGESHIRE, PE13 3BH
T: 01945 467339
E: design@studio11architecture.co.uk
W: www.studio11architecture.co.uk

CLIENT Seagate Homes Ltd

PROJECT Residential development off Station Road, Surfleet

DRAWING S278 Roads for Adoption

DRAWN	PROJECT DESIGNER	PROJECT DIRECTOR
ZBK	TBP	KB
DATE	SCALE	PAPER SIZE
01.02.2019	VAR	A1

DRAWING NUMBER 428.RS.910

Working in partnership with Ralph Chaman Associates & Eleven Consultants