



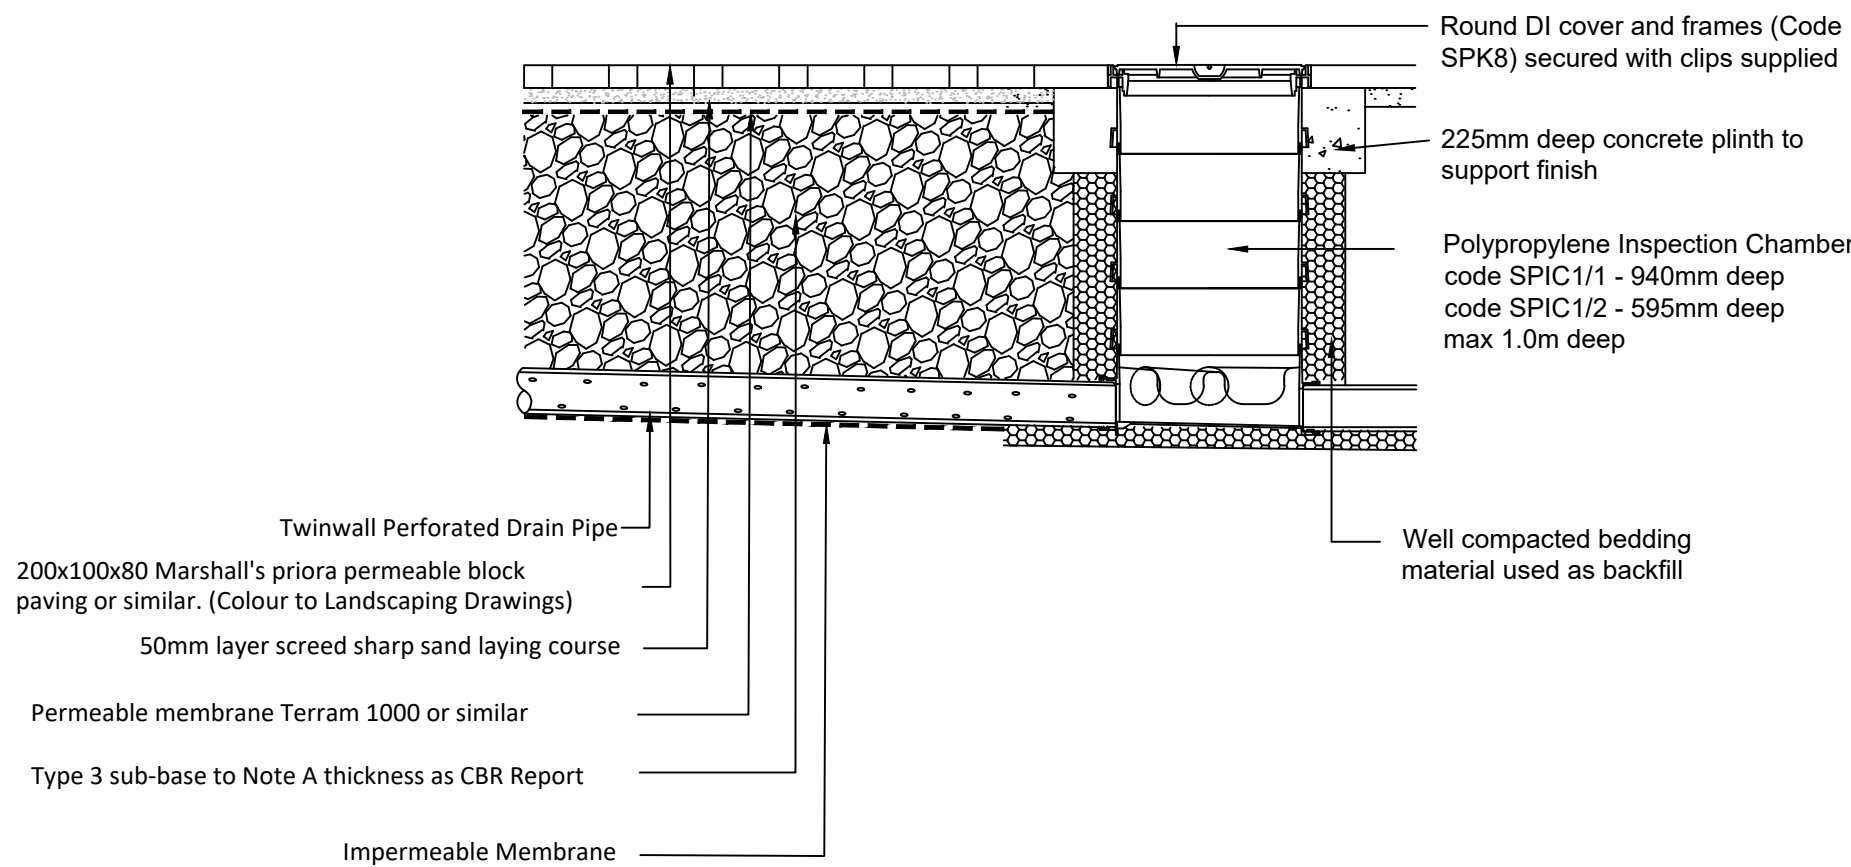

Discharging point of private Driveways  
(Scale 1:20)

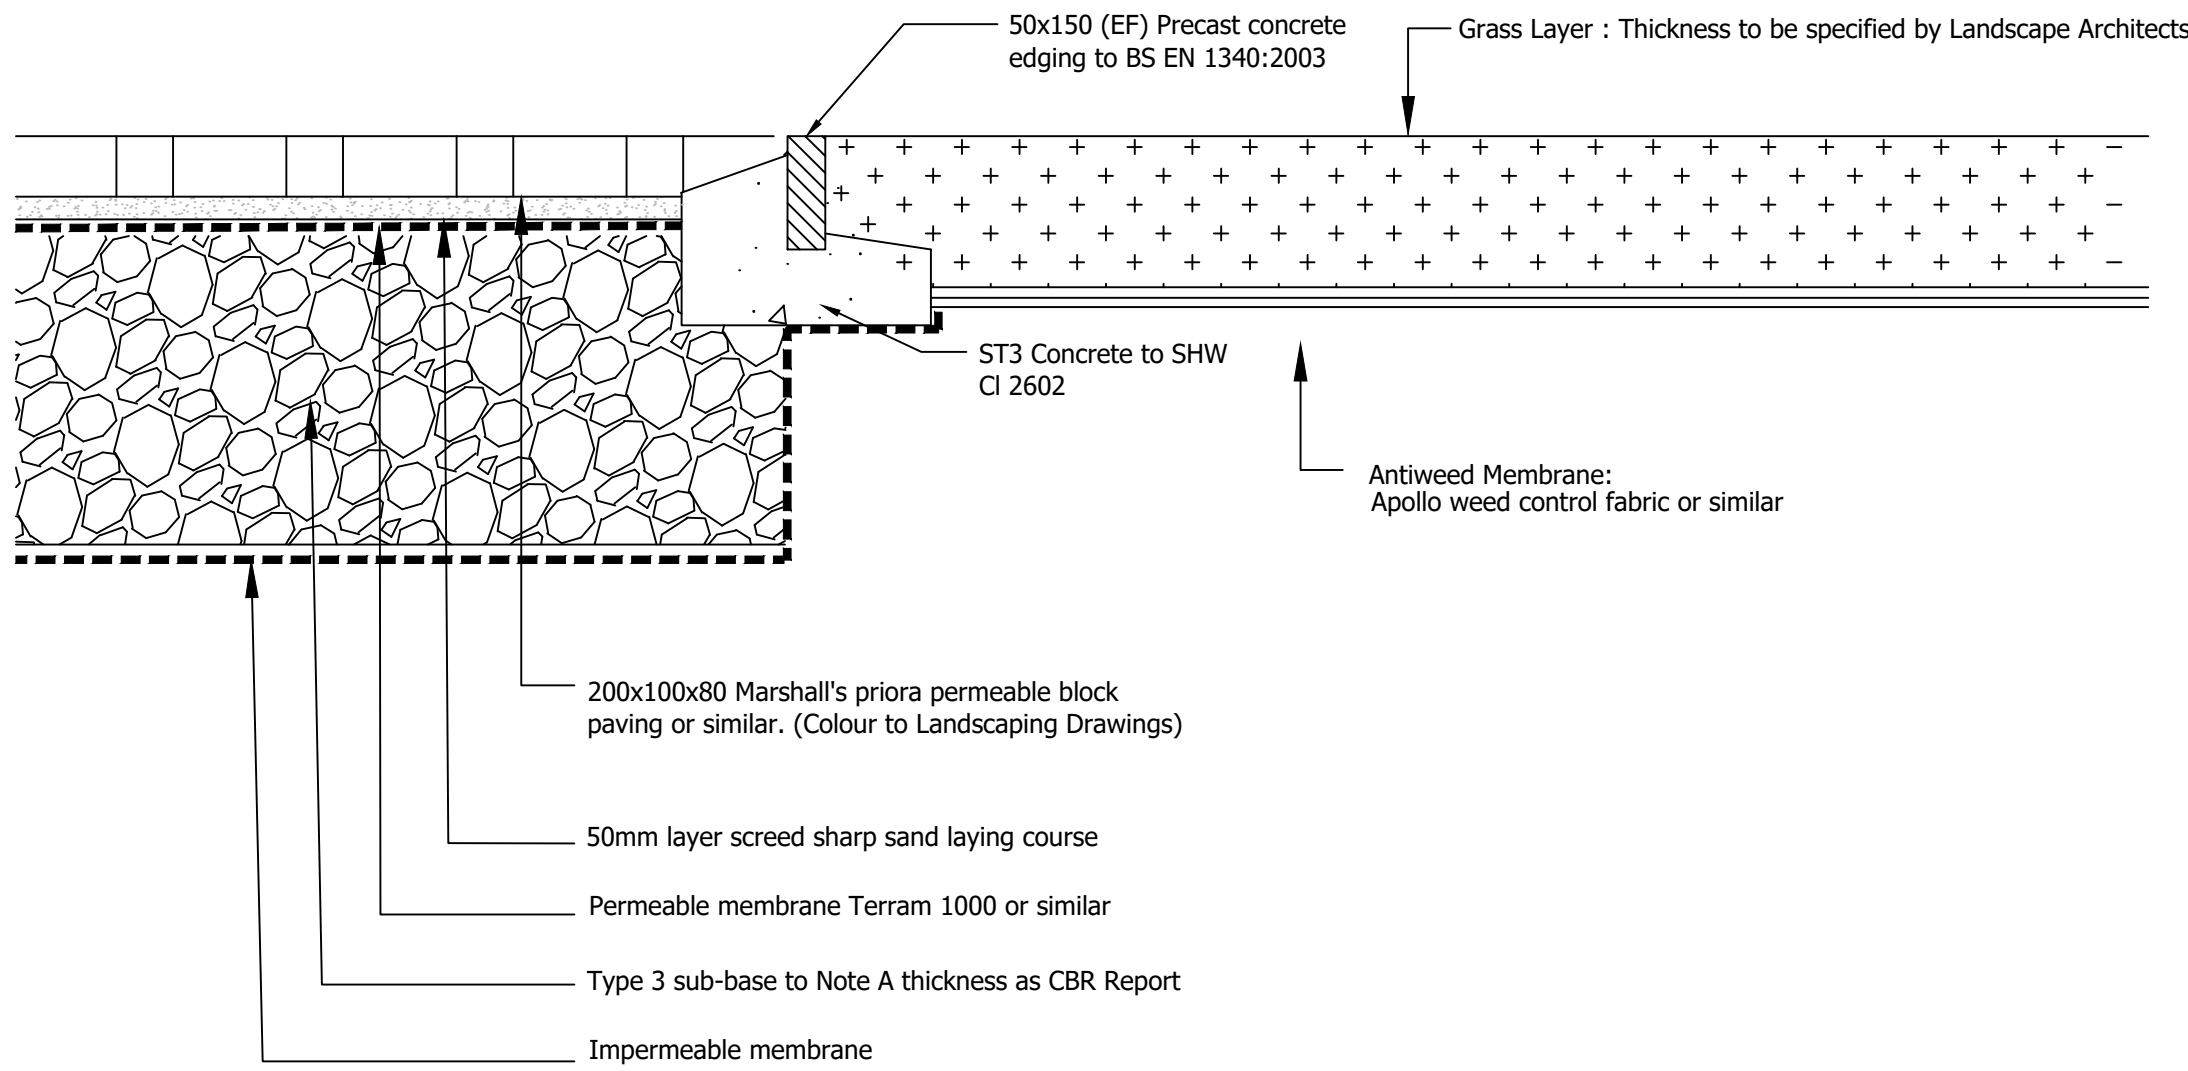


Typical section between Private driveways and Grass  
(Scale 1:10)

NOTE A

CBR of Subgrade shall be tested in four locations across the site. Thickness of Sub-base and Capping Layer thickness shall be determined from table below. 6F2 or Type 3 granular material to Specification for Highway Works CL803 and compacted in accordance with Table 6/4. Sub-base must extend a minimum of 300mm beyond back of kerb beam.

| CBR Value        | Option 1: Sub-base only (No Capping) | Option 2: 150mm Subbase plus Capping as below |
|------------------|--------------------------------------|-----------------------------------------------|
| 15 % and greater | 150                                  | -                                             |
| 10 % to 14 %     | 170                                  | -                                             |
| 9 %              | 180                                  | -                                             |
| 8 %              | 190                                  | -                                             |
| 7 %              | 200                                  | -                                             |
| 6 %              | 225                                  | -                                             |
| 5 %              | 250                                  | 250                                           |
| 4 %              | 275                                  | 300                                           |
| 3 %              | 300                                  | 350                                           |
| 2 %              | -                                    | 400                                           |
| less than 2 %    | -                                    | 600                                           |

Note: Subgrade to be proof rolled and any soft spots replaced with 6F2 material. Where sub-grade is frost susceptible as tested in accordance with Clause 602.19 SHW the Sub-base layer shall be increased to produce minimum total carriageway depth of 450mm. Sub-base and Capping Layer not to be laid in layers greater than 250mm thick. Where Geotextile is laid on Formation the Capping Layer thickness may be reduced by 100mm

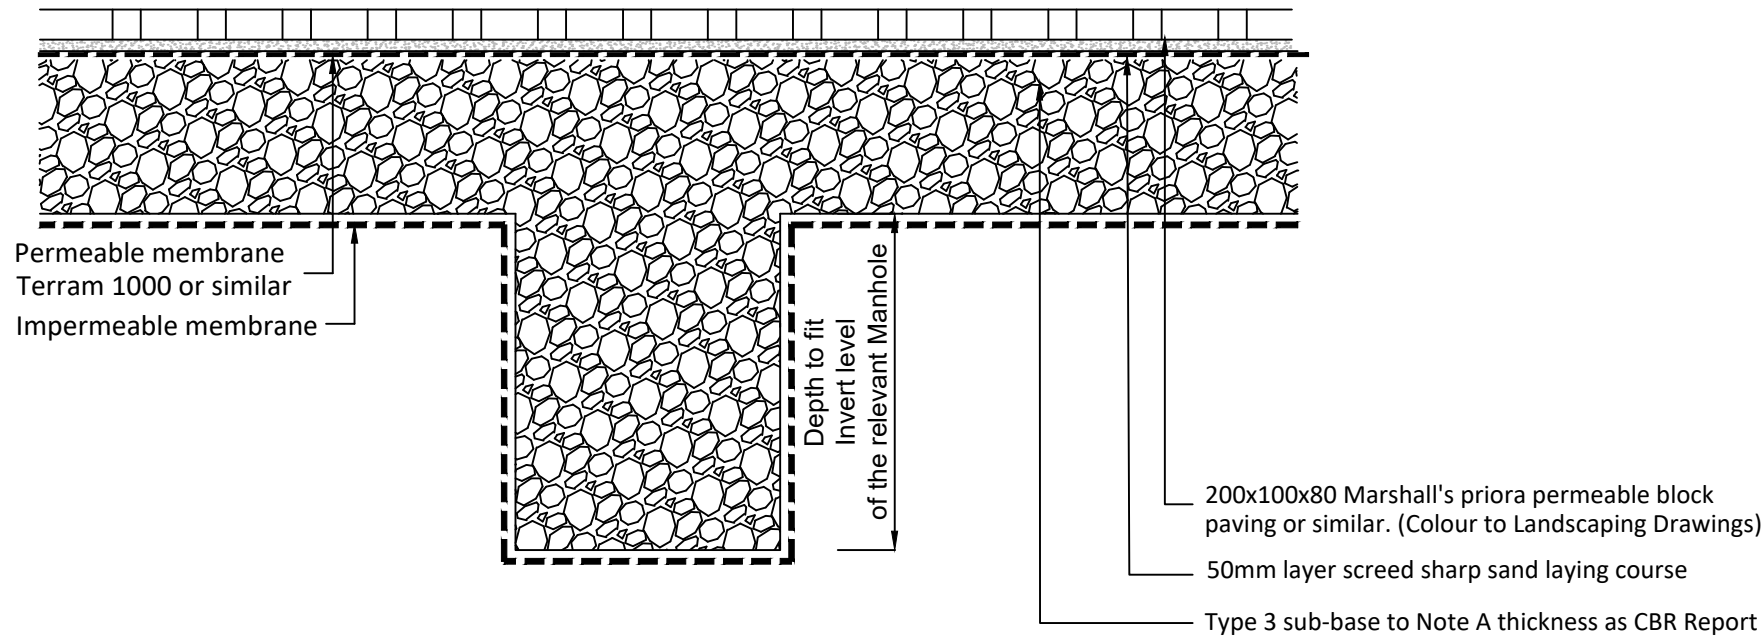

Sub-base Trench Channel  
(Scale 1:20)

Do not scale directly from this drawing. All discrepancies are to be brought to the attention of the below office.

The copyright to this drawing is owned by studio 11 architecture.

The General Contractor is to check all dimensions on site and report discrepancies to the designer.

The details and information shown hereon relating to existing underground drains, main services, cables, etc., and existing structural details, are as obtained by normal survey observation method. Although all reasonable effort has been made, no guarantee can be made or given for the completeness or accuracy of this information.

STANDARD ROADS / FOOTPATH NOTES:

- Subgrade to be proof rolled with one pass of a smooth-wheeled roller having a mass per M-width of roll of not less than 2,100-kg or a Vibrating Roller having a mass per M-width of roll of not less than 700-kg or a Vibrating Plate Compactor having a mass per m2 of not less than 1400-kg. Any soft spots shall be removed and replaced with Type 1 compacted in layers not exceeding 150mm thickness.
- All formations are to be treated with an approved herbicide before placing sub-base material on a geotextile separation membrane (Terram 1000 or similar approved)
- All sub-base material is to be non-frost-susceptible.

A 07.03.2019 ZIK General amendments.  
REVISION DATE DRAWN DESCRIPTION



THE BOATHOUSE, HARBOUR SQUARE,  
NENE PARADE, WISBECH,  
CAMBRIDGESHIRE, PE13 3BH

T: 01945 467339  
E: design@studio11architecture.co.uk  
W: www.studio11architecture.co.uk

CLIENT Seagate Homes Ltd

PROJECT Residential development off Station Road, Surfleet

DRAWING Road Construction Details-Private

| DRAWN      | PROJECT DESIGNER | PROJECT DIRECTOR |
|------------|------------------|------------------|
| ZEK        | TBP              | KB               |
| DATE       | SCALE            | PAPER SIZE       |
| 01.02.2019 | VAR              | A1               |

DRAWING NUMBER 428.RS.941

Working in partnership with Ralph Chaman Associates & Eleven Consultants