




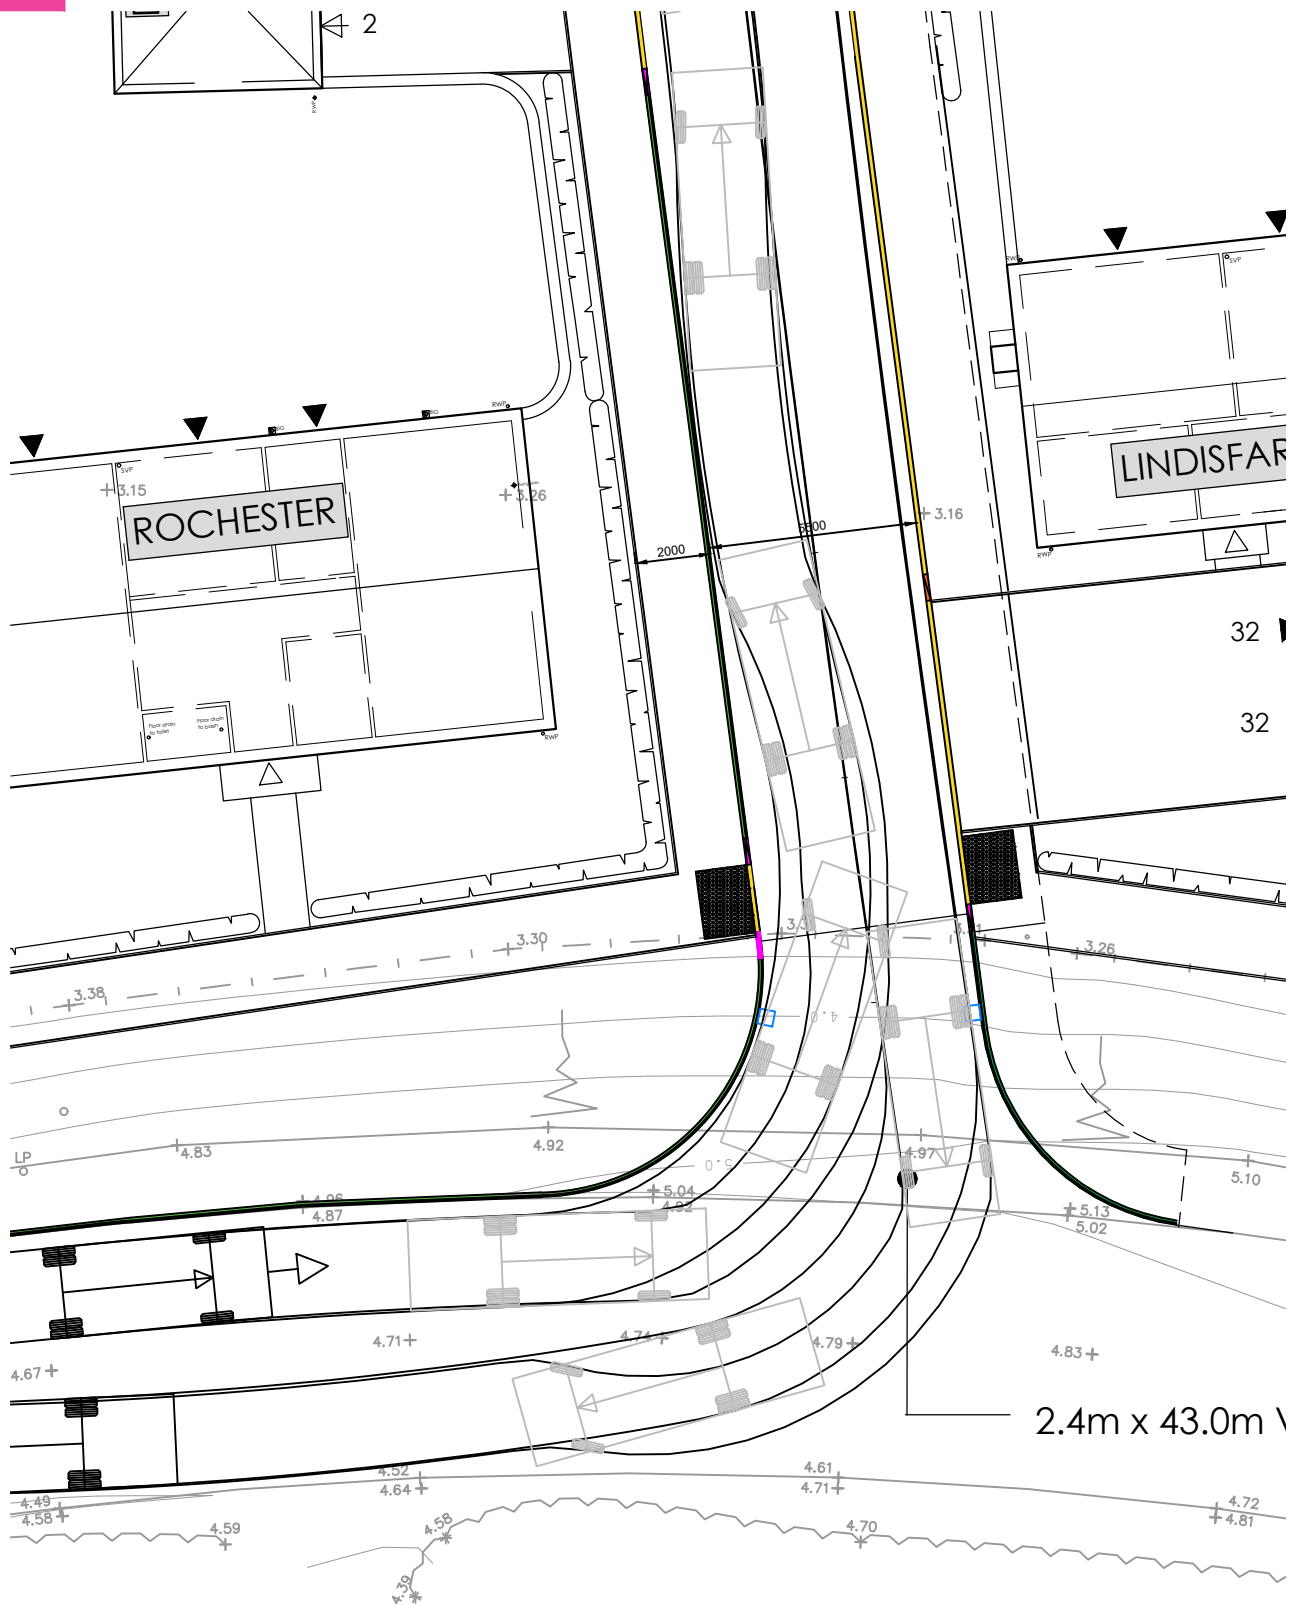


Refuse Truck getting into and out of the site
(Scale 1:200)

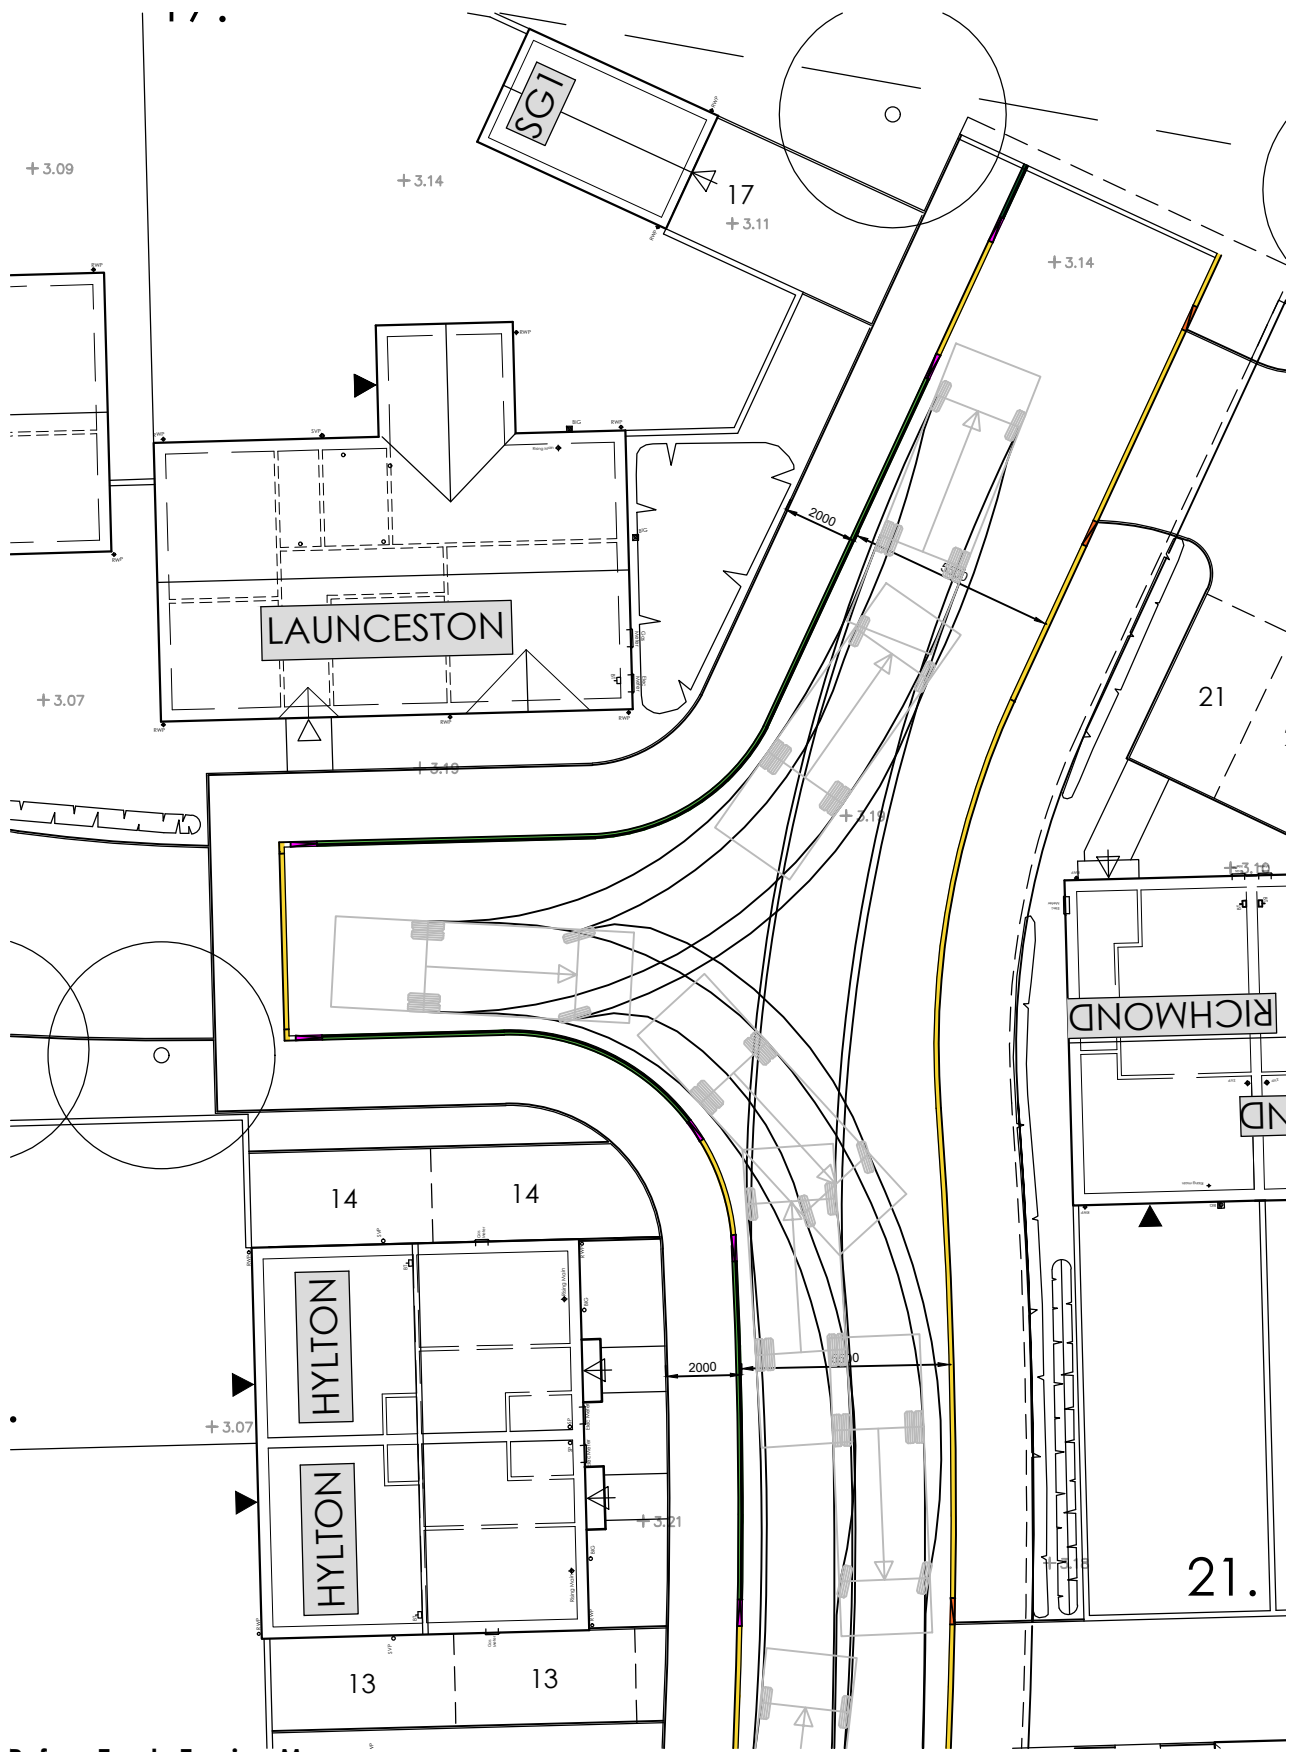


Refuse Truck Turning Manoeuvre
(Scale 1:200)

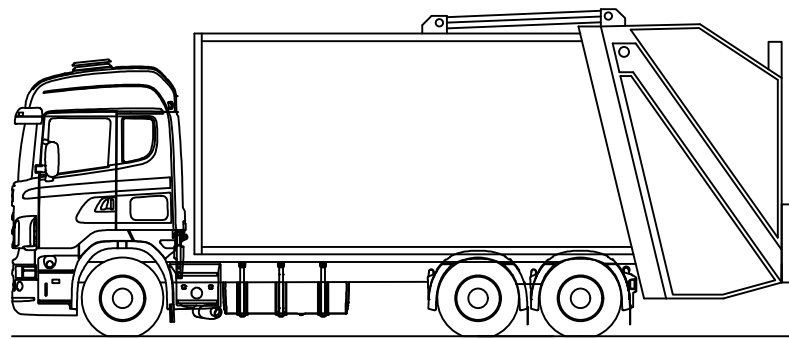


Refuse Truck Model
(Scale 1:100)

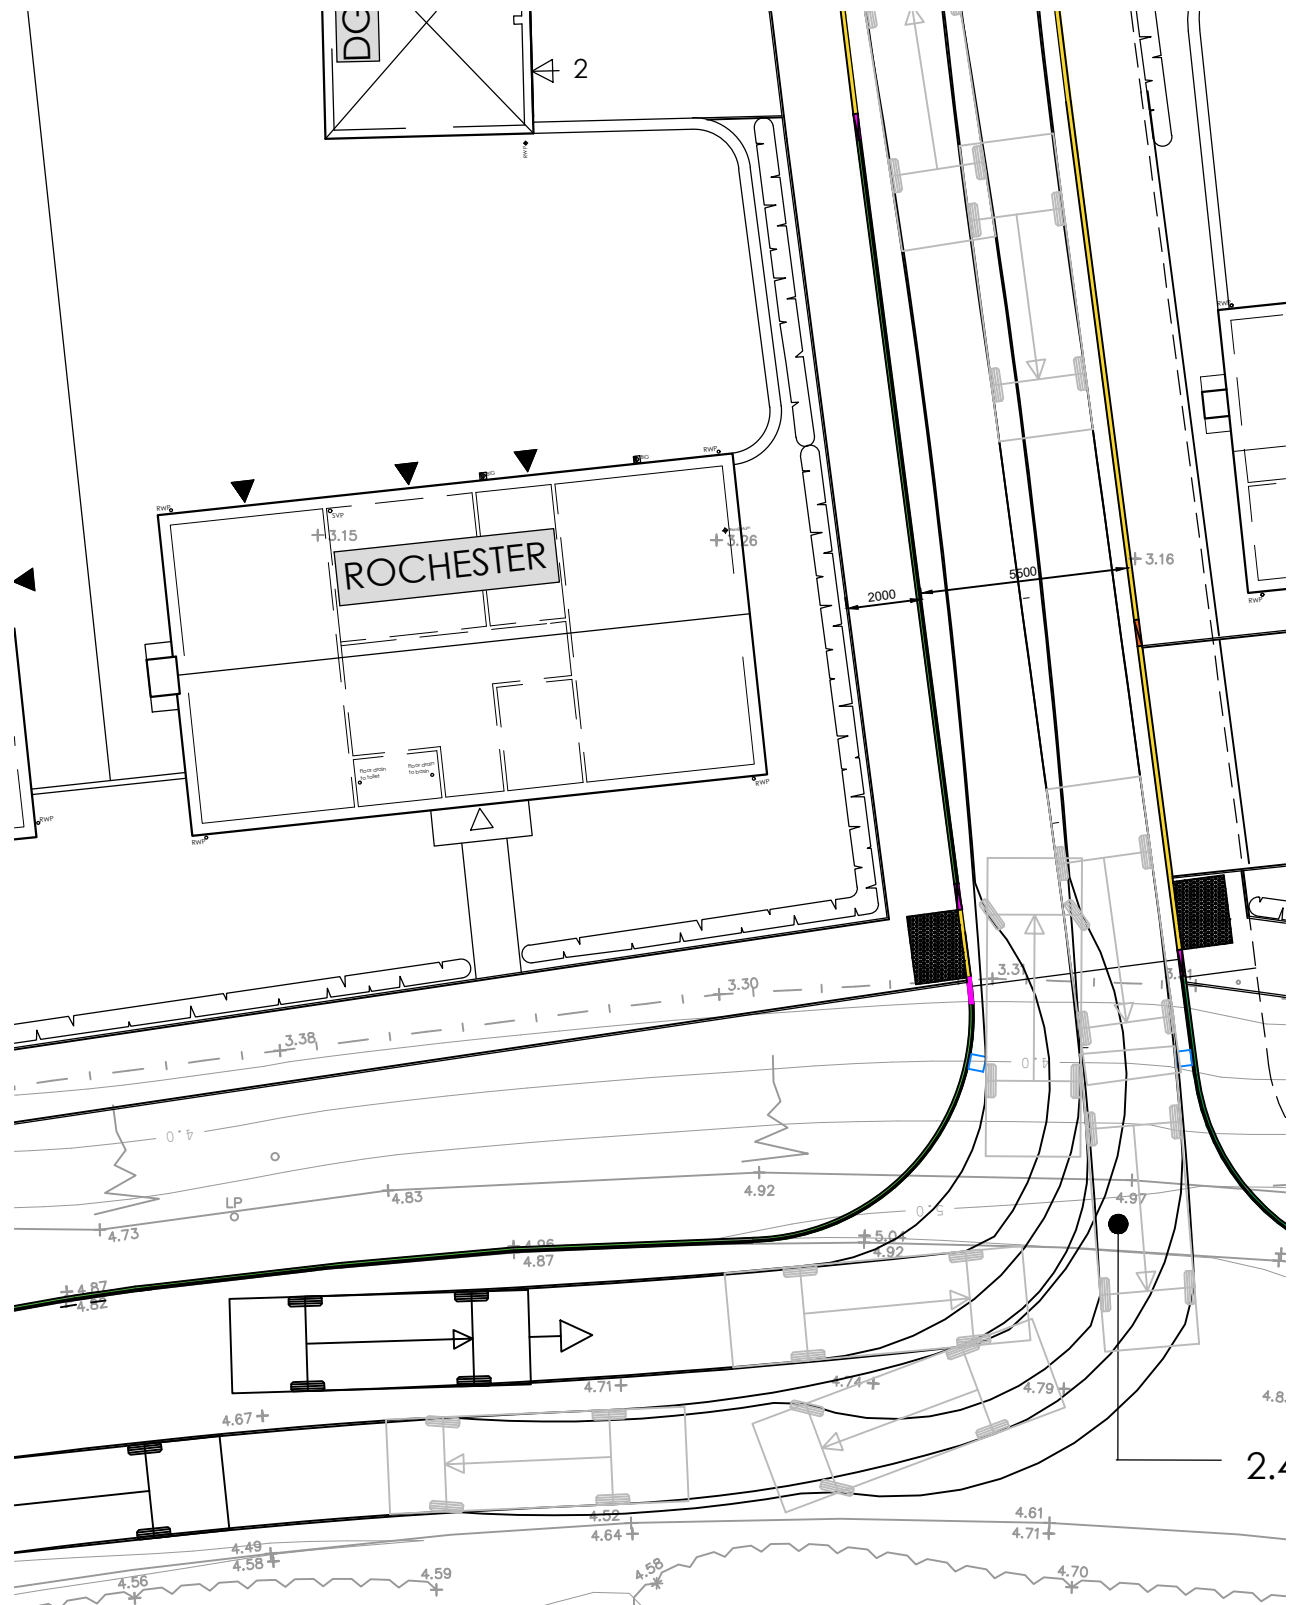

Fire Engine Truck getting into and out of the site
(Scale 1:200)

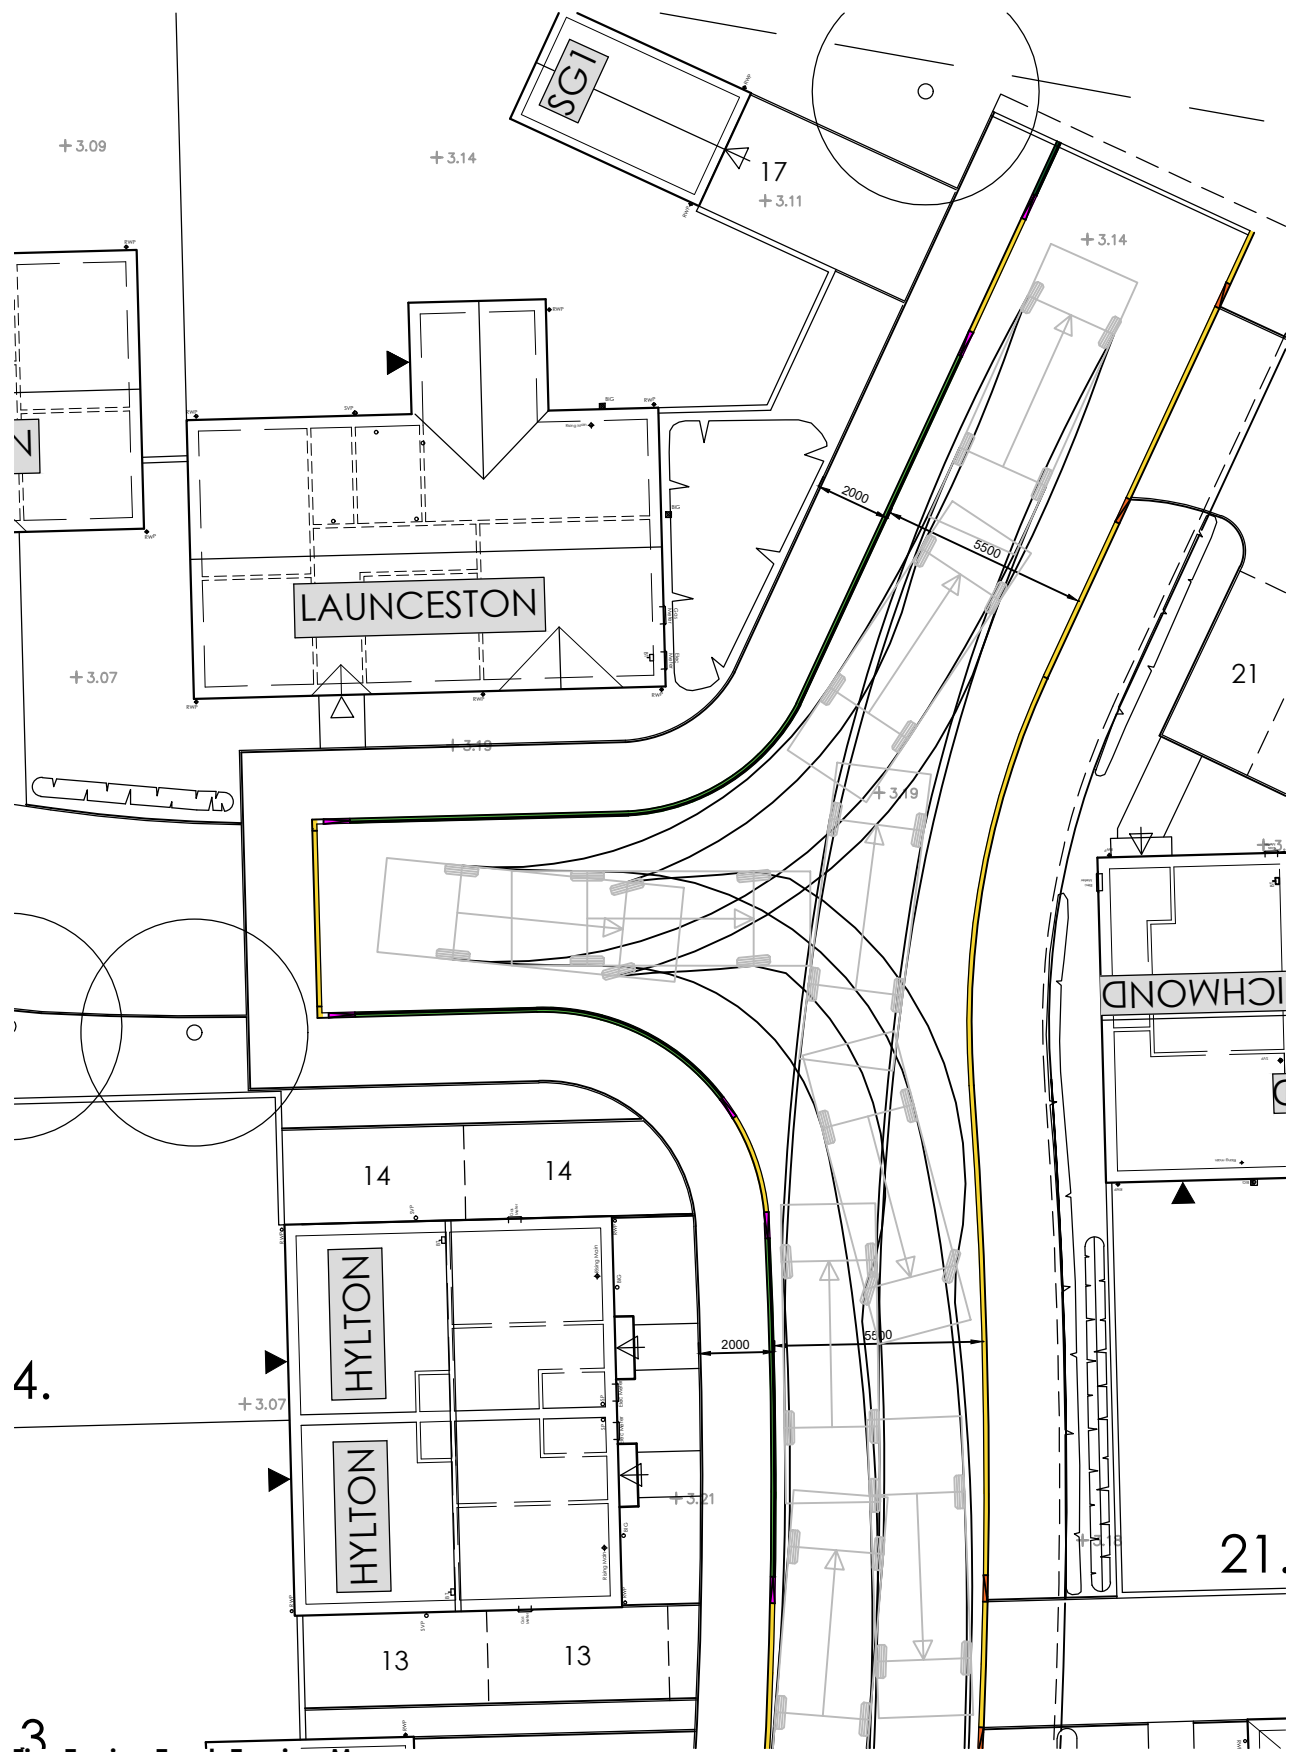

Fire Engine Truck Turning Manoeuvre
(Scale 1:200)

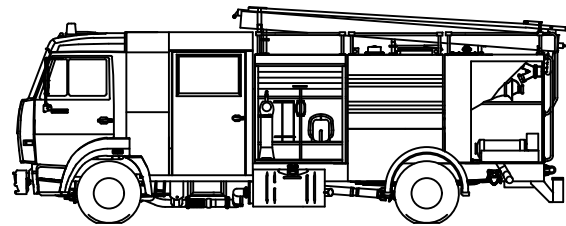

Fire Engine Vehicle Model
(Scale 1:100)



Key Plan
(Scale 1:500)

Do not scale directly from this drawing. All discrepancies are to be brought to the attention of the below office.

The copyright to this drawing is owned by studio 11 architecture.

The General Contractor is to check all dimensions on site and report discrepancies to the designer.

The details and information shown hereon relating to existing underground drains, main services, cables, etc., and existing structural details, are as obtained by normal survey observation method. Although all reasonable effort has been made, no guarantee can be made or given for the completeness or accuracy of this information.

A 07.03.2019 ZBK General amendments.
REVISION DATE DRAWN DESCRIPTION



THE BOATHOUSE, HARBOUR SQUARE,
NENE PARADE, WISBECH,
CAMBRIDGESHIRE, PE13 3BH

T: 01945 467339
E: design@studio11architecture.co.uk
W: www.studio11architecture.co.uk

CLIENT Seagate Homes Ltd

PROJECT Residential development off Station
Road, Surfleet

DRAWING Vehicle Tracking

DRAWN	PROJECT DESIGNER	PROJECT DIRECTOR
ZEK	TBP	KB
DATE	SCALE	PAPER SIZE
01.02.2019	VAR	A1

DRAWING NUMBER 428.RS.960

Working in partnership with Ralph Charman Associates & Eleven Consultants