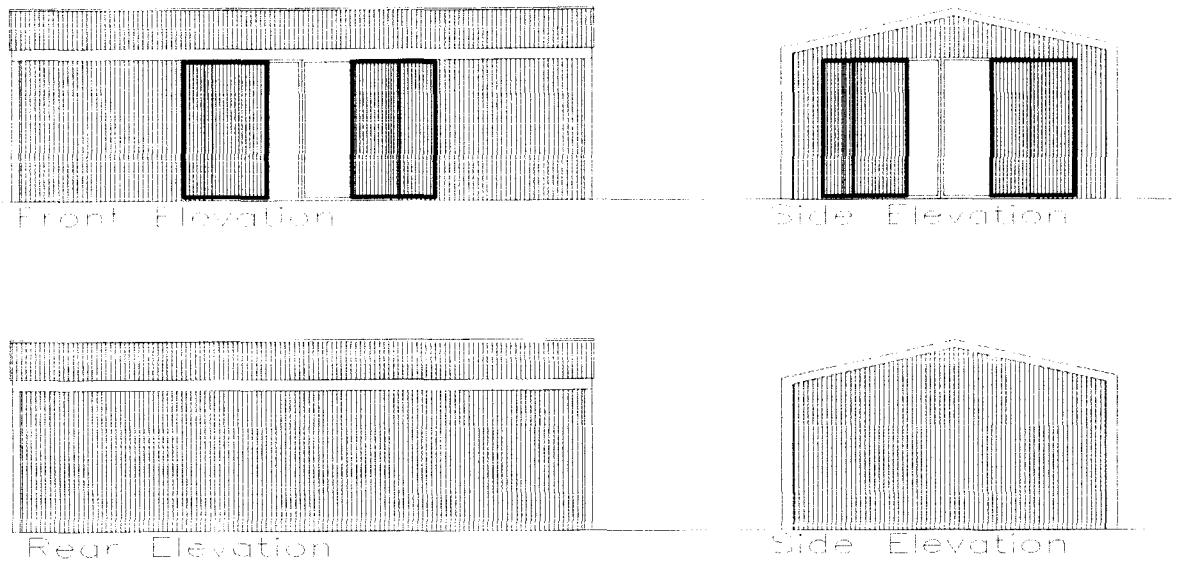


Roof Sheeting
Natural colour Profile 6
Down Sheeting
Green plastisol profiled sheeting

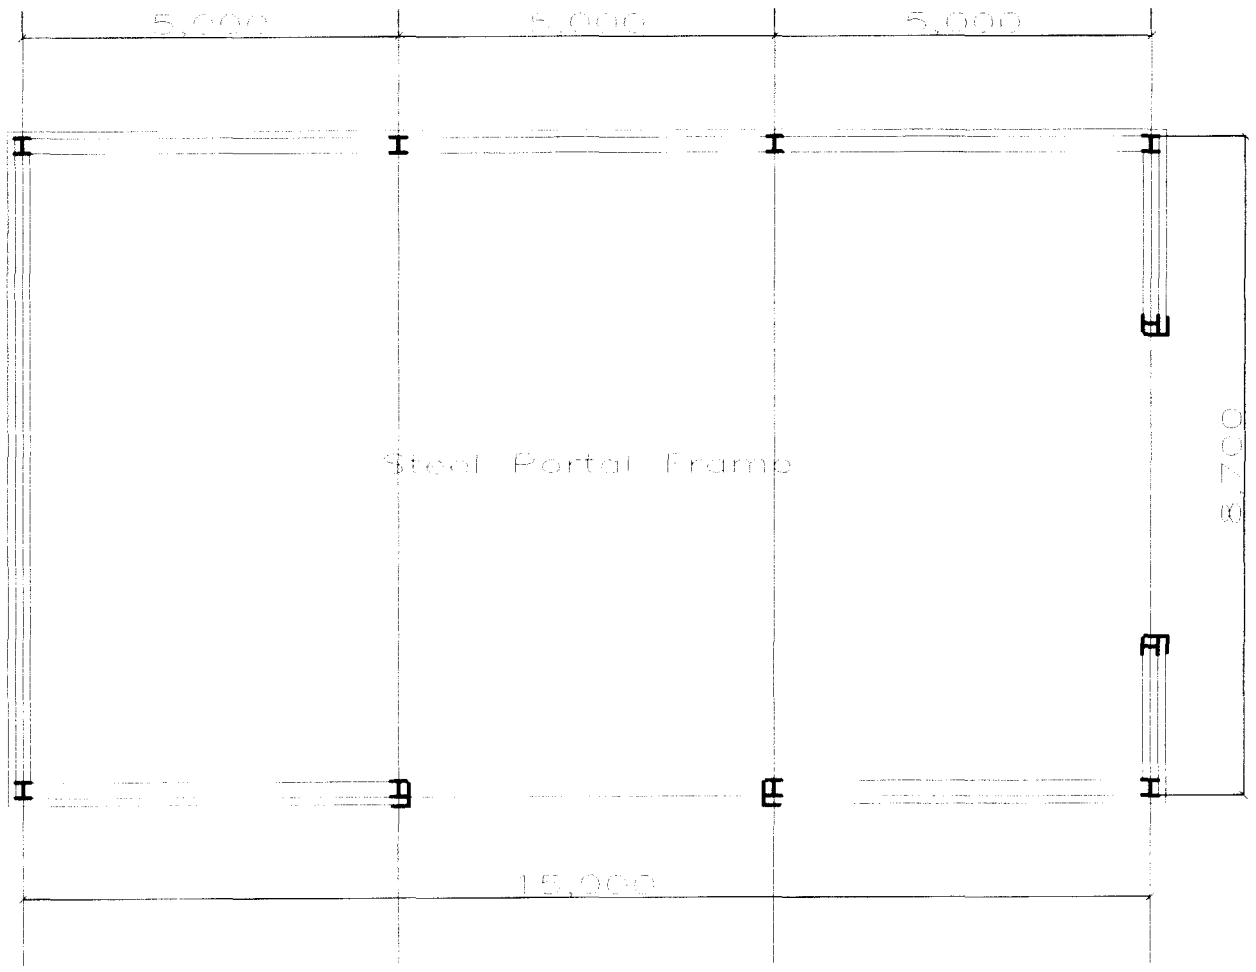


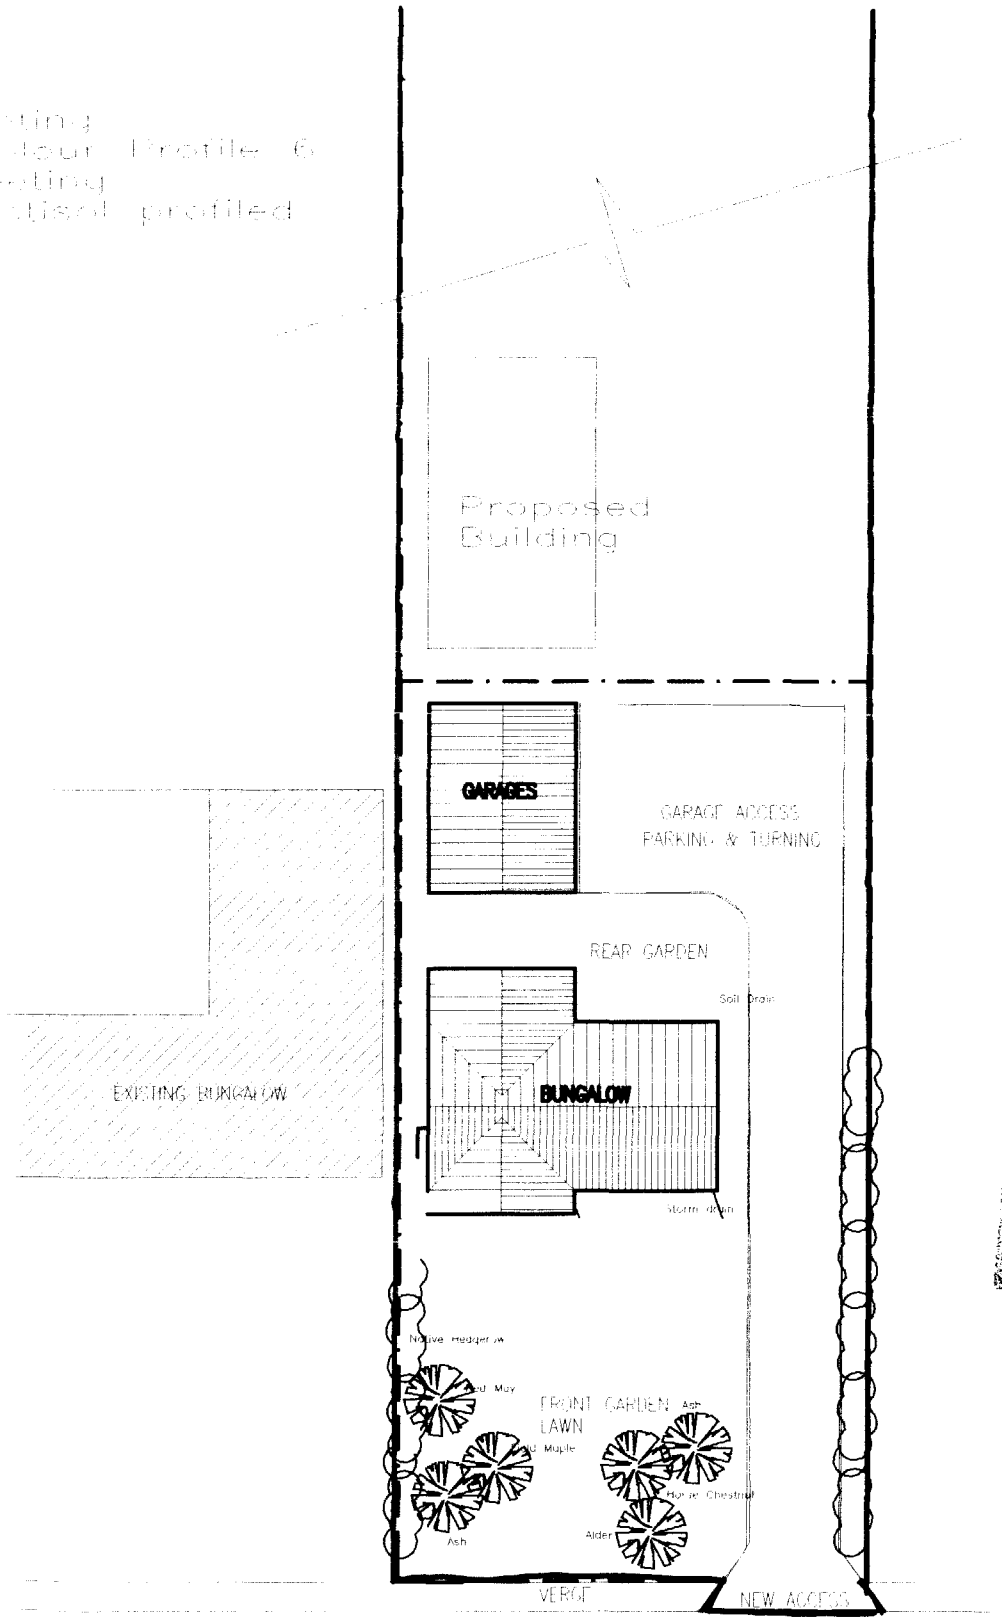


Ref 1232/03

**LOCATION PLAN 1-2500**

REPRODUCED FROM THE ORDNANCE SURVEY MAP BY DAVID BROKER DESIGN SERVICES WITH THE SANCTION OF THE DIRECTOR GENERAL, ORDNANCE SURVEY,FOR BUSINESS USE. LICENCE No AR 375659.

**HEALTH AND SAFETY C.D.M REGULATIONS 1995**

THE CLIENT/DEVELOPER AND BUILDING CONTRACTOR/SUB CONTRACTOR ARE ADVISED TO AQUAINT THEMSELVES WITH THE IMPLICATIONS AND REQUIREMENTS OF THIS BUILDING PROJECT

DRAWING FILE No. [illegible]
CLIENT F. CLOUGH
PROJECT
AGRICULTURAL STORE

SCALE 1:50 1:100
DATE SEPT 02
DRAWN DB
Issued
Revisions

ARCHITECTURAL TECHNICIANS
DANBROOKE HOUSE STATION ROAD
WISBECH ST MARY
WISBECH CAMBS.PE13 4RW
Telephone 01945410421
Facsimile 01945410400

NOT SCALE ALL DIMENSIONS TO BE VERIFIED ON SITE THIS DRAWING AND DESIGN REMAINS THE COPYRIGHT OF DAVID BROKER AND MAY NOT BE REPRODUCED WITHOUT PERMISSION

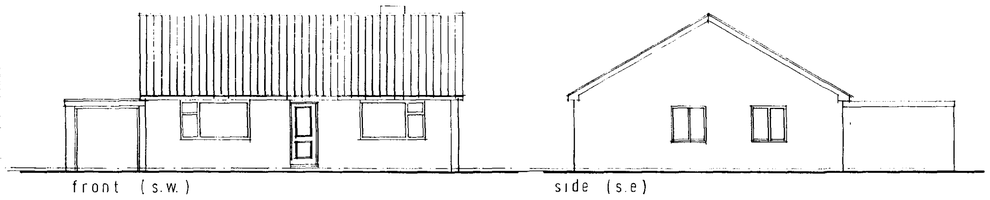


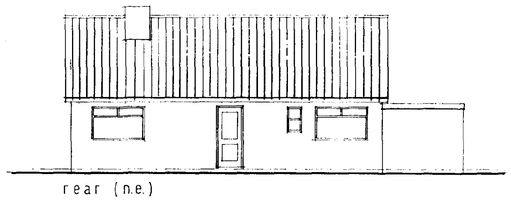


ELEVATIONS
AS EXISTING
1:100 scale

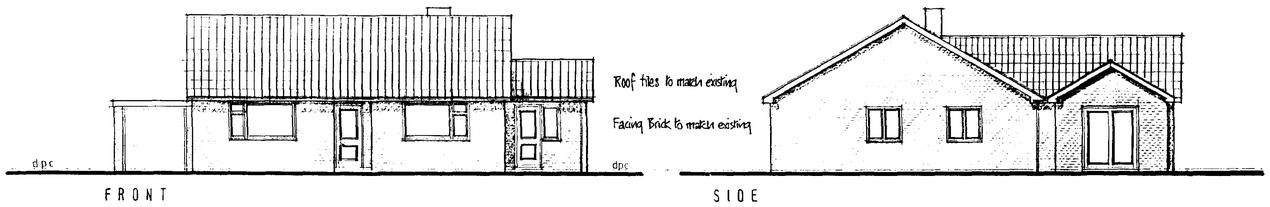


ELEVATIONS
AS PROPOSED
1:100 scale

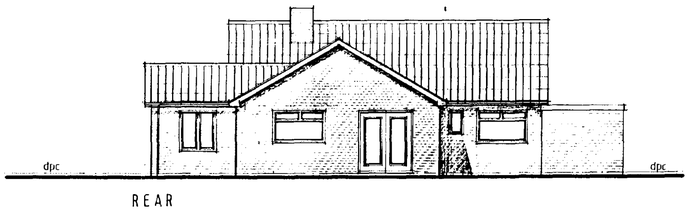


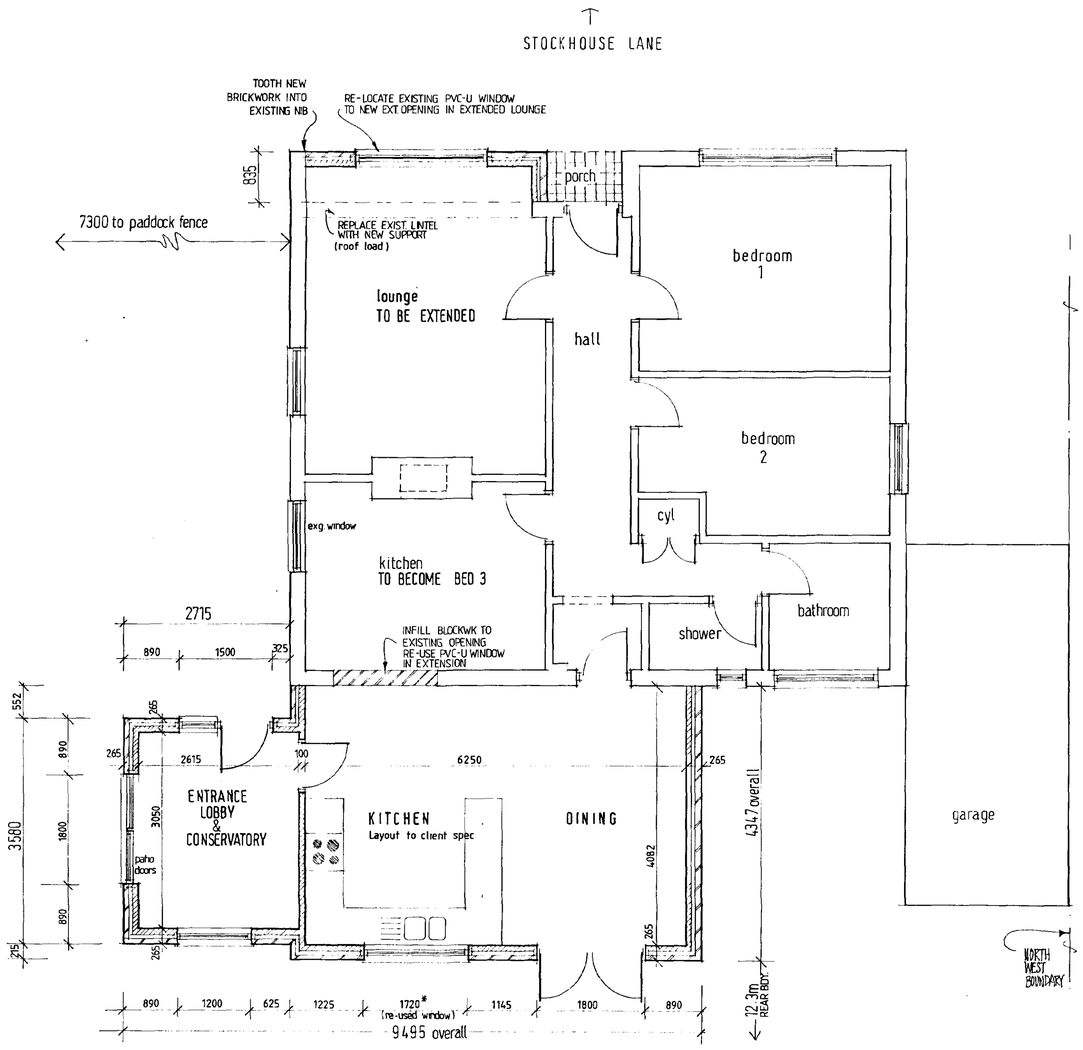


FLOOR LAYOUT SHOWING PROPOSED EXTENSIONS.

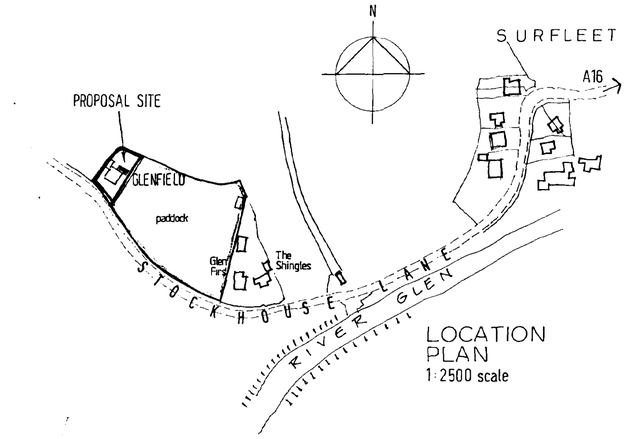


LOCATION
PLAN
1:2500 scale

# Moulton Design
Planning & Architecture

63 East Cob Gate, Moulton, Spalding, Lincolnshire. PE12 6QJ.
Tel 01406 370081 Principal: Alan J Finch.

0329|97

PROJECT
PROPOSED EXTENSIONS
GLENFIELD
STOCKHOUSE LANE
SURFLEET, Lincs.
FOR MR. D. ROGERS.

DRAWING
FLOOR LAYOUT
ELEVATIONS AS EXISTING
ELEVATIONS AS PROPOSED

LOCATION PLAN

| SCALE | DATE | DRAWN |
|---|---|---|
| SCALES AS INDICATED | 03/97 | alan j finch. |

REV | DRG NO 961004/001