





Proposed Under Seperate Application
Street Elevation to Seas End Road

Proposed Under Seperate Application


Proposed Under Seperate Application

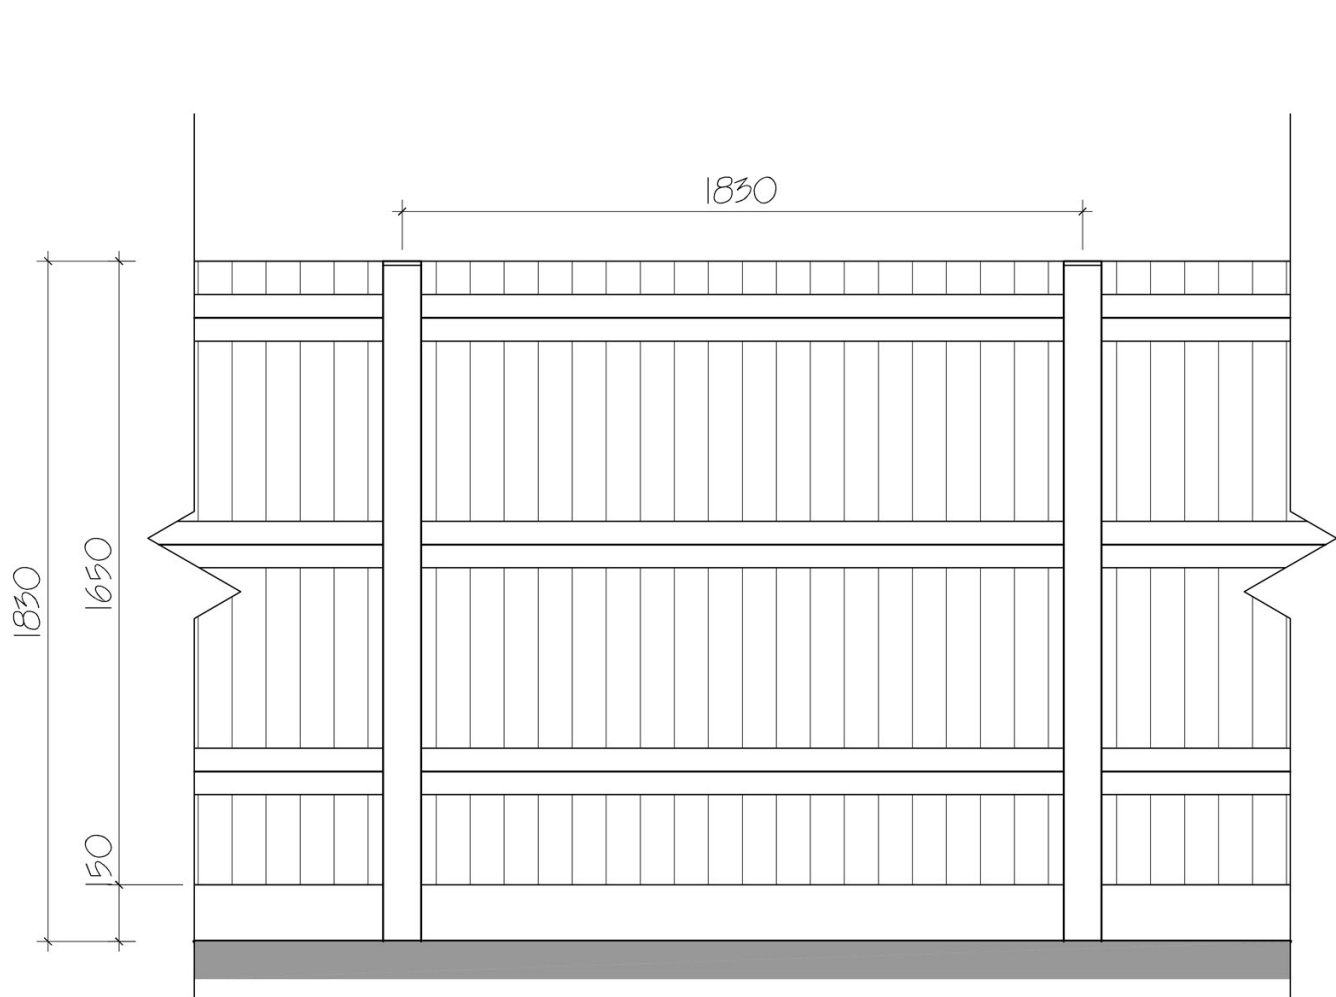


Typical Elevation & Section of
Featherboard fencing
Boundary Type A (Scale 1:20)

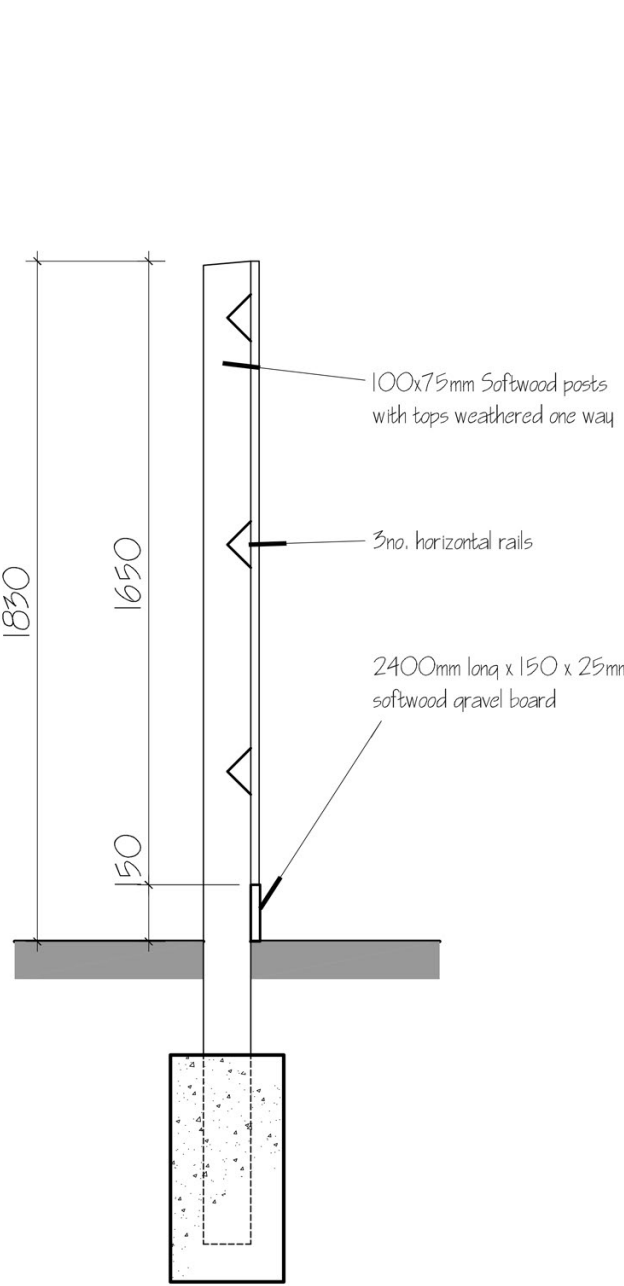

Typical Section & Elevation of
Brick Retaining Wall & Featherboard Fence
Boundary Type B (Scale 1:20)

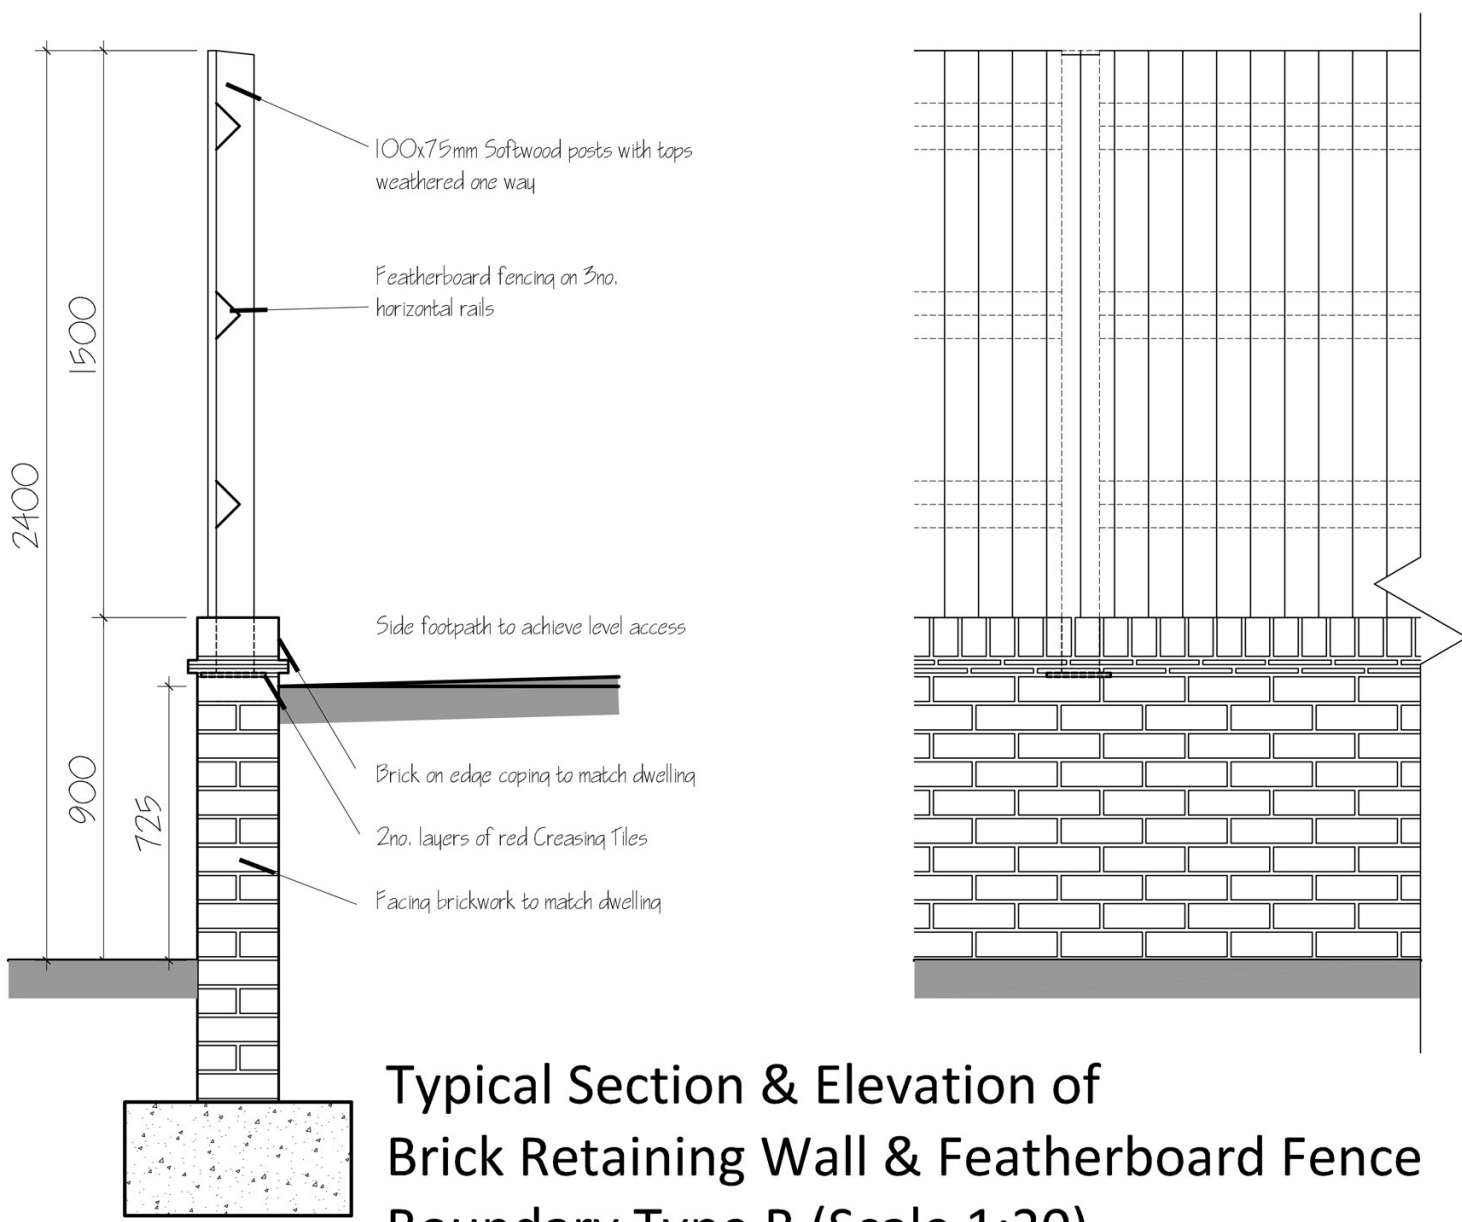

Typical Elevation & Section of
Post & Rail Fence
Boundary Type C (Scale 1:20)

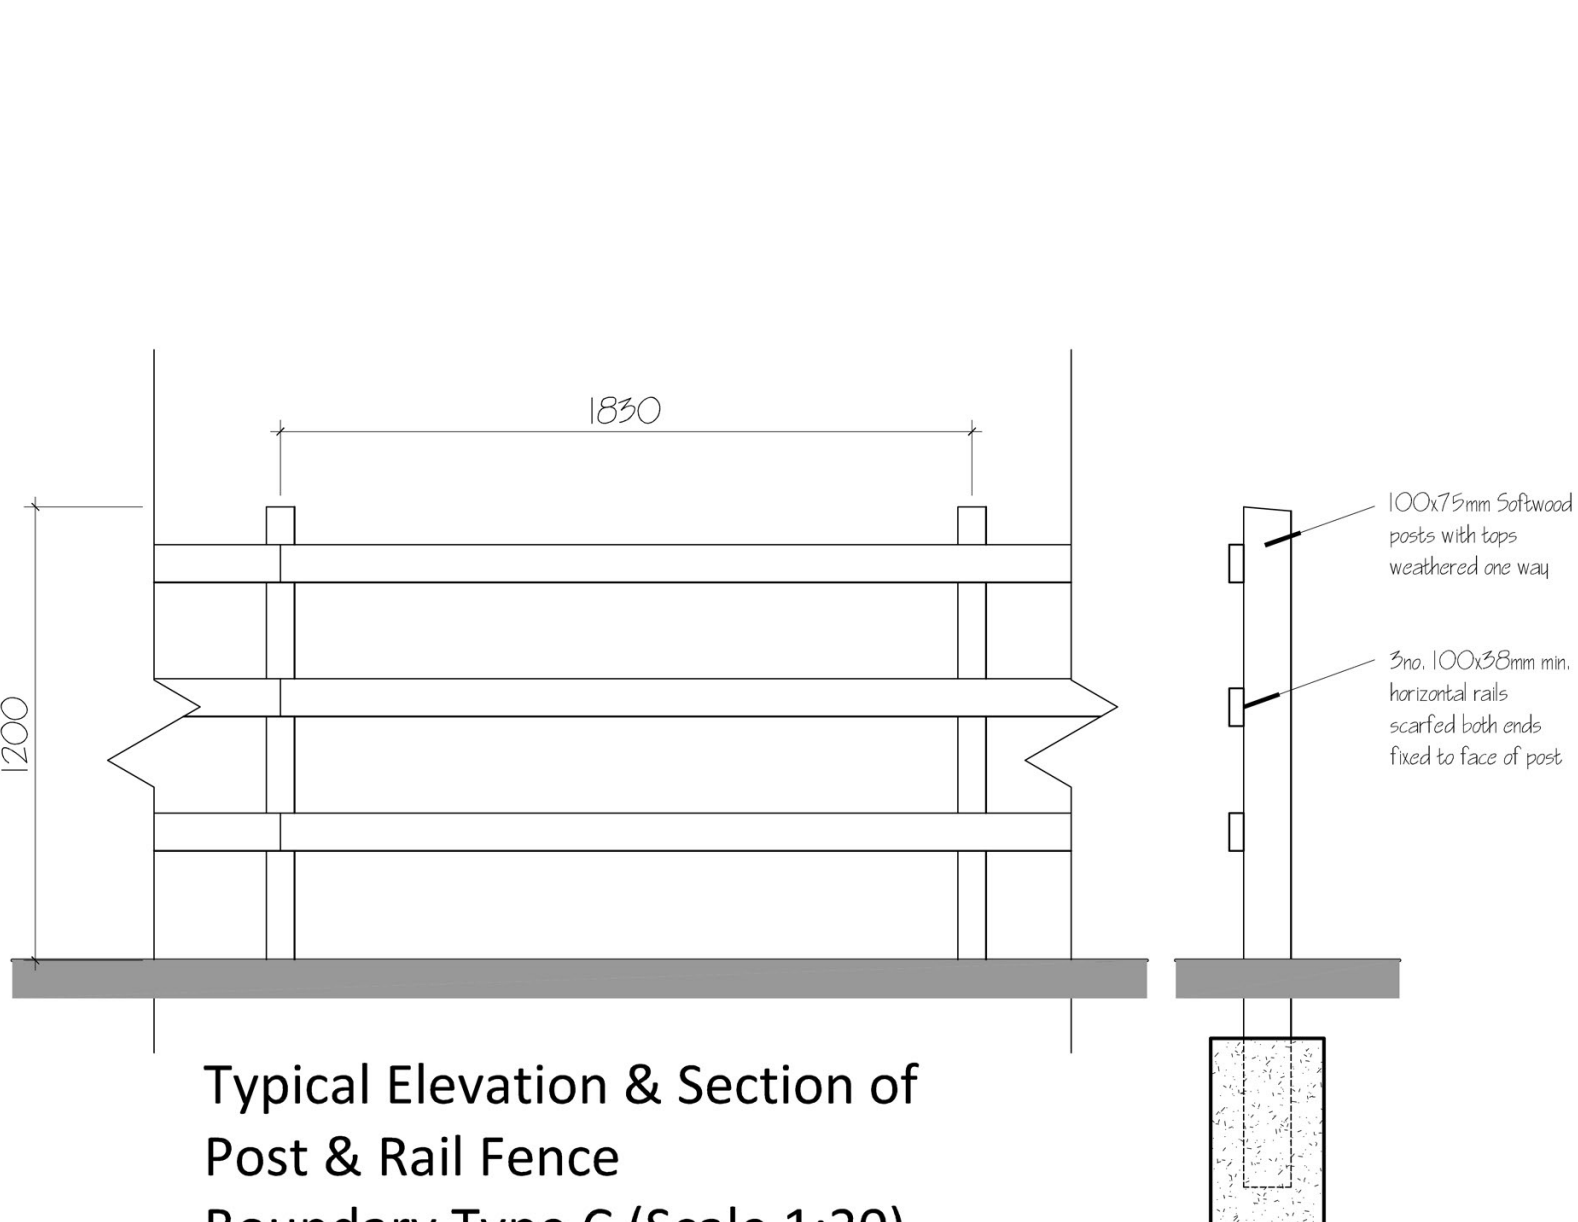

Revision
A - 08/03/19 - Second Floor Added, Bedroom 1 Amended

0 0.1 0.5 1m
Scale 1:20

0 1 2 5 10
Scale 1:100



Architectural Consultants

ASHGROVE LODGE, AUSTENDYKE ROAD
WESTON HILLS, LINCOLNSHIRE
PE12 6BZ ~ T.07852 227448

Project
PROPOSED DWELLING
BETWEEN
61-71 SEAS END ROAD
SURFLEET
LINCOLNSHIRE

Client
Mr M YOULD
HOMELEA
DOZENS BANK
PODE HOLE
LINCOLNSHIRE
PE11 3NA

Title
PROPOSED STREET SCENE & FENCE TYPES
PLOT 4

Drawing No.
AA-18-009/03

Scale
1:100@A1 & 1:20@A1

Date
JUNE 18

Revision
A