






PROPOSED FRONT ELEVATION

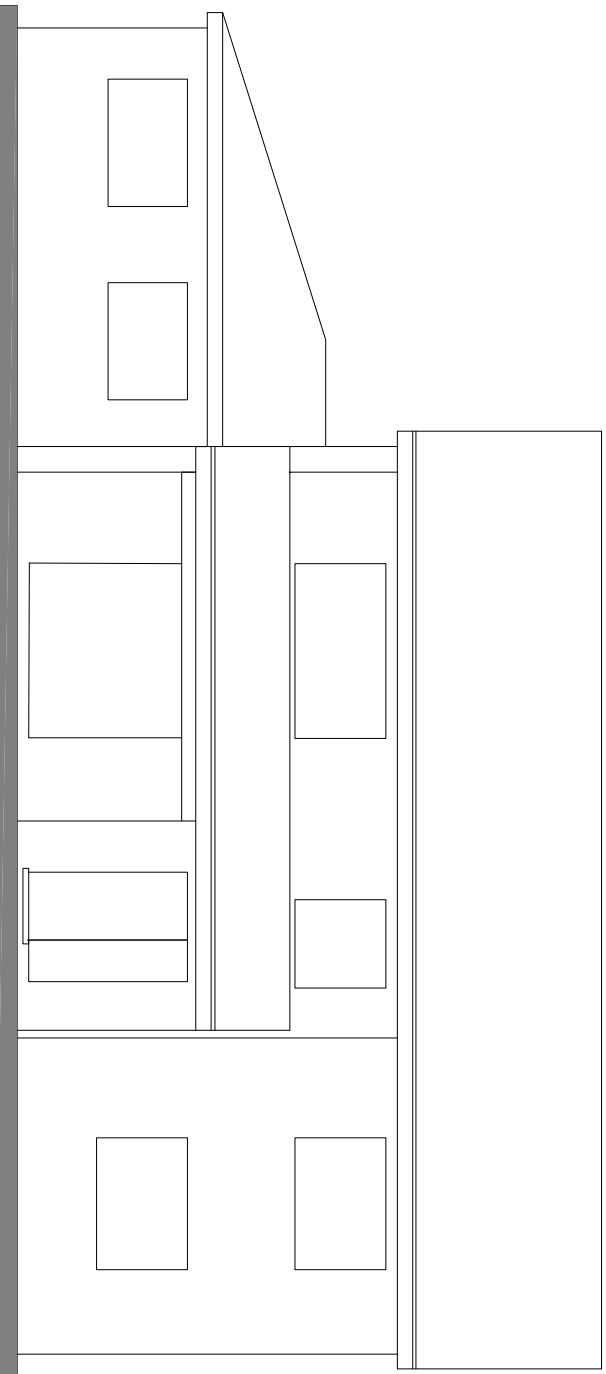


EXISTING FRONT ELEVATION

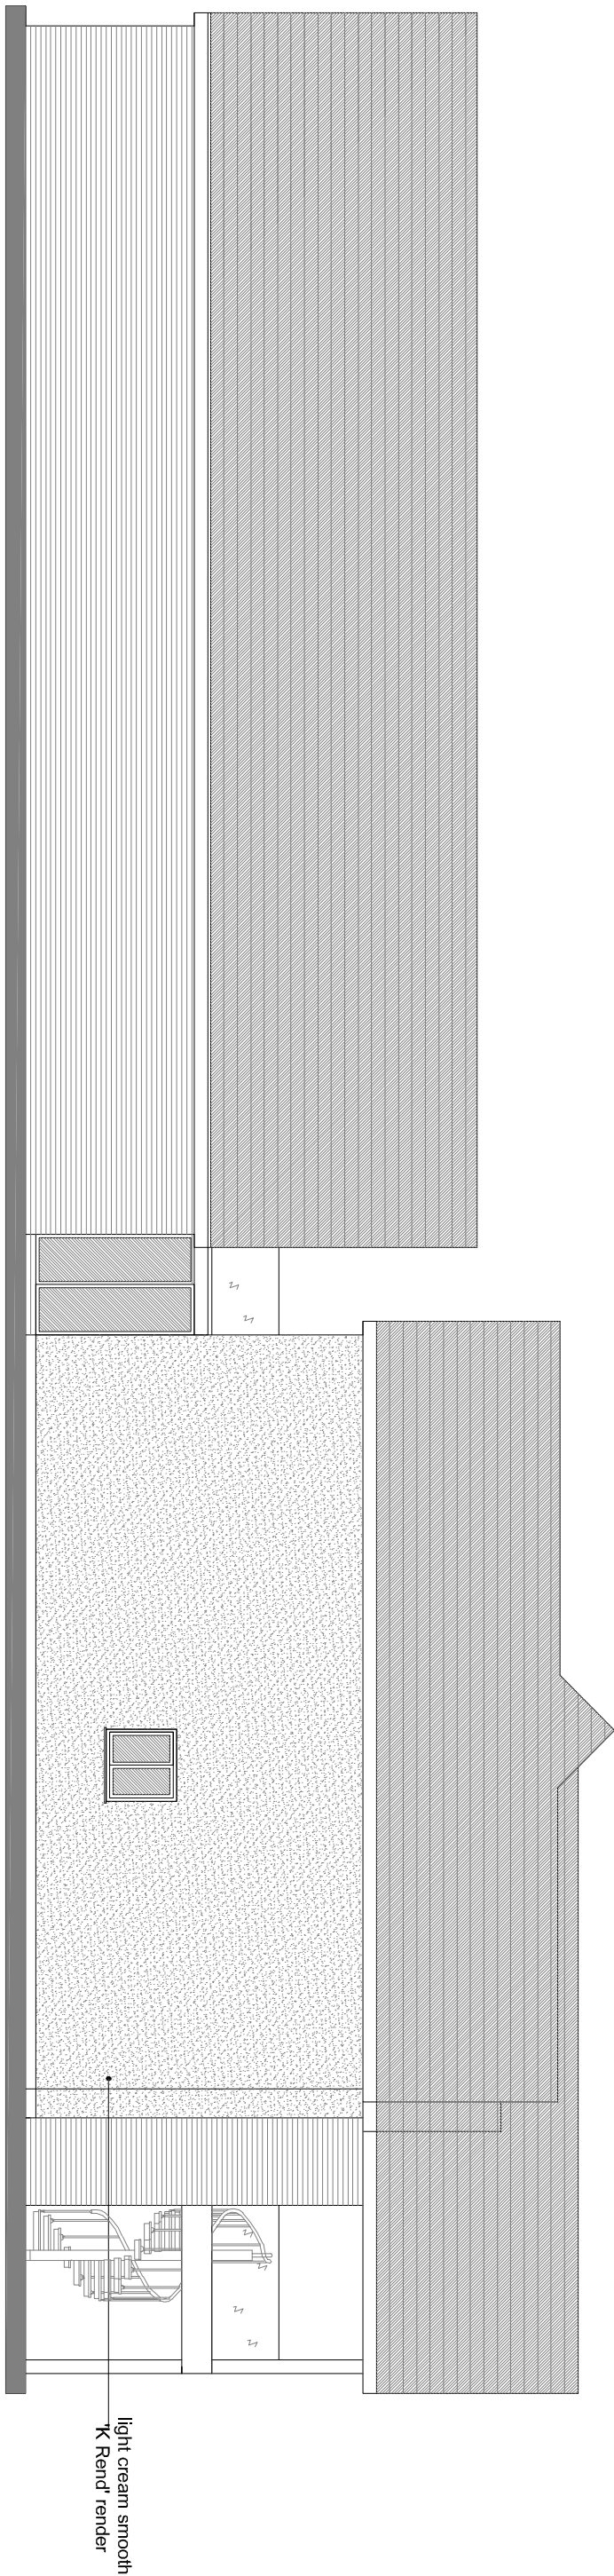


PROPOSED SIDE ELEVATION

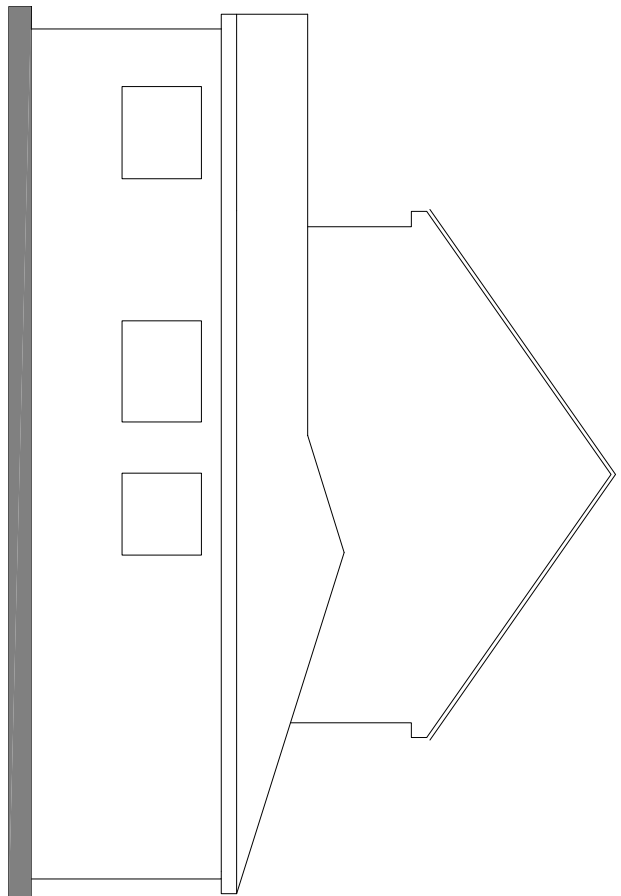


EXISTING SIDE ELEVATION

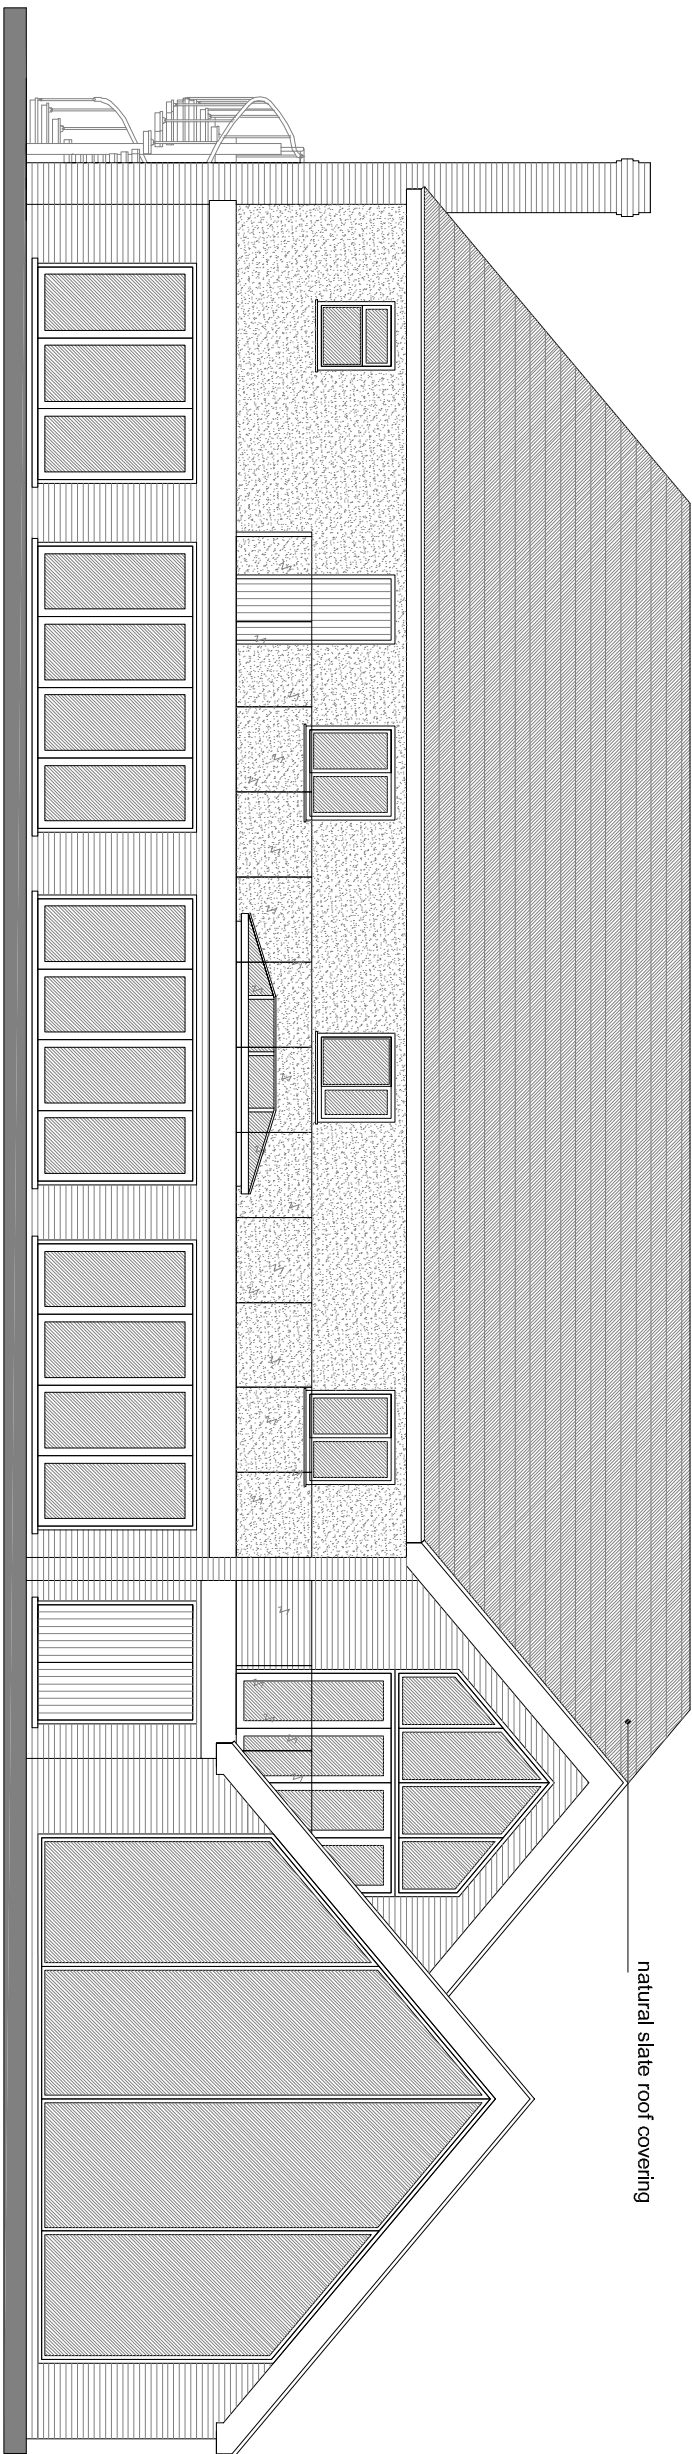


PROPOSED REAR ELEVATION

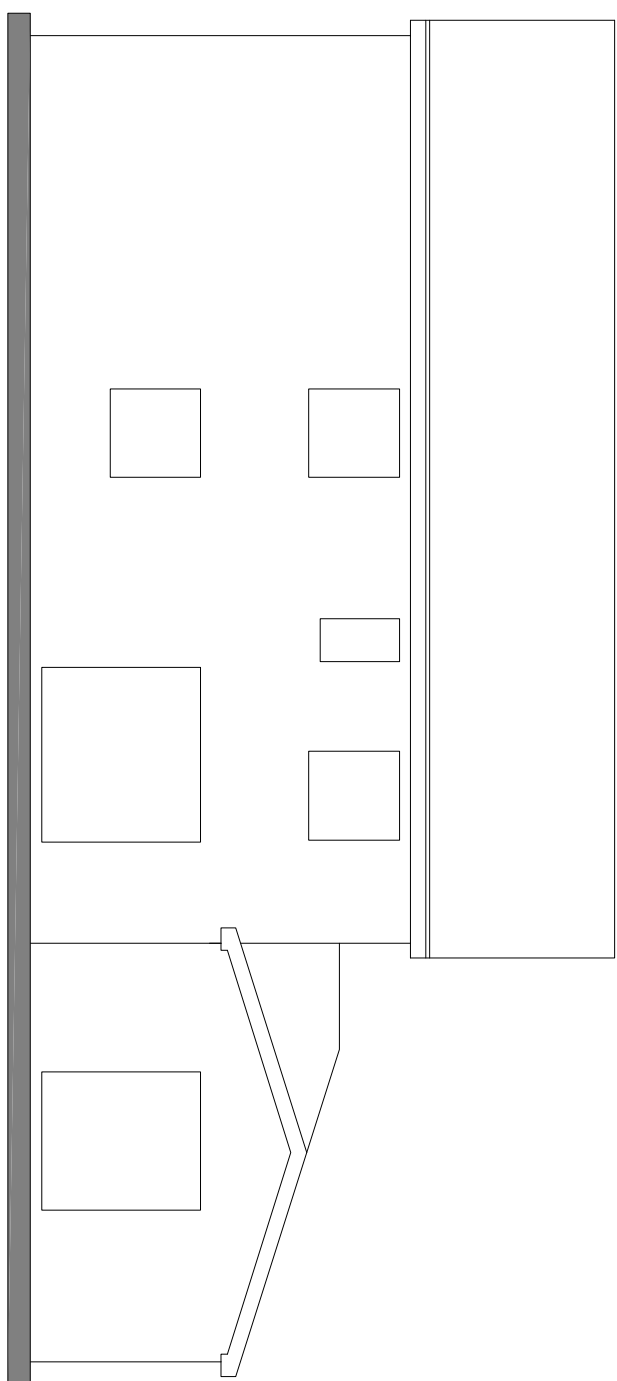

EXISTING REAR ELEVATION

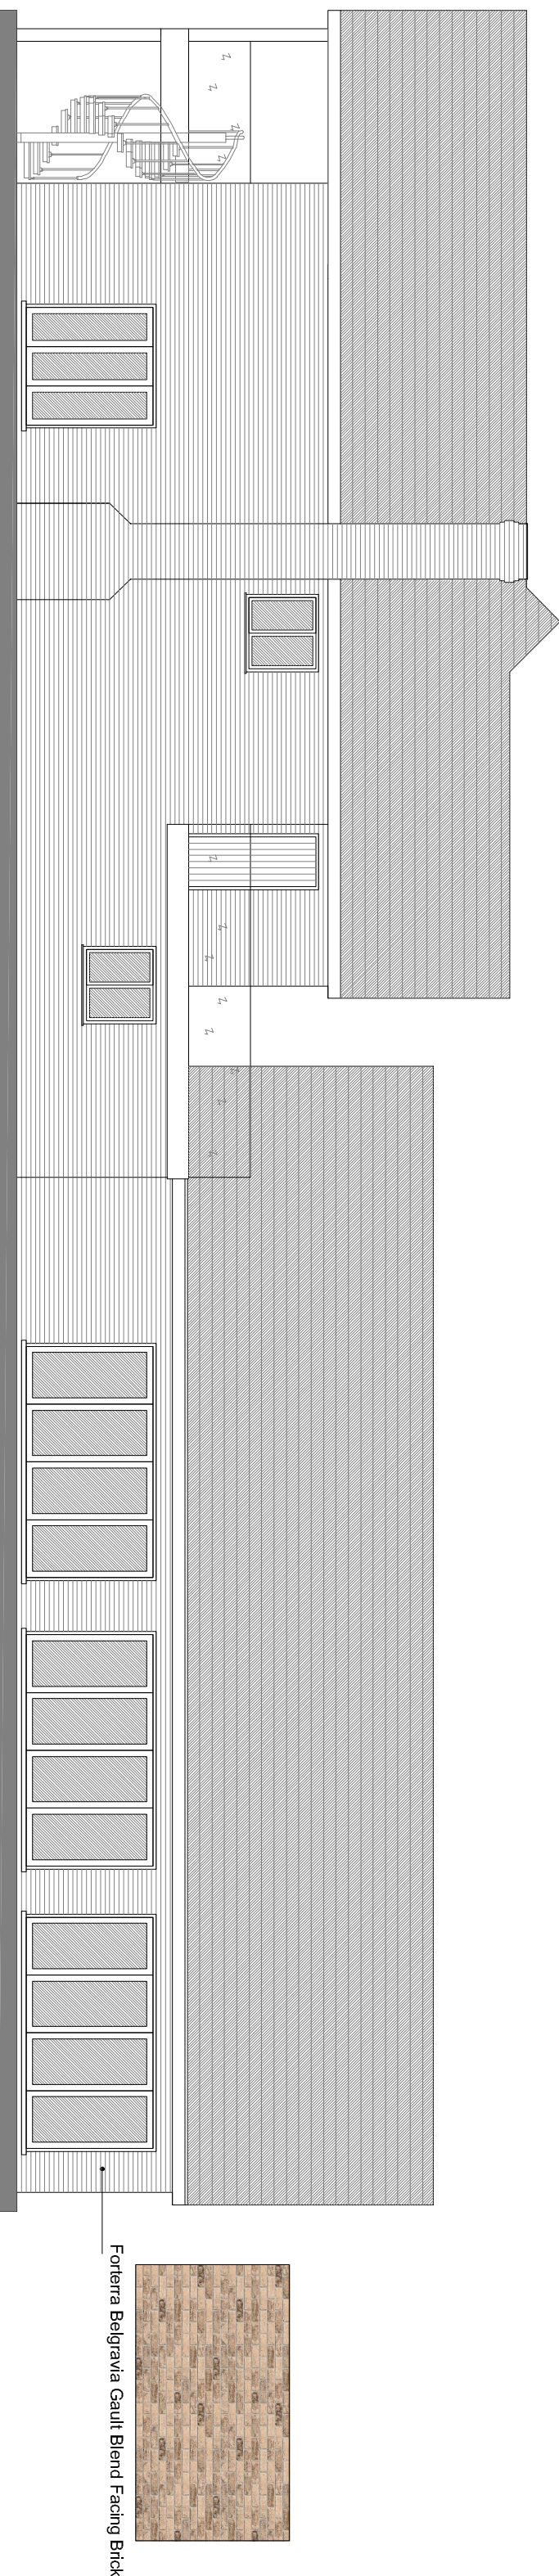

PROPOSED SIDE ELEVATION

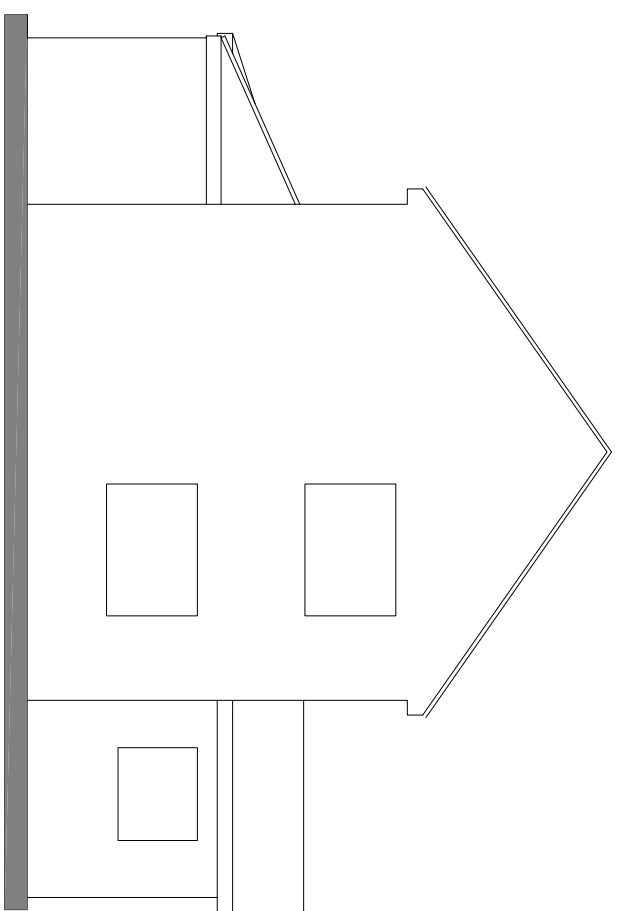

EXISTING SIDE ELEVATION