




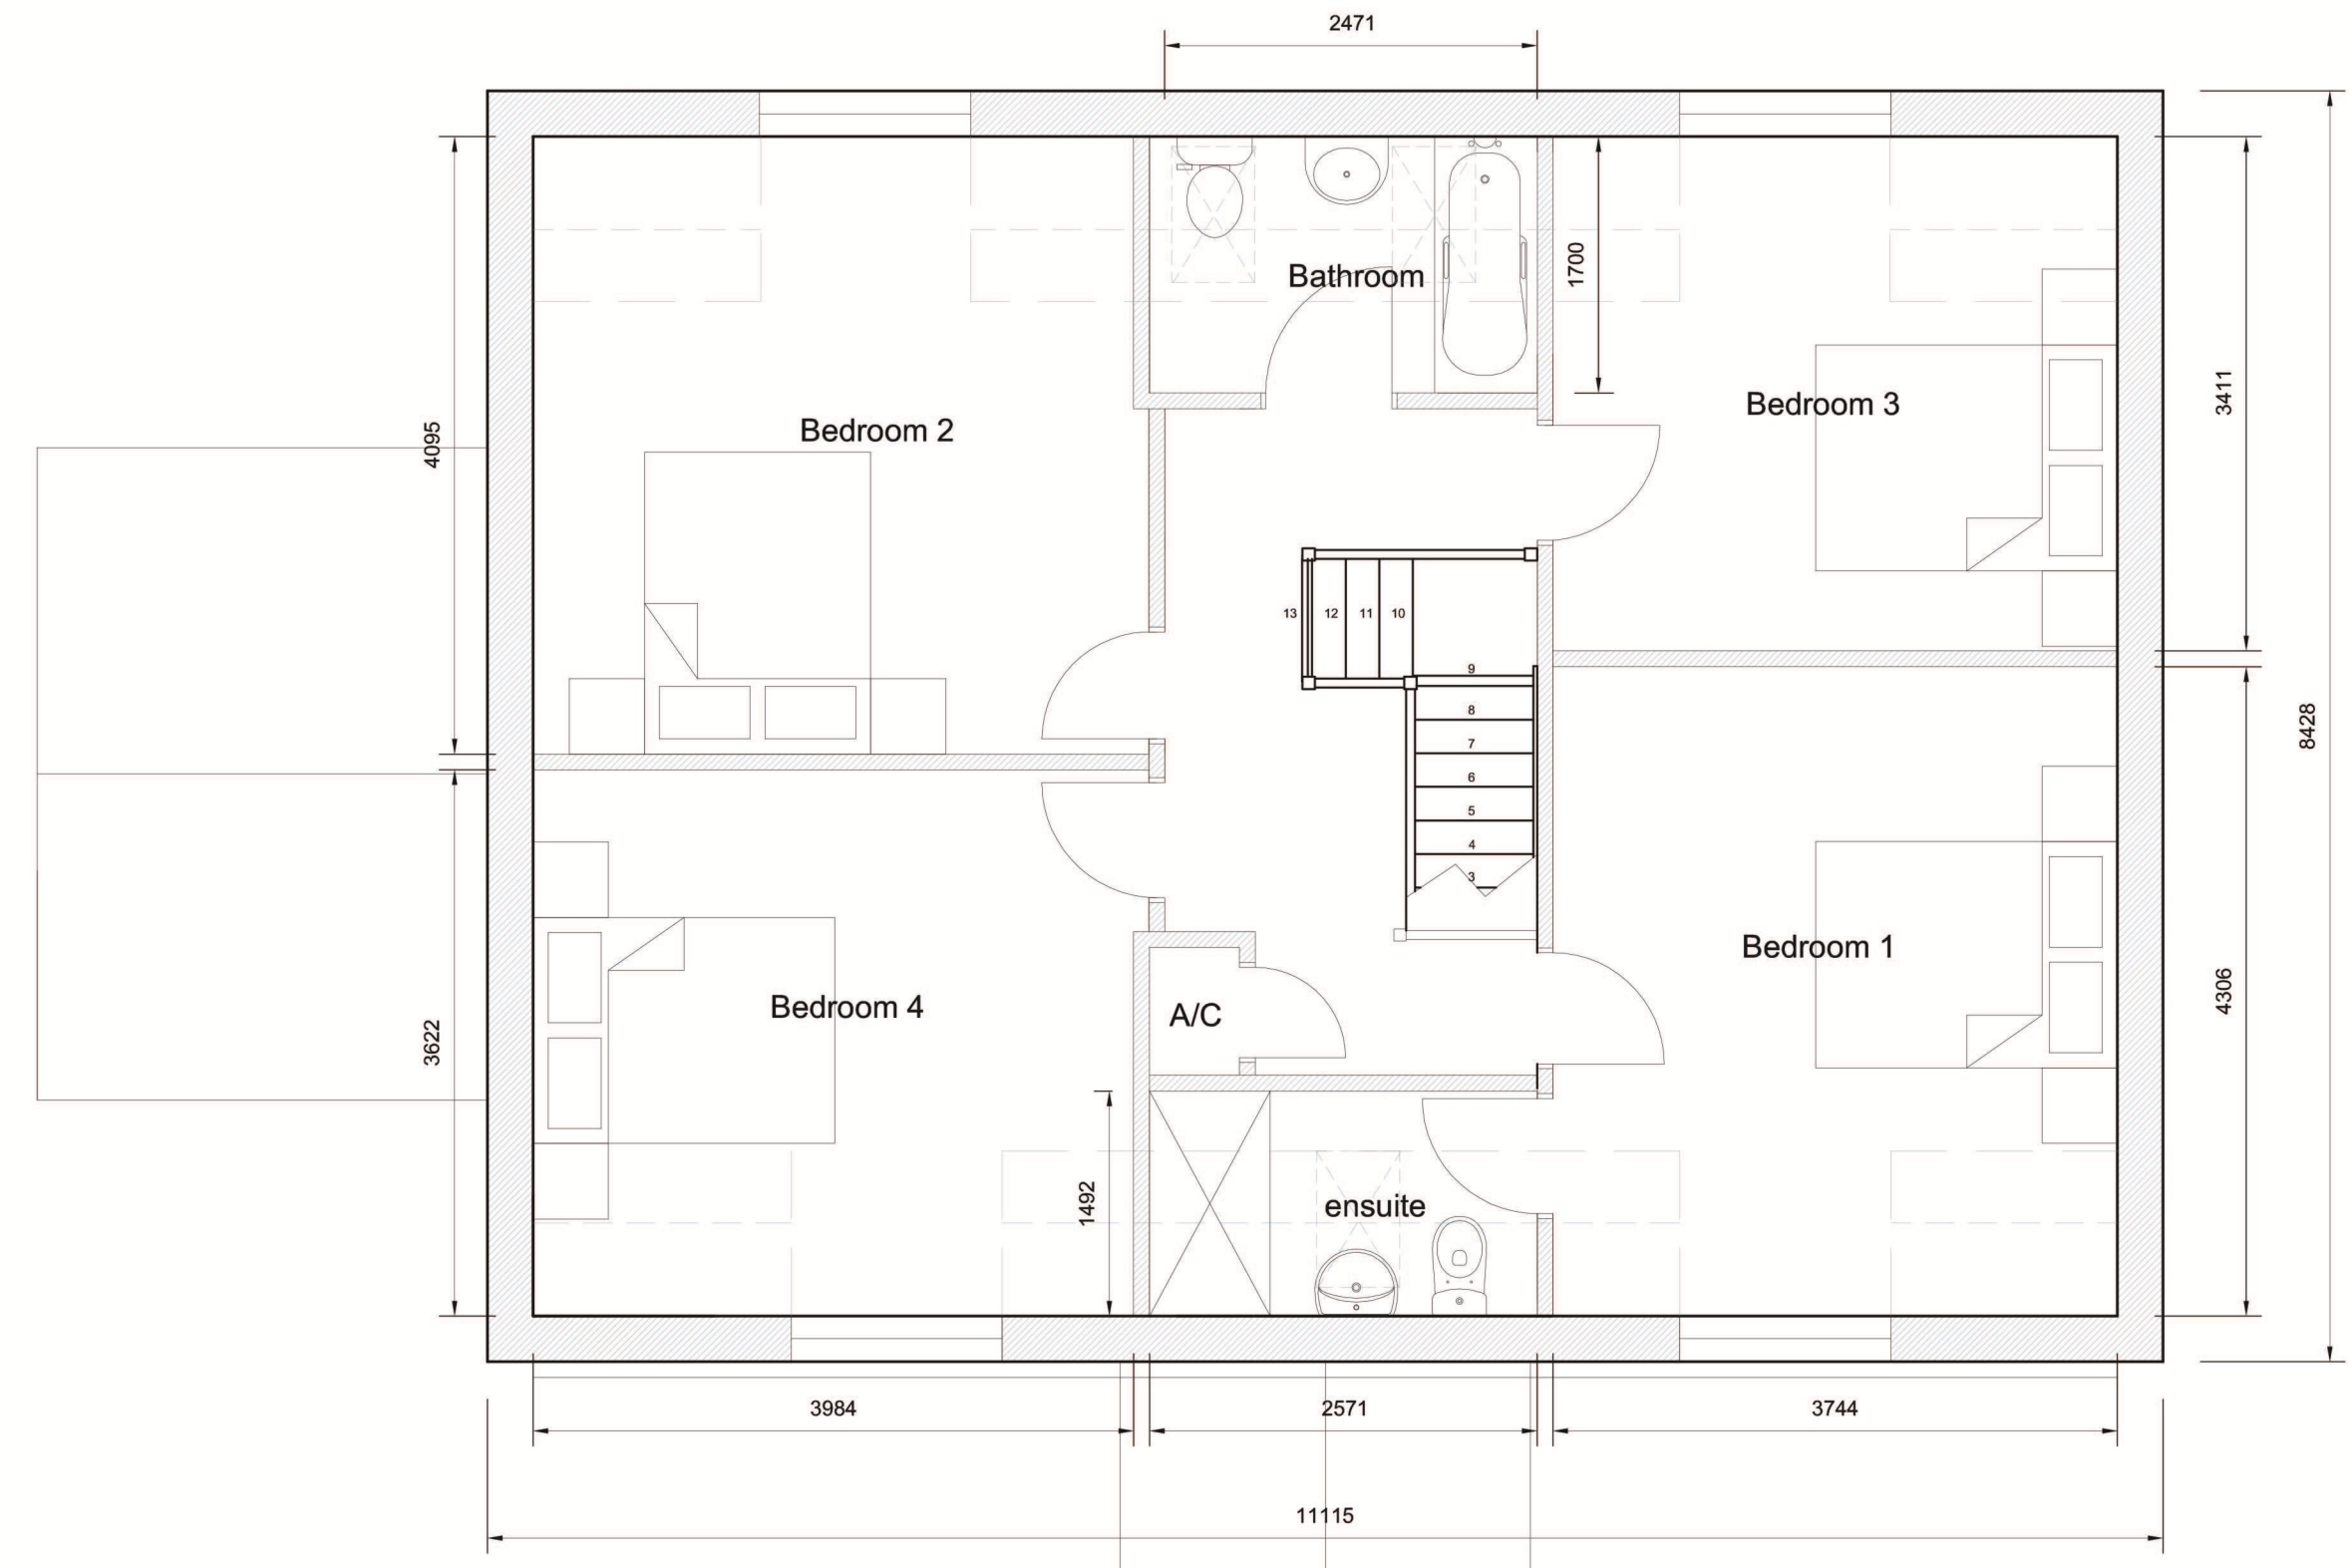

PROPOSED FRONT ELEVATIONS

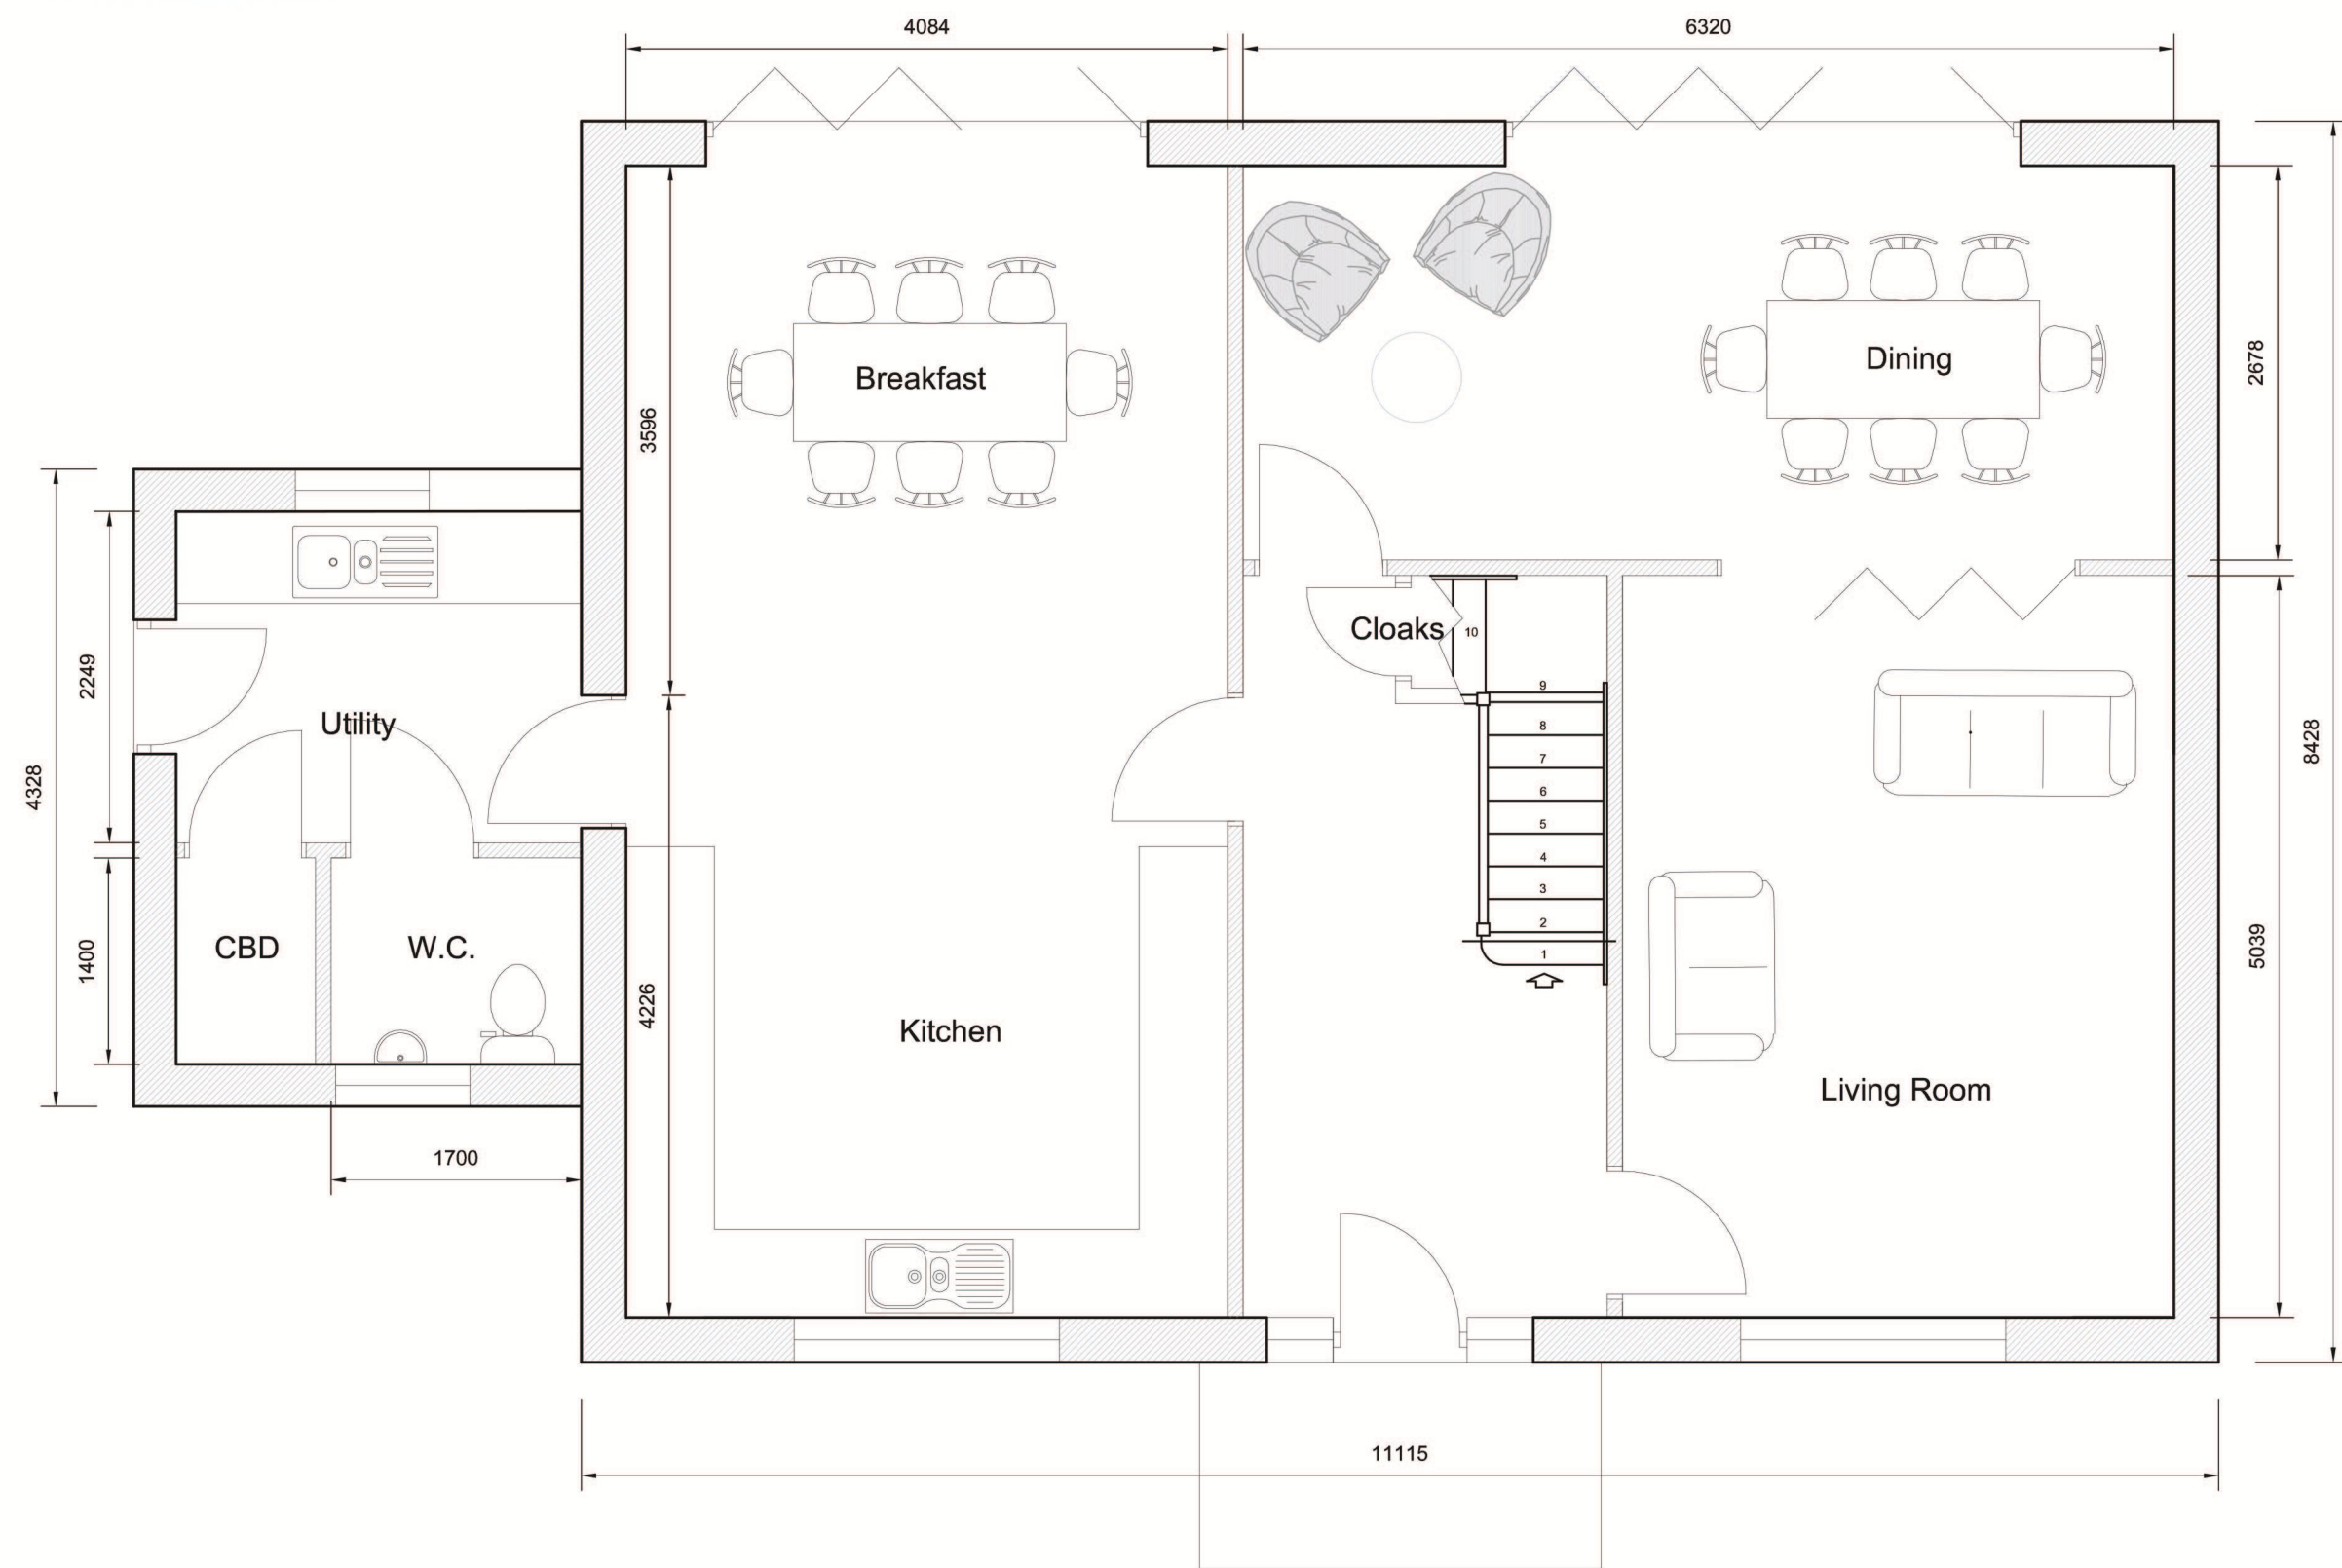

PROPOSED FLOOR PLANS

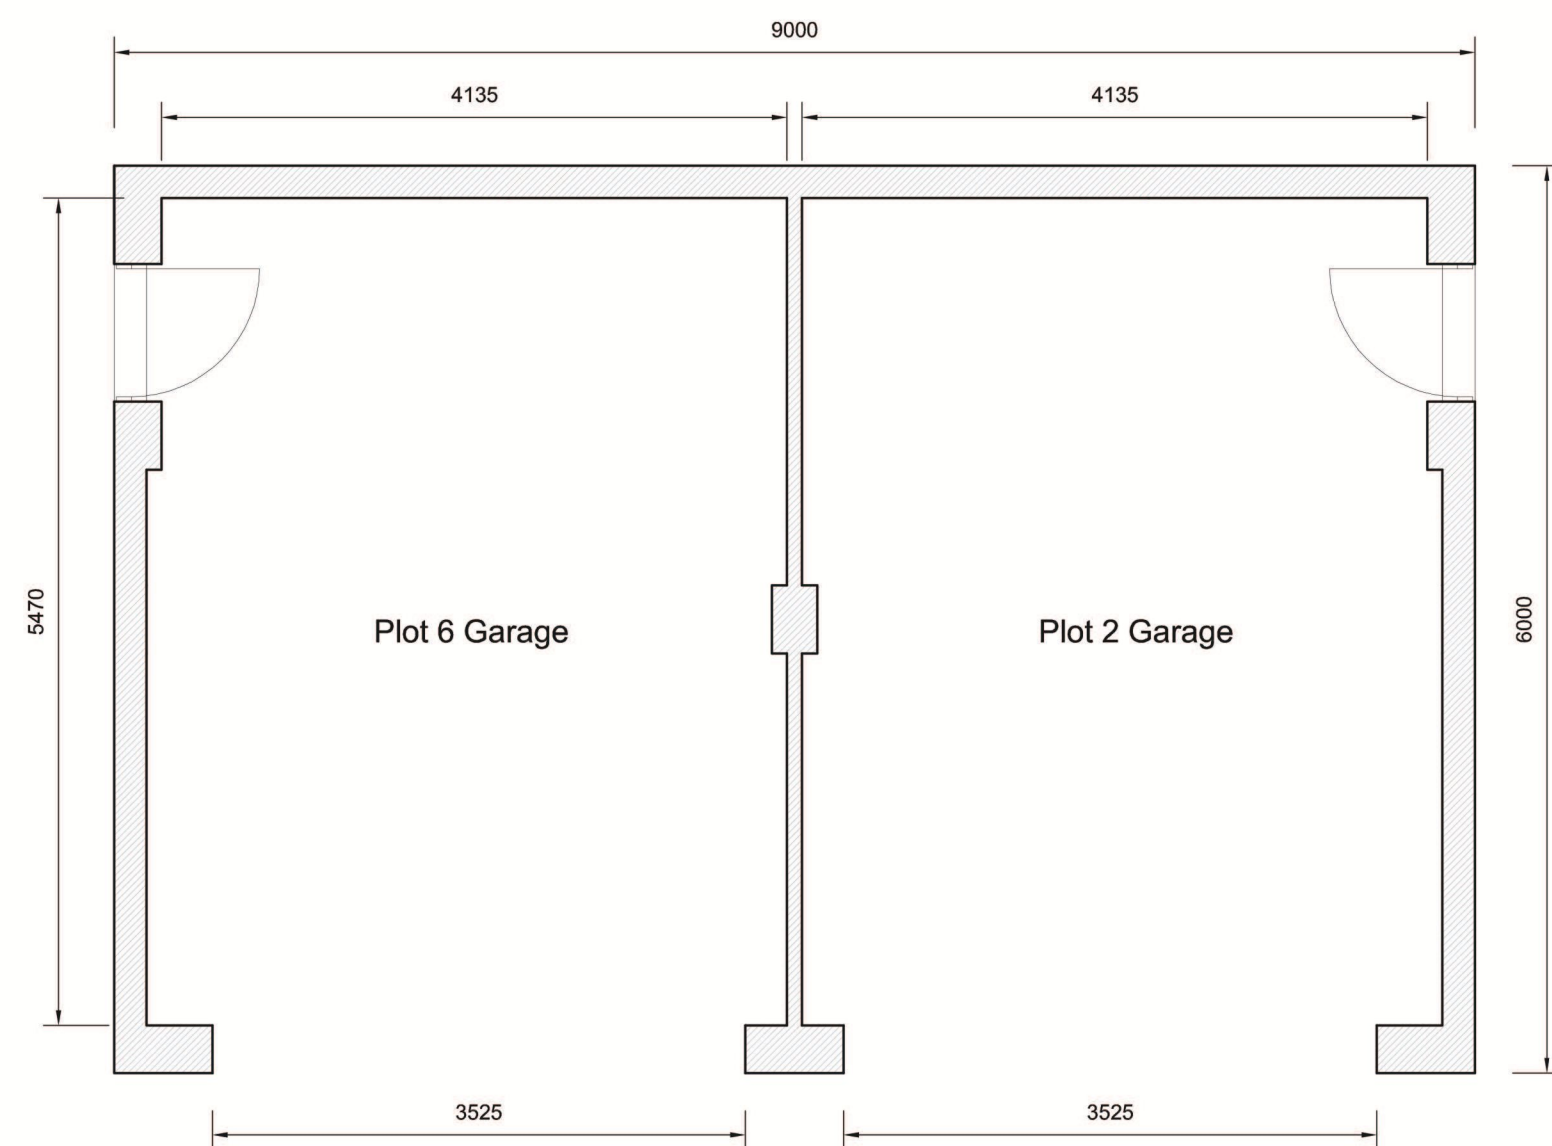

PROPOSED GARAGE

