


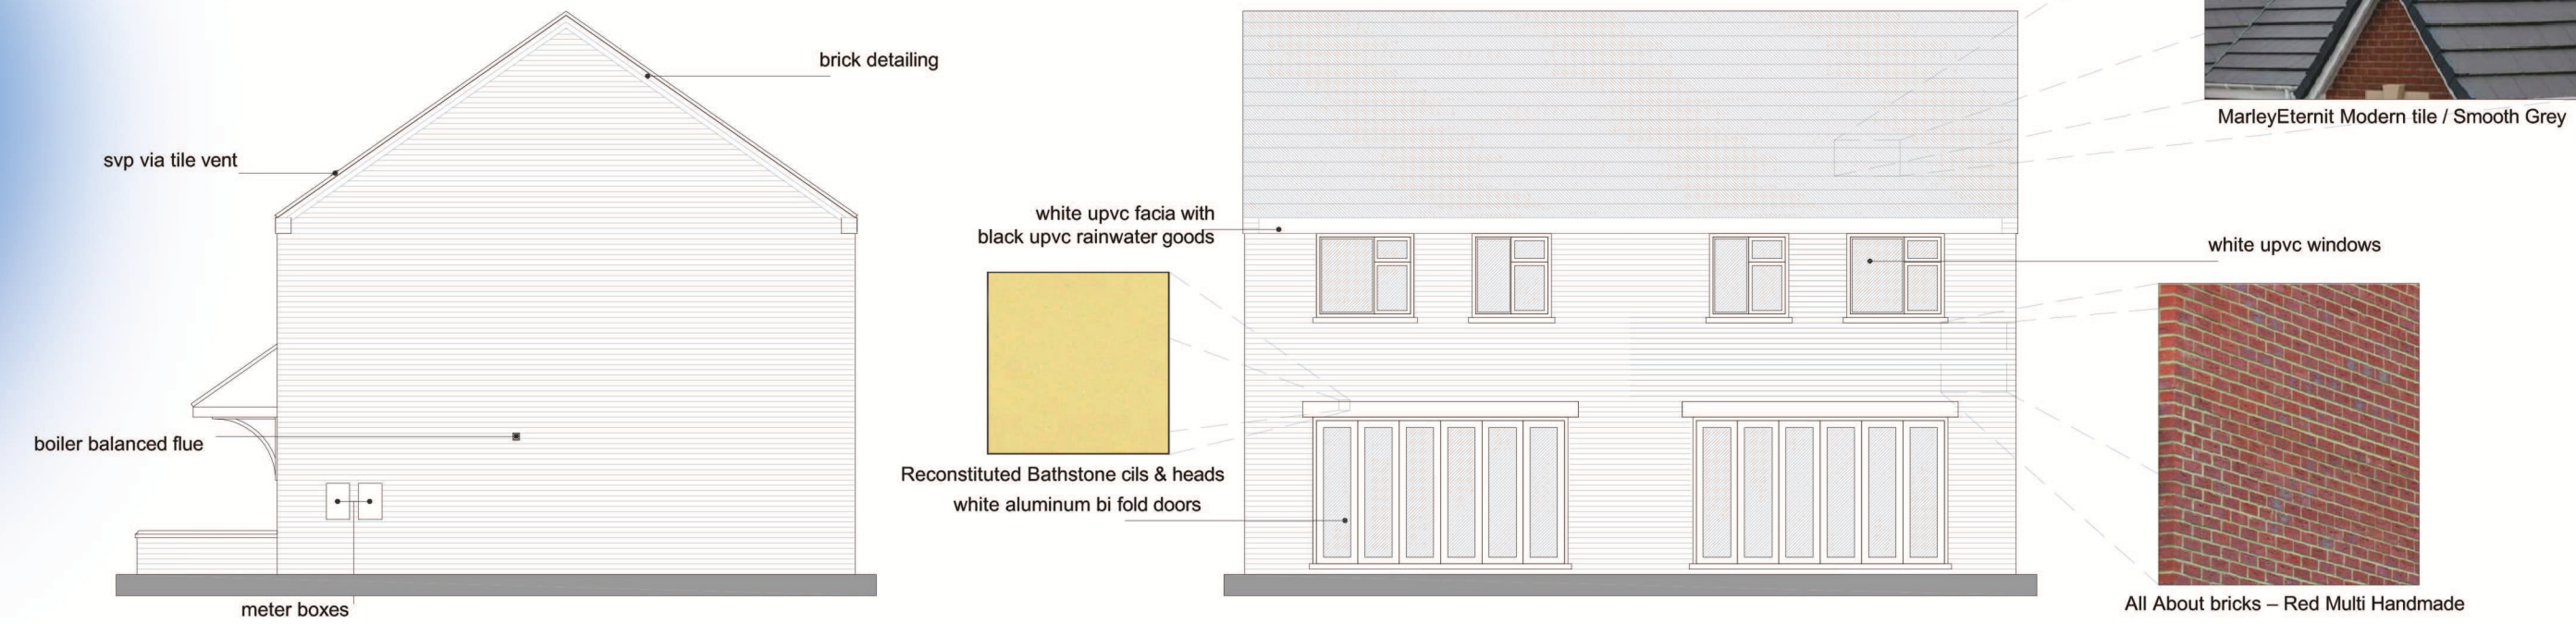
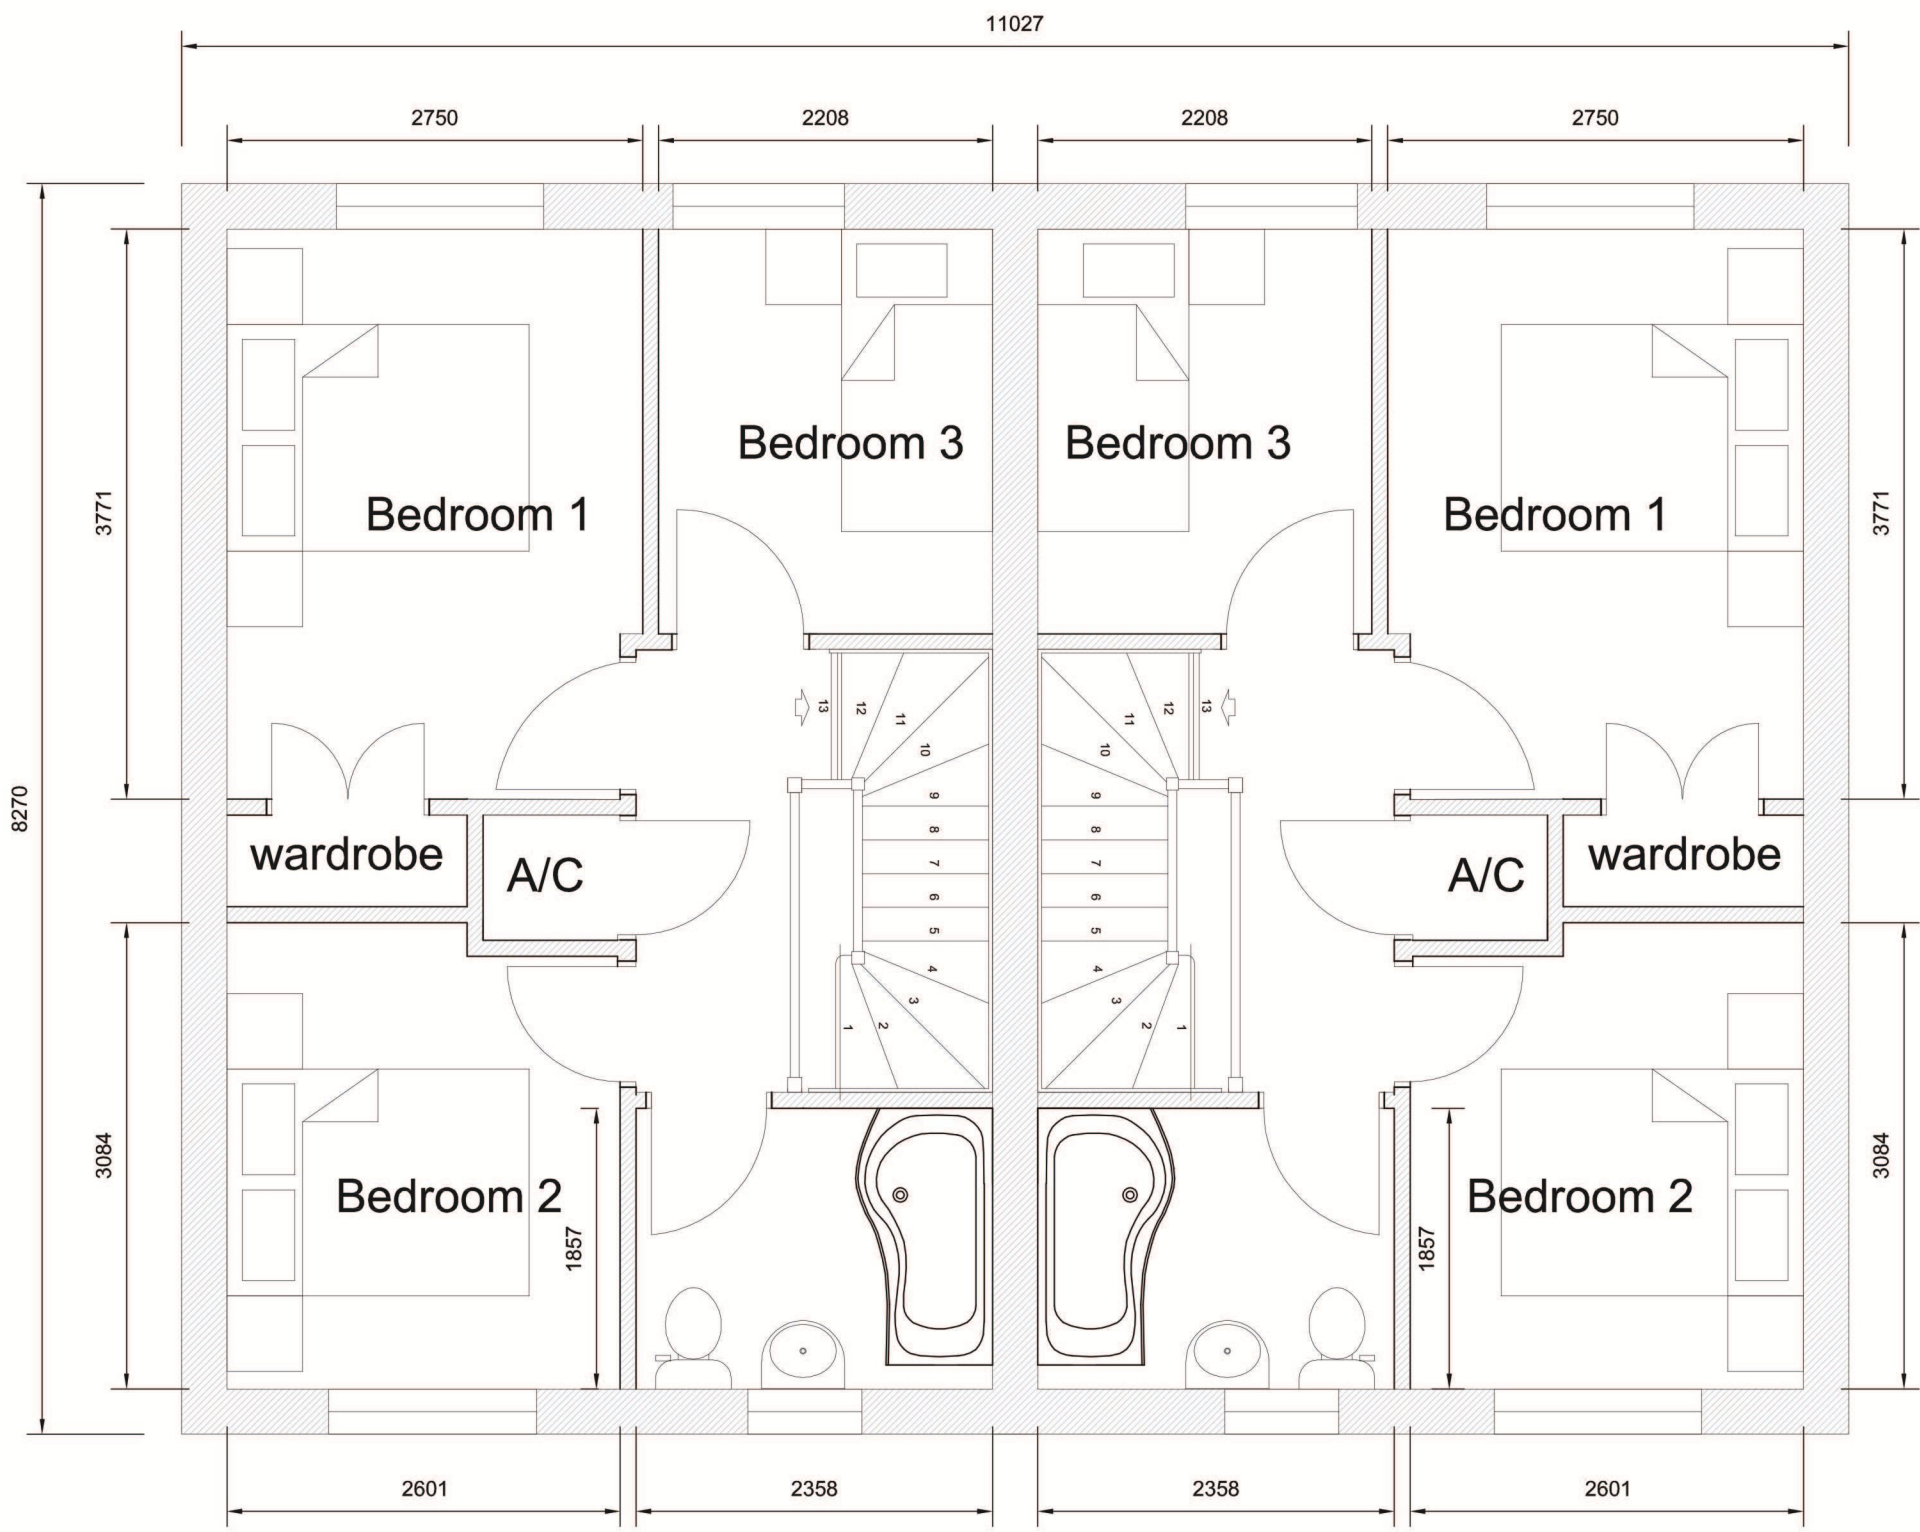


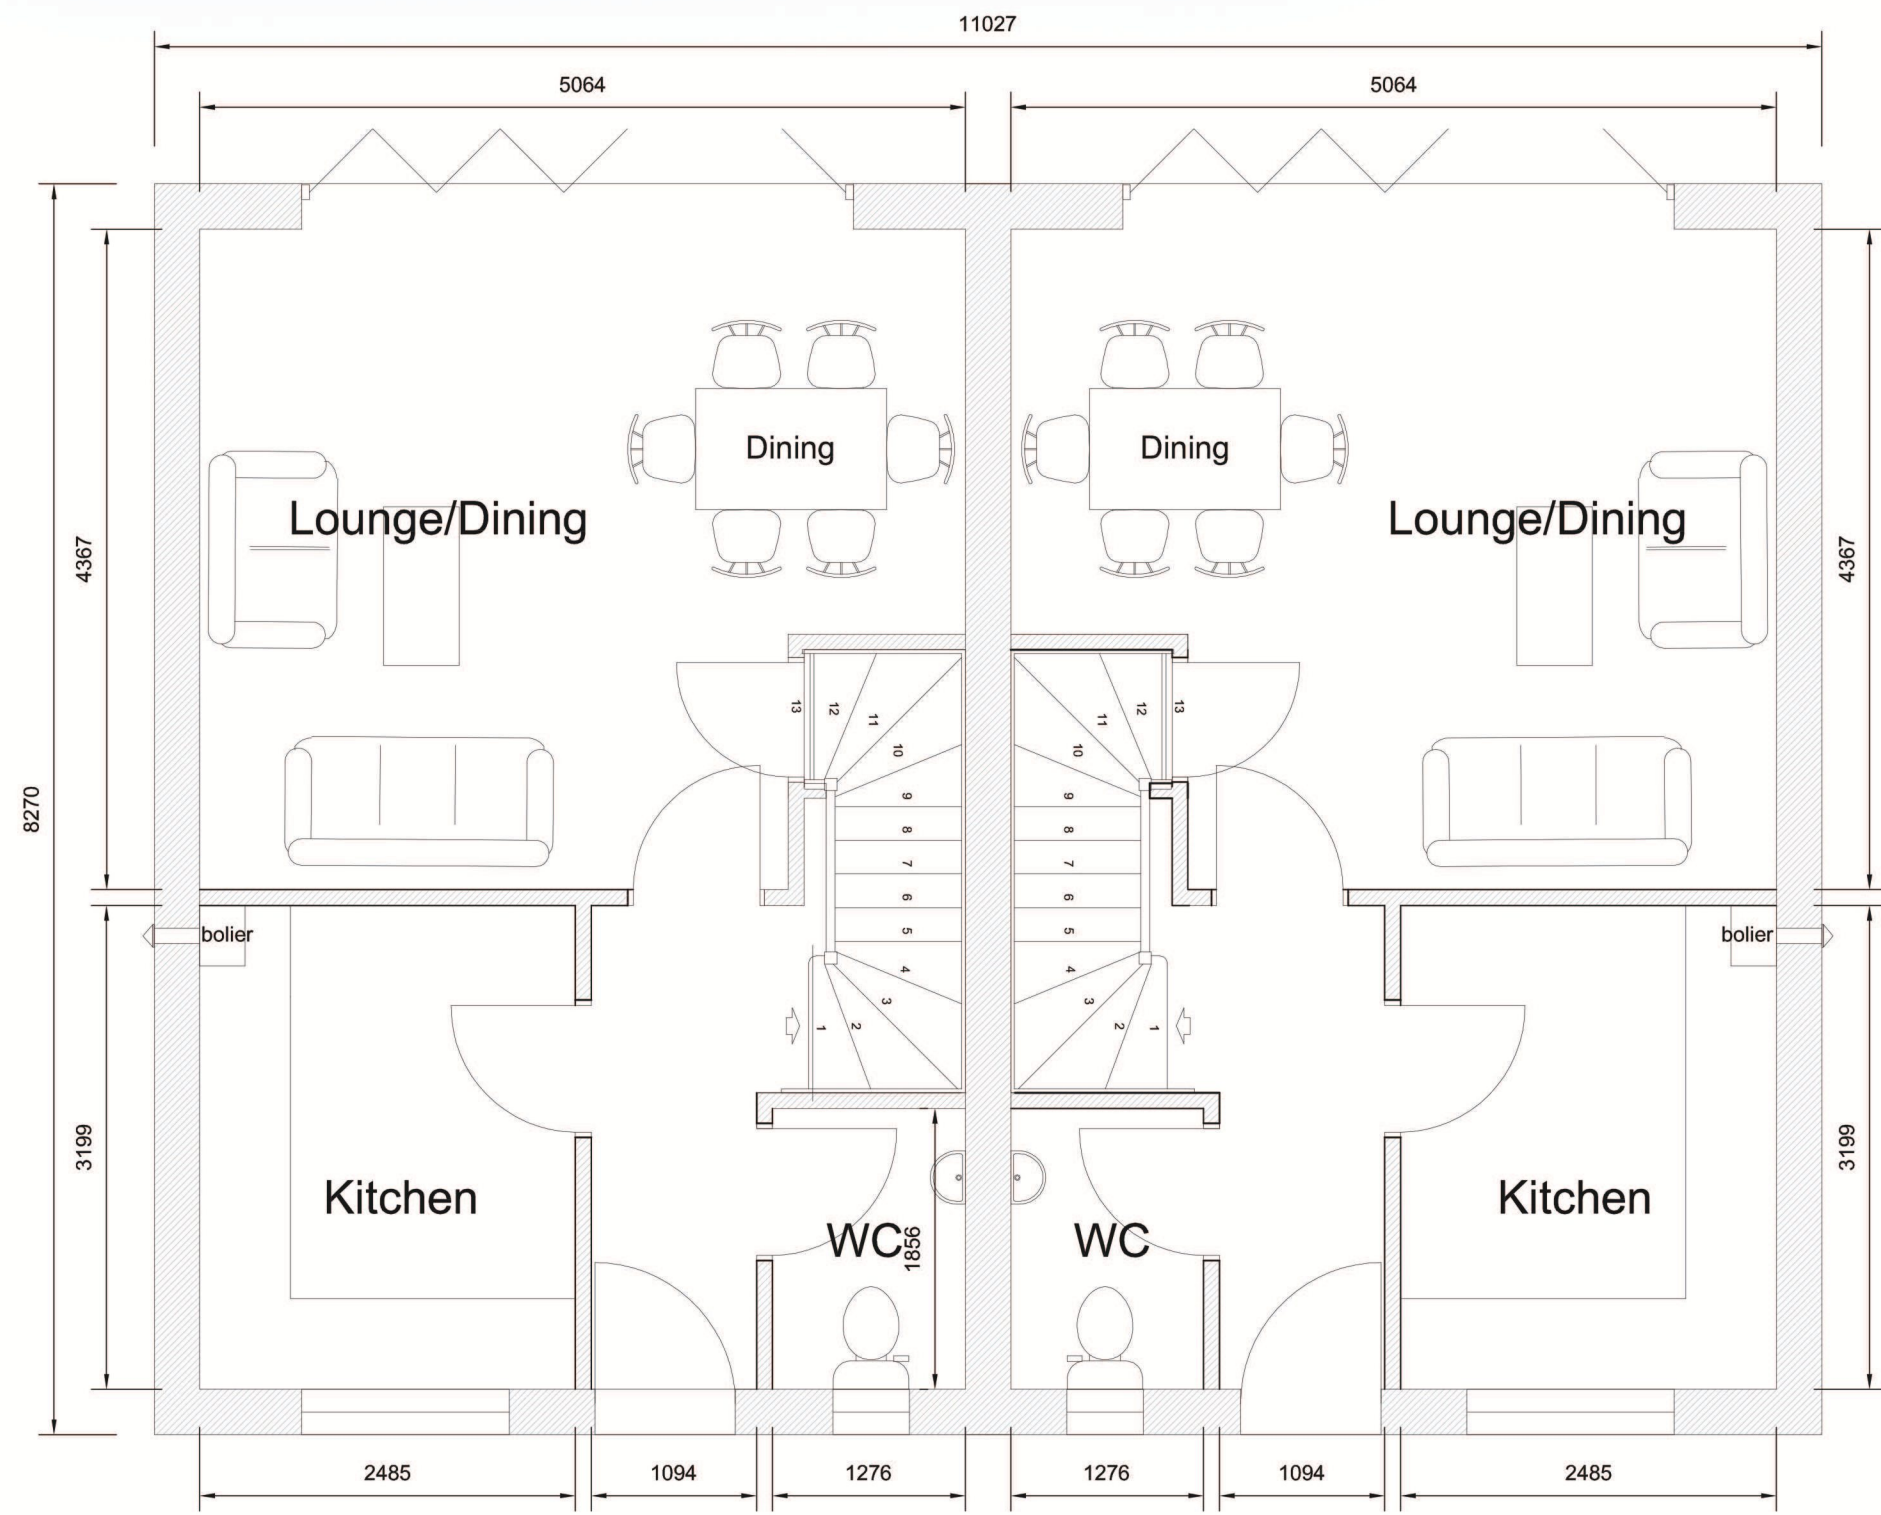

PROPOSED FRONT ELEVATIONS

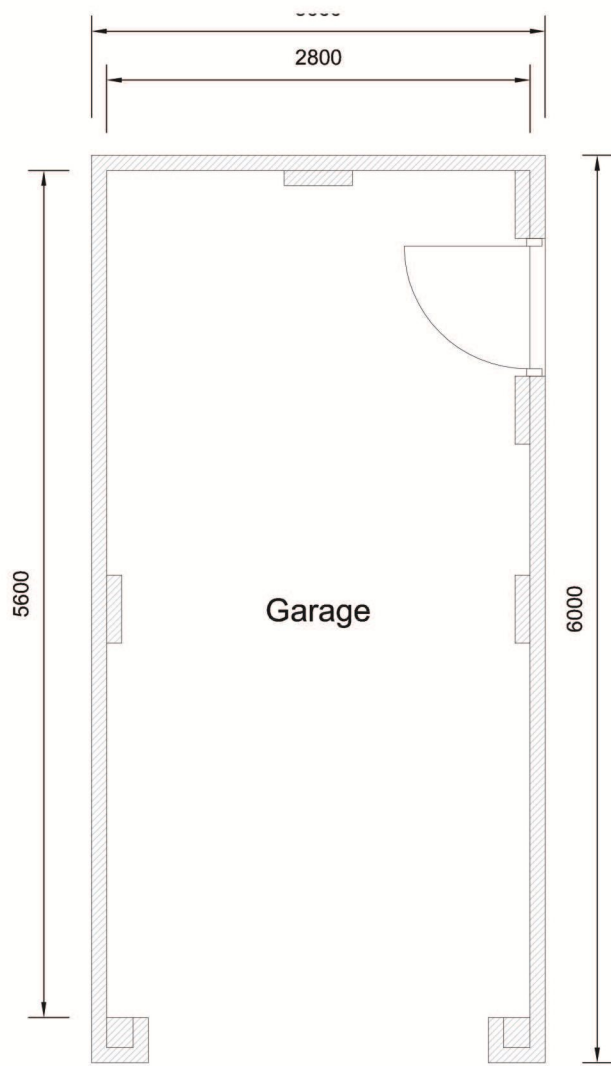

PROPOSED FLOOR PLANS

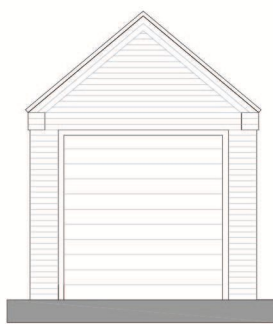

PROPOSED GARAGE PLANS (plot 5
garage will be handed)