


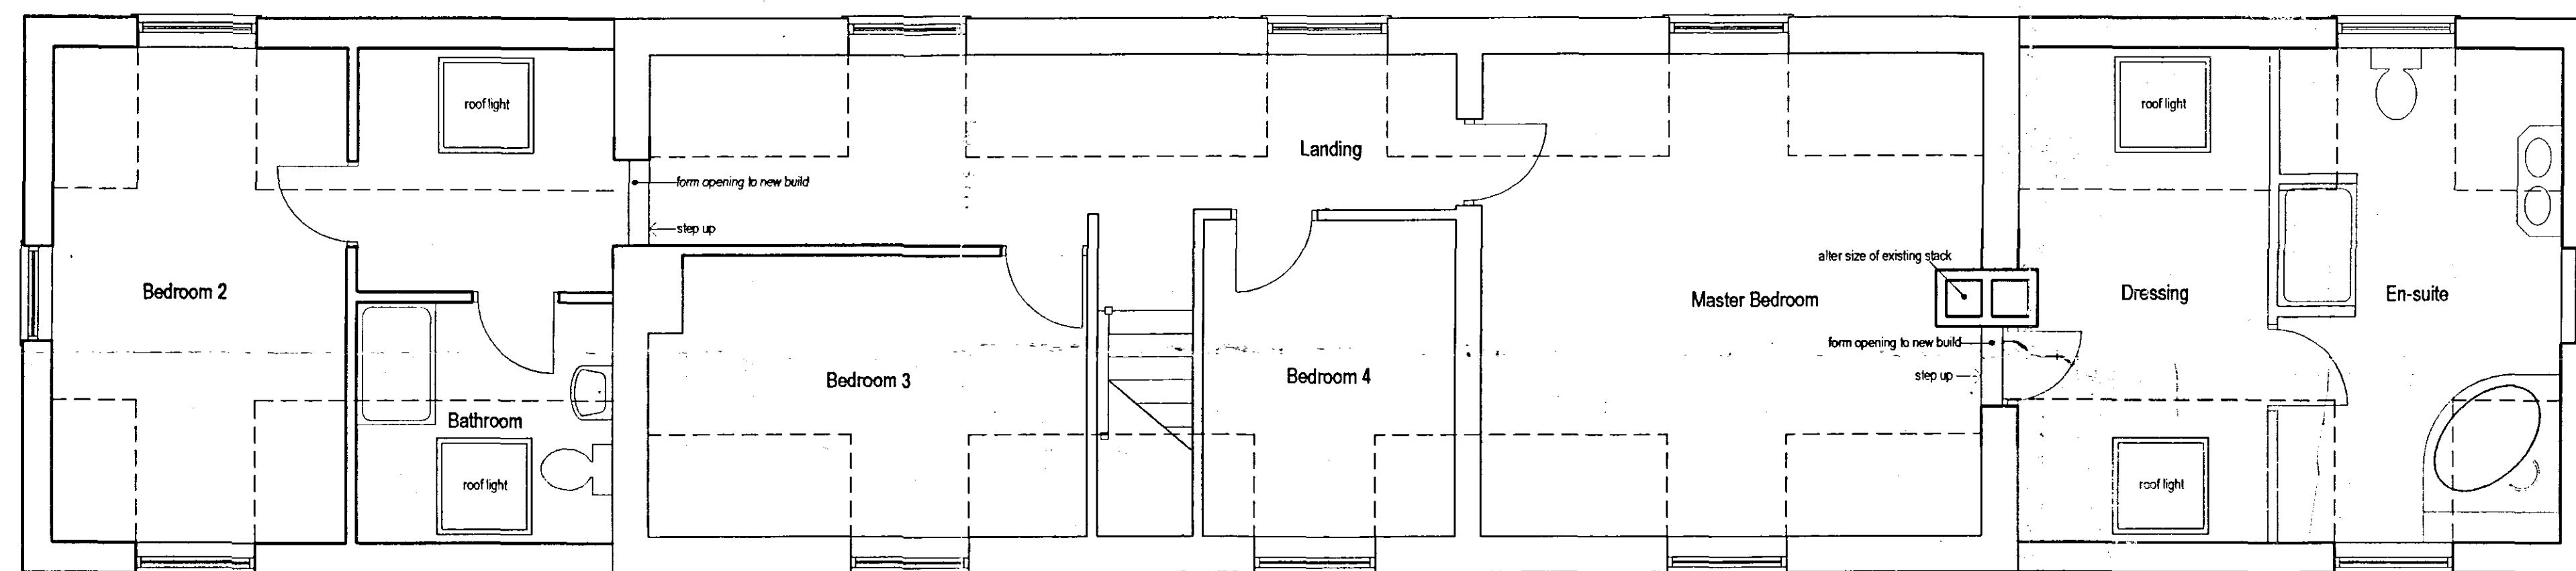


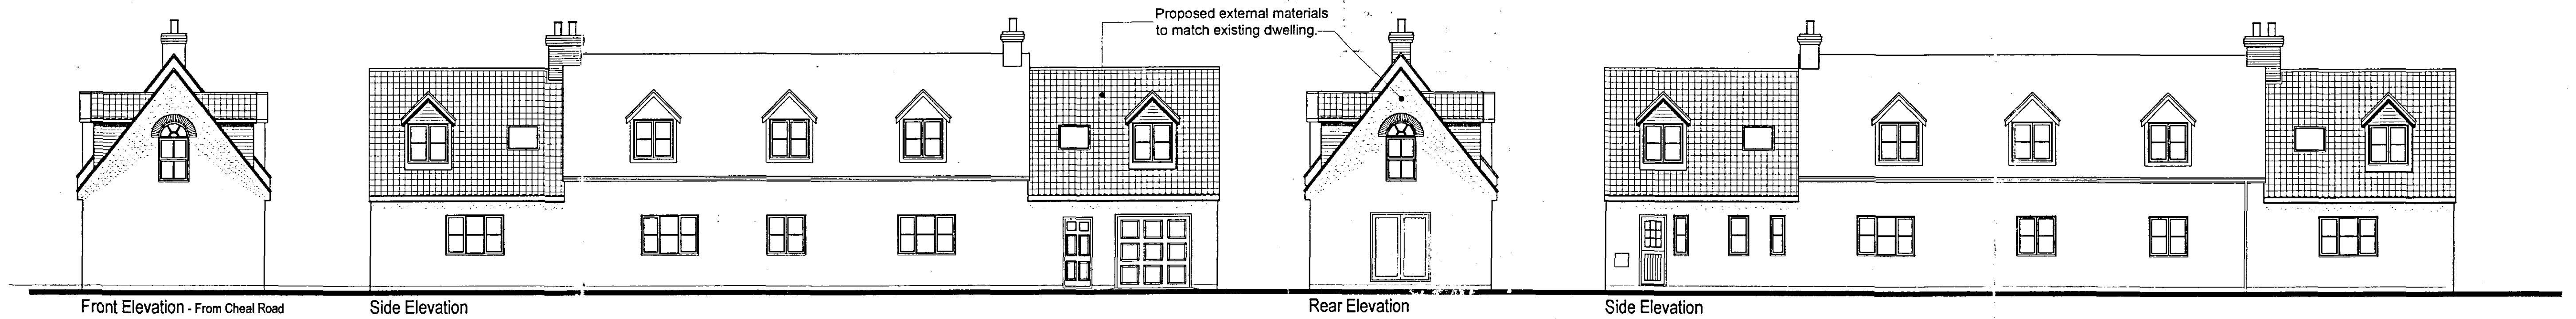

FIRST FLOOR - AS PROPOSED

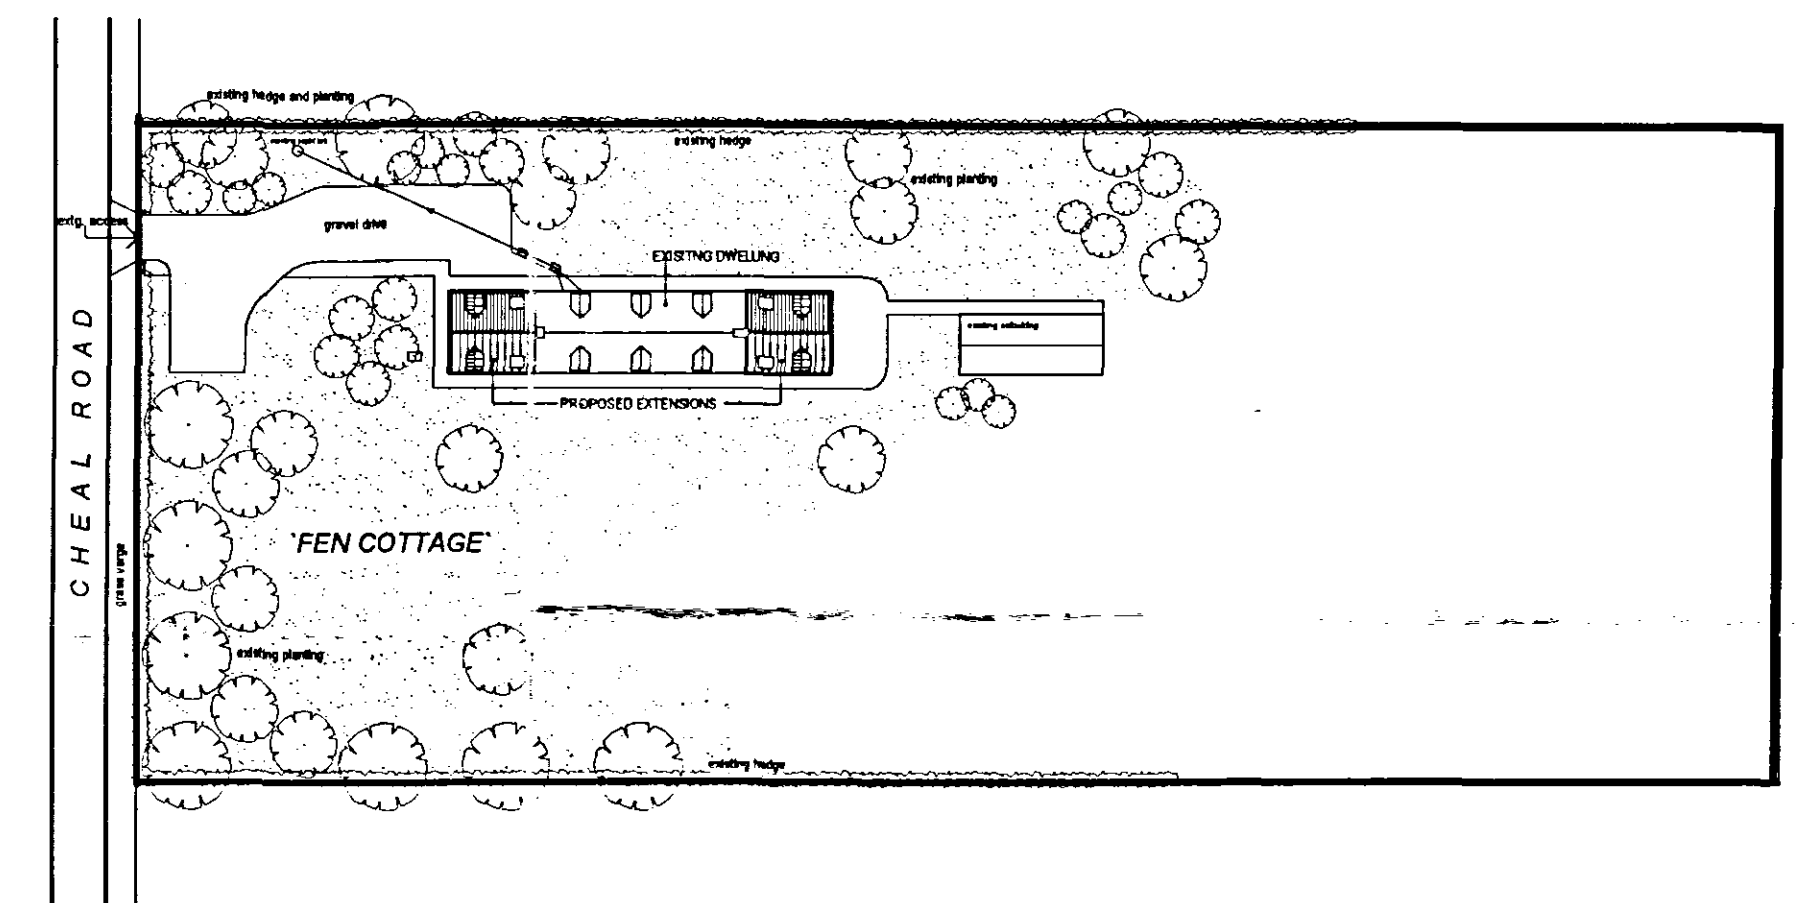

Block Plan  
1:500 scale

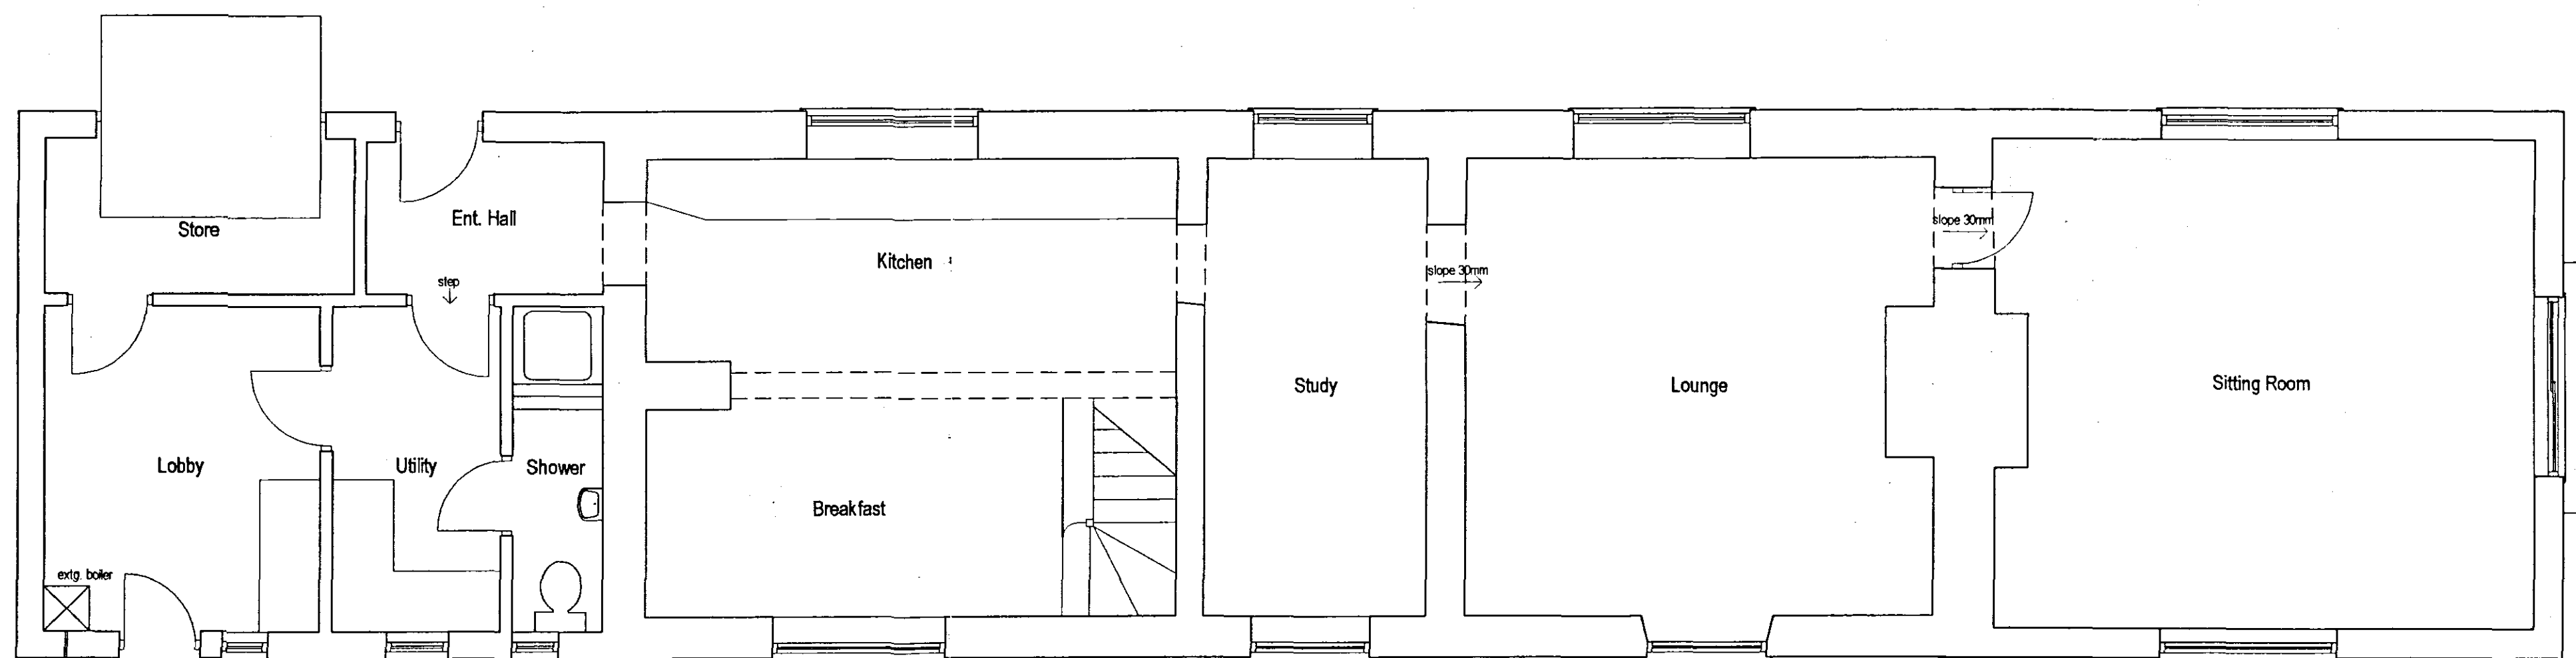


GROUND FLOOR - AS PROPOSED

## CB Design Group

Chartered Architects + Planning Consultants

NFU Buildings - Camelgate - Spalding - Lincolnshire PE12 6ET  
Telephone 01-775 722241 Fax 01-775 769986  
Email enquiries@cblnewhomes.co.uk

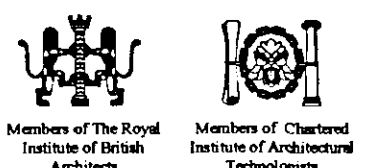

Client  
Mr & Mrs D Byrne

Project  
Proposed Extensions at  
Fen Cottage  
Cheal Road,  
Gosberton.  
PE11 4JG

Scale  
1:50, 1:100, 1:500

Date  
February 2008

Drawn by  
MD

20 MAR 2008

Drawing No.  
2033/004

Title  
Planning Drawing

Revision