

0 1 2 3 4 5 10 15 20 25 30 35

Scale 1:100 - 20mm=2m Metres

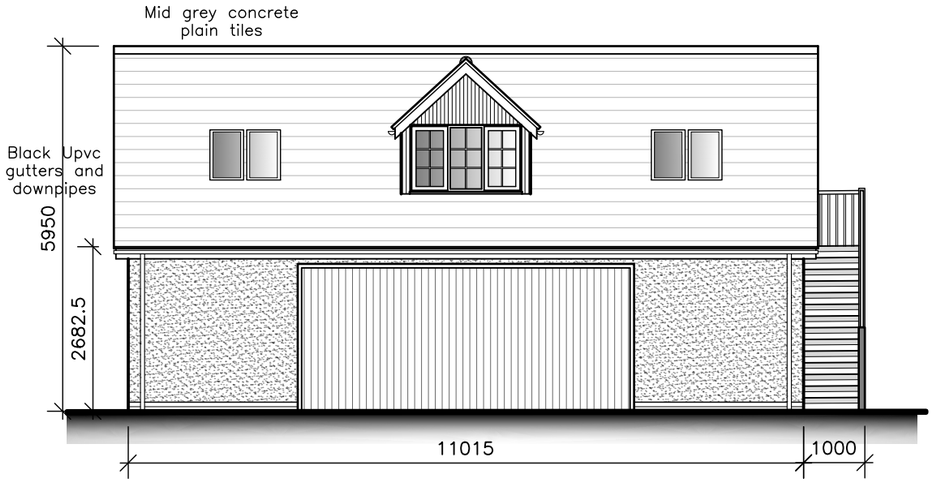


FRONT (SOUTH) ELEVATION

SCALE 1:100

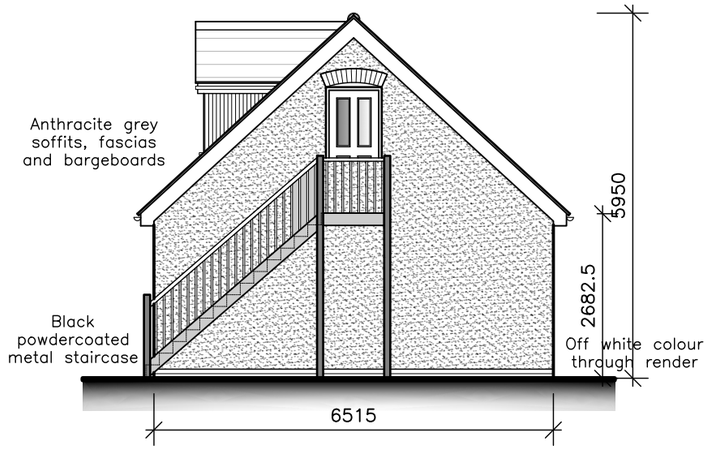


SIDE (EAST) ELEVATION

SCALE 1:100

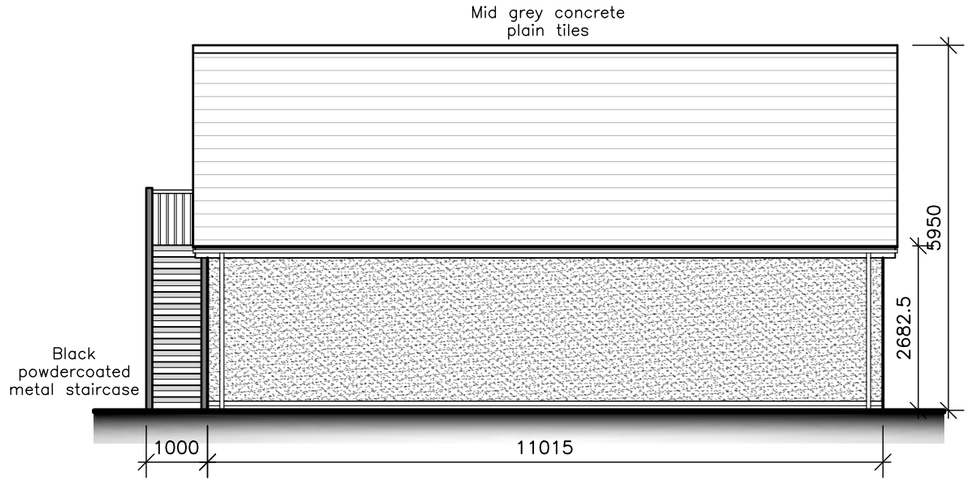

REAR (NORTH) ELEVATION

SCALE 1:100

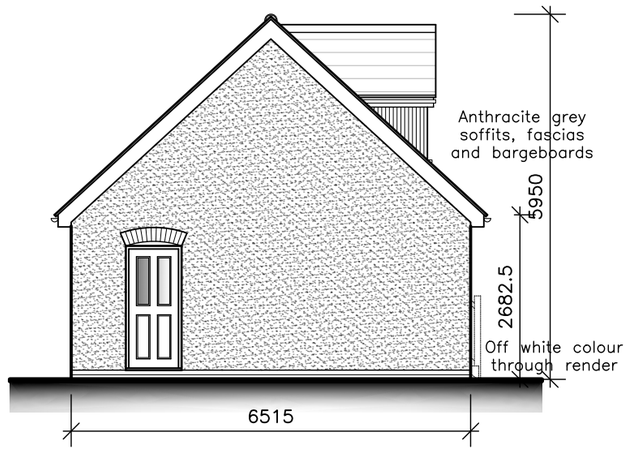

SIDE (WEST) ELEVATION

SCALE 1:100

© All rights reserved. No part of this drawing may be reproduced in any material form or transmitted to any other person without prior written permission of Studio 21 Design Ltd.
Do not scale this drawing, use figured dimensions only.
Contractors are responsible for taking and checking site dimensions.
Any discrepancies must be reported immediately.

A3

Rev		
A	Garage door changed	15-04-2026

Residential | Commercial | Industrial

STUDIO21 DESIGN

ARCHITECTURAL SERVICES

Little Bishops Cottage Staunt Road Frithville Boston Lincolnshire PE22 7ED

T 01205 750890 M 07970 108502
E enquiries@studio21design.co.uk
W www.studio21design.co.uk

APPLICANT NAME:
Mr D Sharman

PROPOSAL:
St Moritz
147 Stockhouse Lane
Surfleet
Spalding
Lincolnshire, PE11 4AT

DATE:
March 2026

SCALE:
1:100

DRAWING TITLE:
Detached Garage
Proposed Elevations

DRAWING NO:
14-492-04

REVISION:
A