
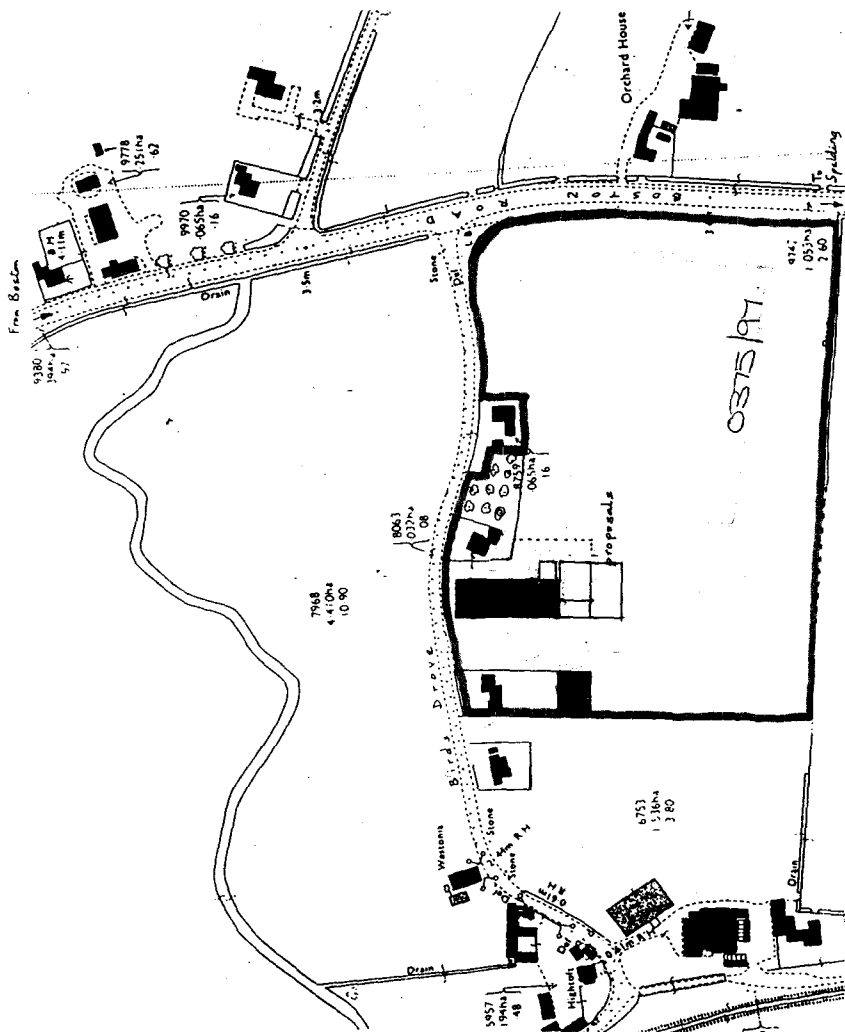


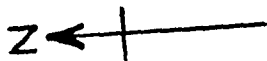


Location Plan.
Scale 1:2500

O.S. Map ref. TP 2429 - Crown Copyright Reserved

Extension to Agricultural Shed
for D.E. Brand and Sons,
D.E. Brand and Sons, Spalding.

Hedge of *Prunus laurocarpus* (cherry laurel)
height 2.7m Spr. 1.2m. (evergreen)

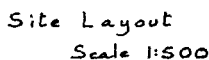

drawing no 961202 AB
February 1997

ALWYN ROFFE,
1, Green Lane,
SPALDING, Lincs. PE11
tel : 01775 - 723 680