

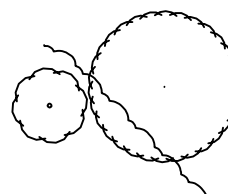


Legend

Existing Hedge/Tree

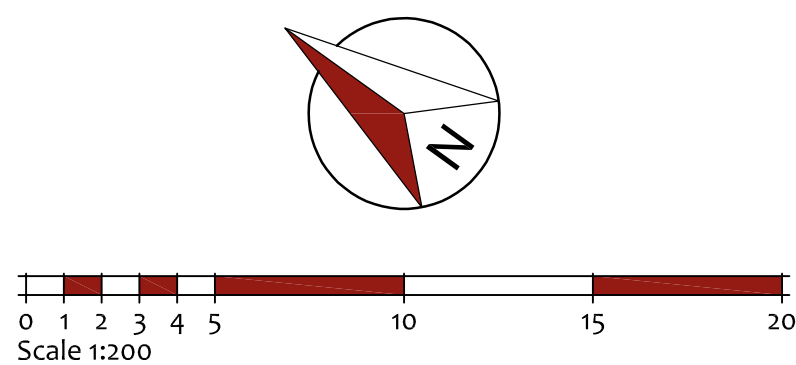

3m EASEMENT EITHER SIDE
OF FOUL SEWER AS AGREED
WITH AWA

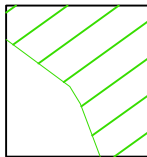

seven22
ARCHITECTURE LTD

22 SHORE VIEW, PETERBOROUGH
CAMBRIDGESHIRE, PE7 8FS
E.info@seven22.co.uk ~ T.07799 585277


PROJECT
PROPOSED DWELLING
STATION ROAD
SURFLEET
LINCOLNSHIRE
PE11 4DB

CLIENT
FODEN, LAUD & BAILEY-SCOTT

TITLE
SITE LOCATION & EXISTING SITE SURVEY

DRAWING No.
062/063 S01

SCALE 1:1250 & 1:200 @ A1	DATE JUNE 2022	REV
------------------------------	-------------------	-----

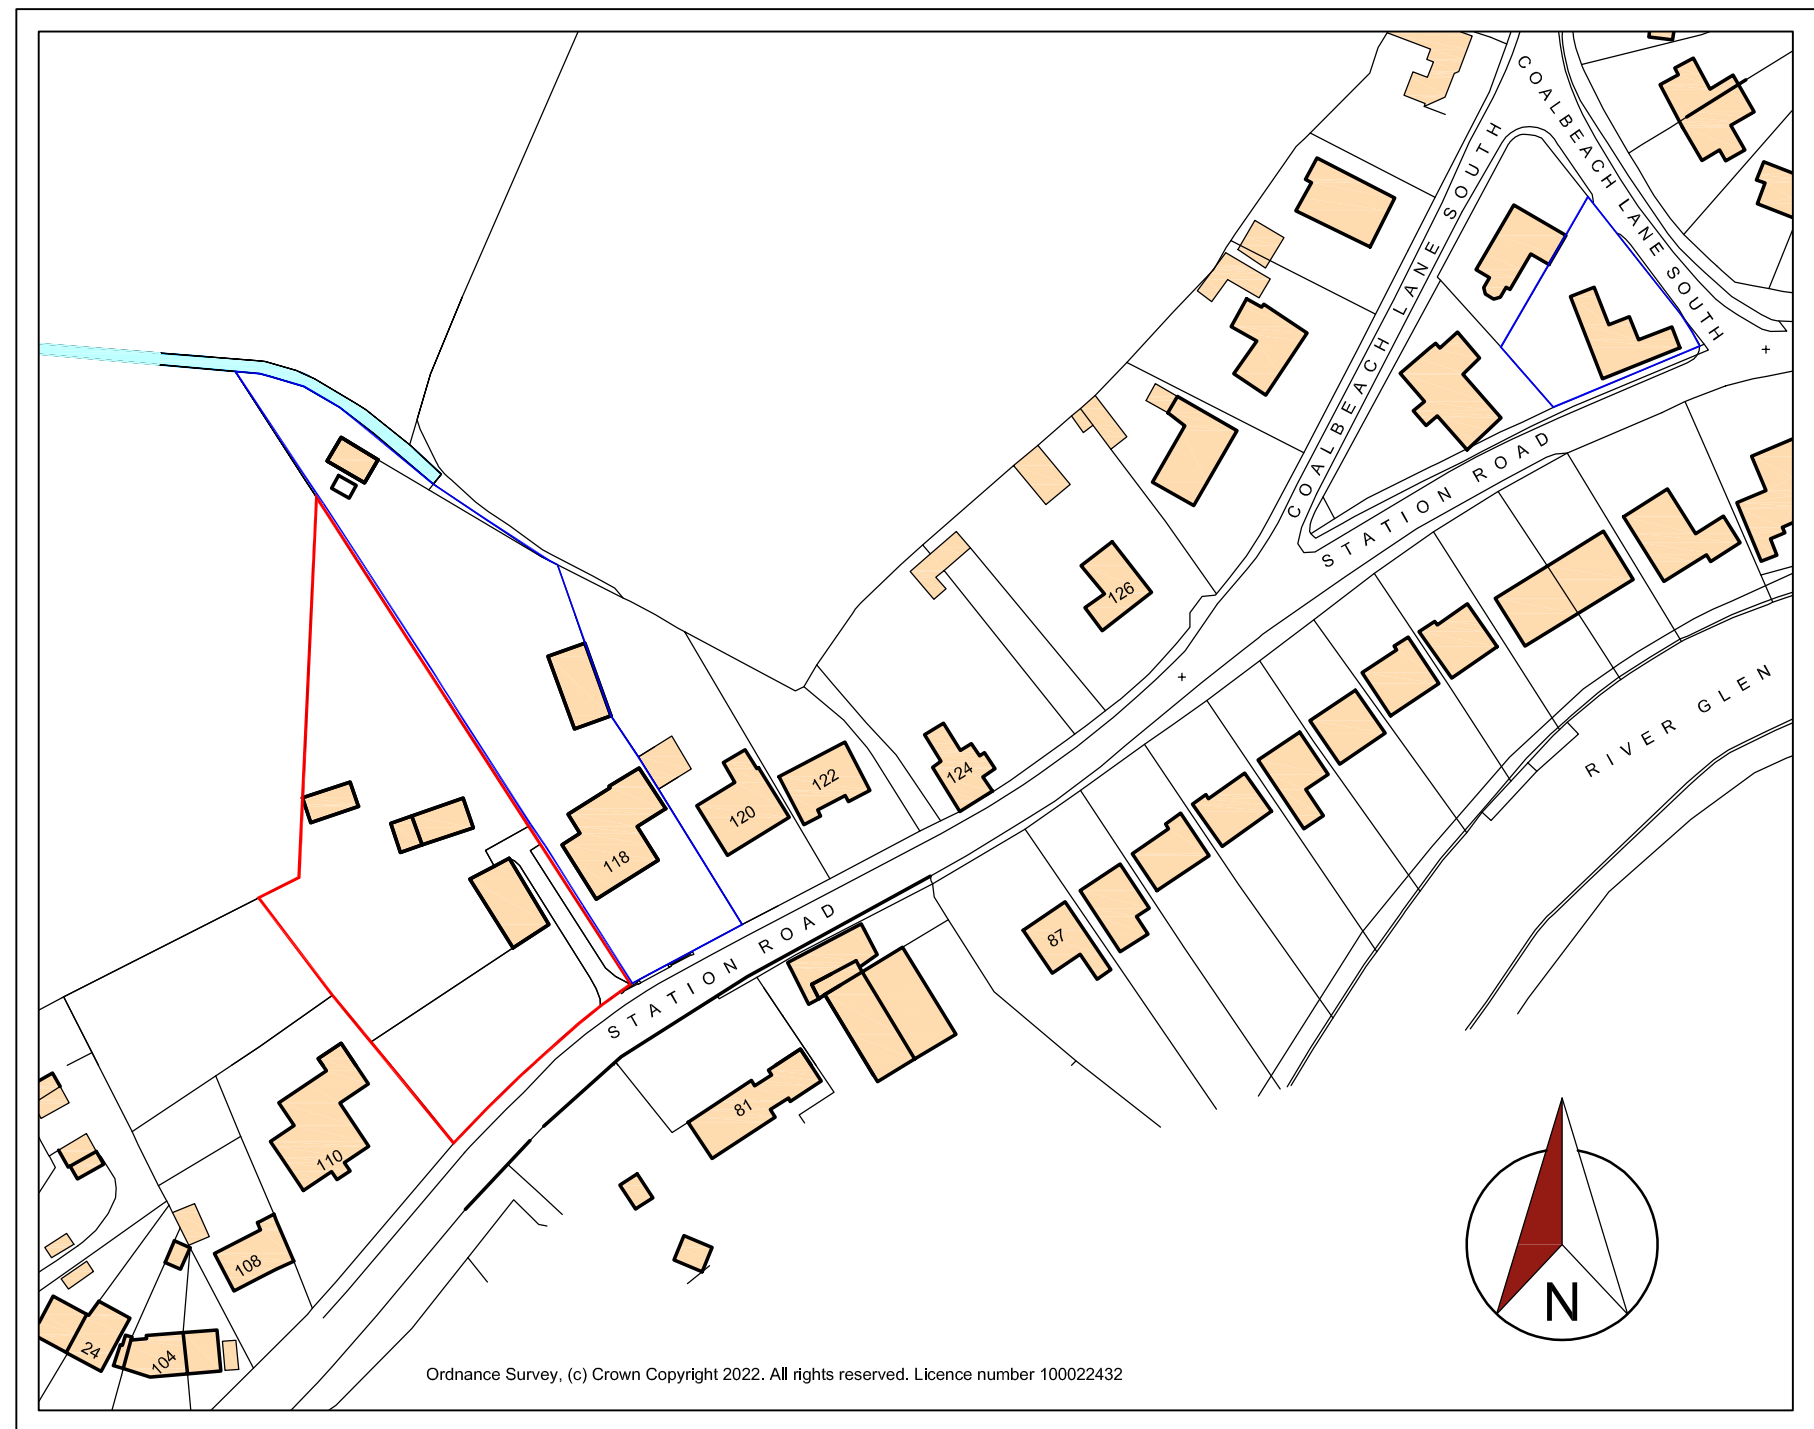

Site Location Plan
Scale 1:1250

