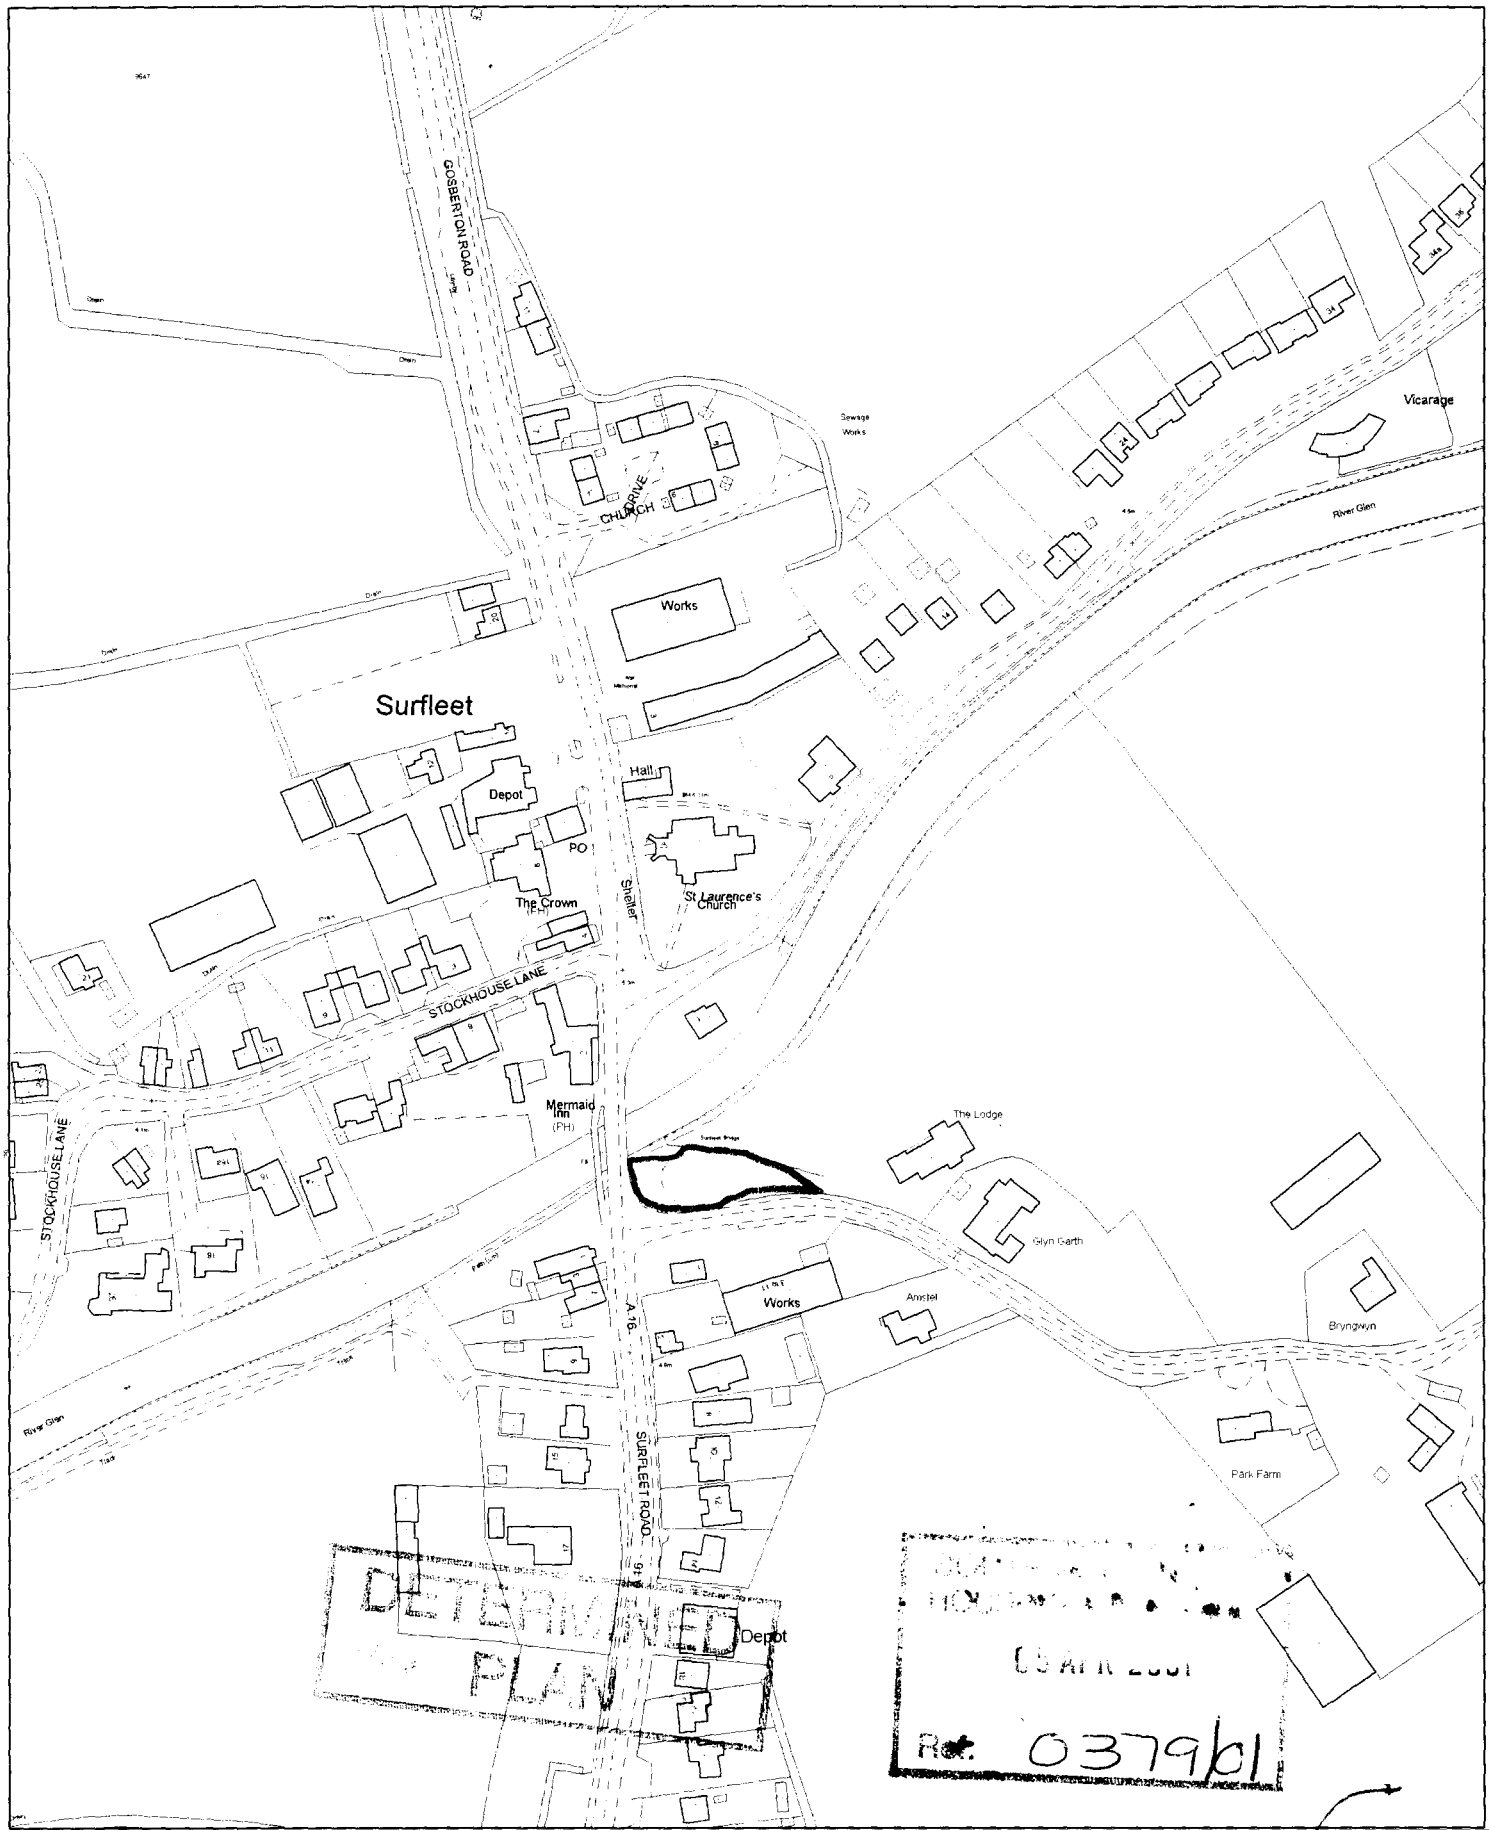

[redacted]

This copy has been produced specifically for the map return scheme purposes only. No further copies may be made.

Scale: 1:2500

This map is reproduced from Ordnance Survey material with permission of Ordnance Survey on behalf of Her Majesty's Stationery Office (c) Crown copyright. Unauthorised reproduction infringes Crown copyright and may lead to prosecution or civil proceedings. South Holland District Council LA079413 2001

Council Offices, Priory Road, Spalding,
Lincolnshire PE11 2XE

SURVEY OF LAND OFF NEWLANDS LANE. SURFLEET FOR MR. P. SMITH

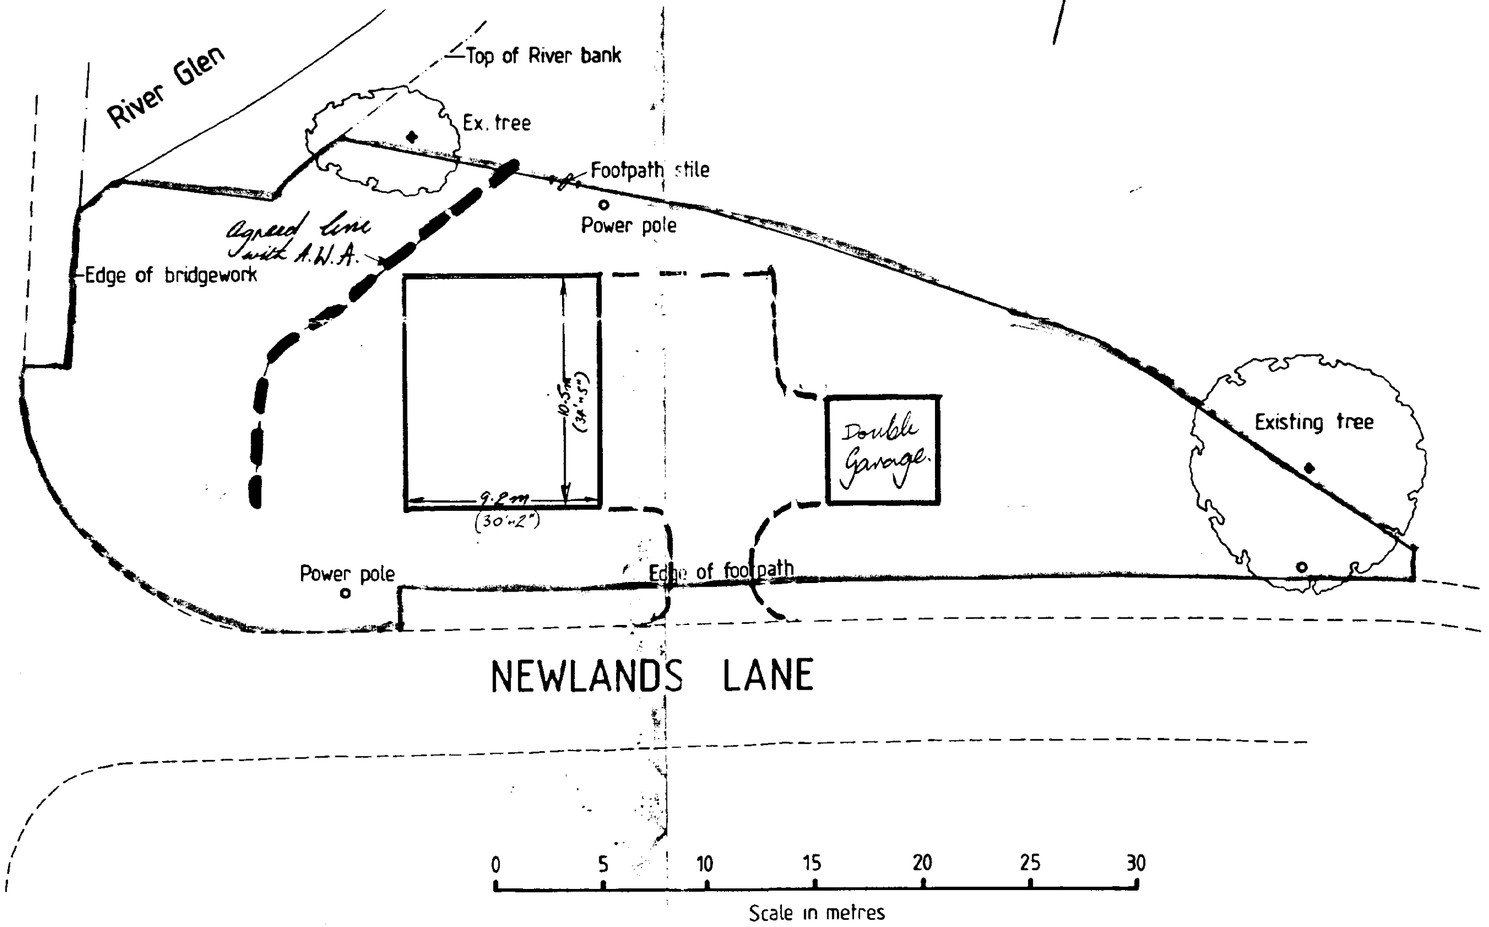

DETERMINED PLAN

29 MAR 2001

Ref: 0379/01

Scale 1:200. Drawing No. 1477/5. March 1989.

Robert Doughty LANDSCAPE ARCHITECT and CHARTERED TOWN PLANNER. The Gables. Fen Road. Little Hale. SLEAFORD. Lincolnshire. Tel: SLEAFORD (0529) 60690