
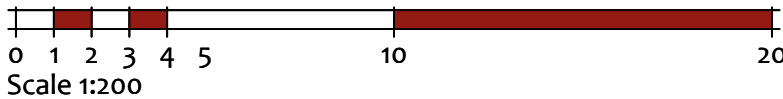


THIS DRAWING IS NOT TO BE USED FOR CONSTRUCTION.
DO NOT SCALE FROM THIS DRAWING

REV DATE NOTES

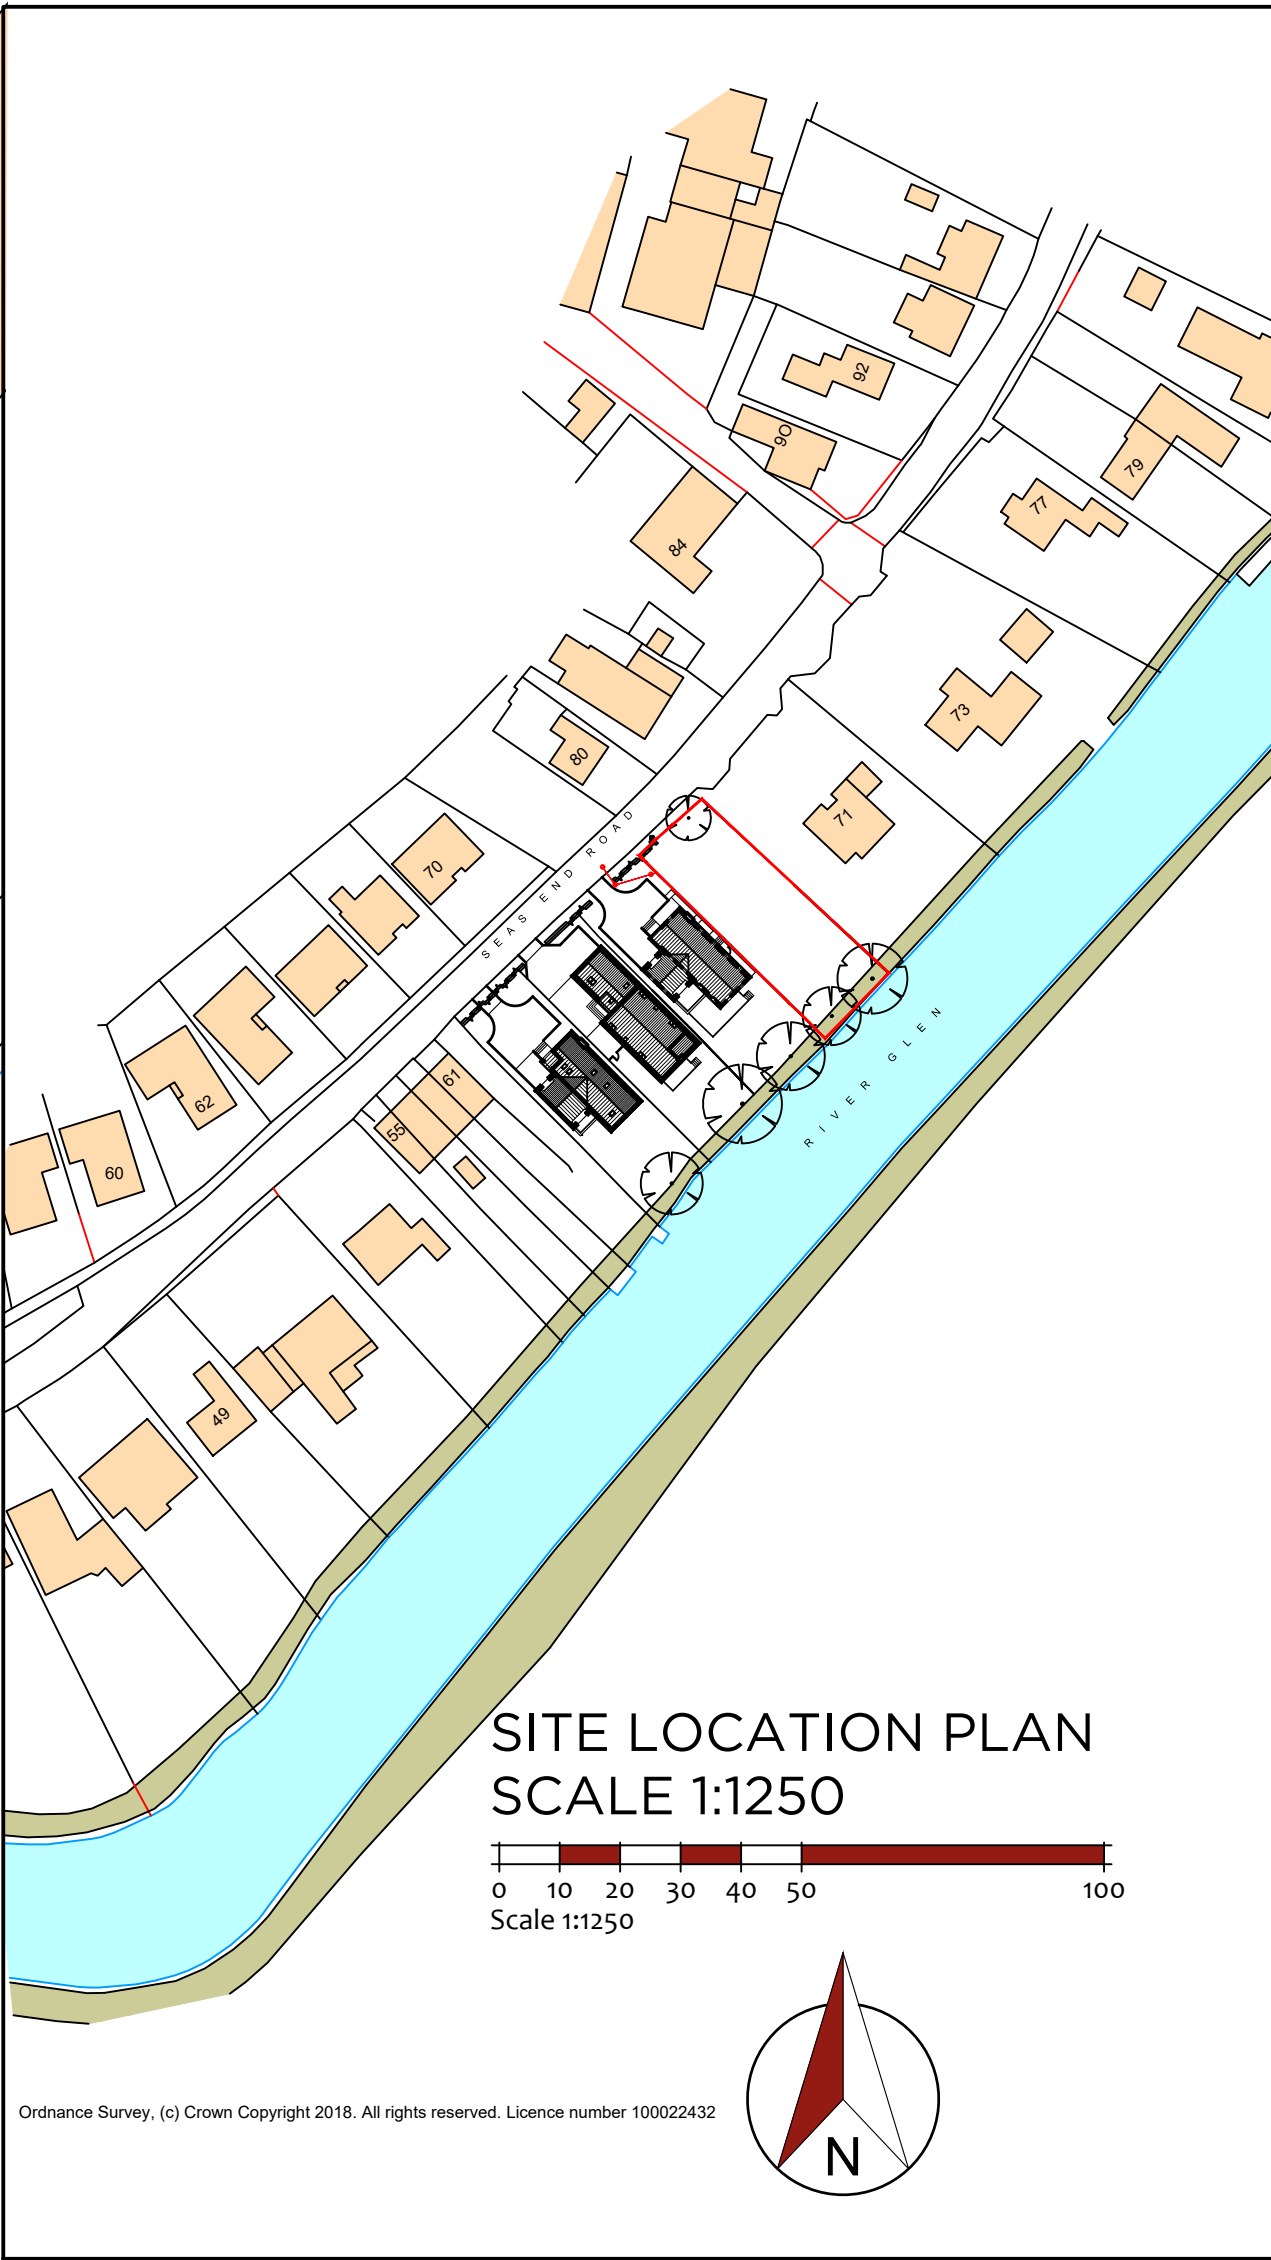

seven22
ARCHITECTURE LTD

22 SHORE VIEW, PETERBOROUGH
CAMBRIDGESHIRE, PE7 8FS
E:info@seven22.co.uk ~ T:07799 585277

PROJECT
PROPOSED DWELLING
BETWEEN
61-71 SEAS END ROAD
SURFLEET
LINCOLNSHIRE

CLIENT
DATUM 1 Ltd
4 SHIVEAN GATE
MOULTON
SPALDING
LINCOLNSHIRE
PE12 6PL

TITLE
SITE LOCATION PLAN &
EXISTING SITE LAYOUT

DRAWING No.
022 S01

SCALE
1:1250 & 1:200 @ A1

DATE
May 2020

REV