


DO NOT SCALE THIS DRAWING. THE CONTRACTOR IS DEEMED TO HAVE CHECKED ALL DIMENSIONS ON SITE AND REPORT ANY DISCREPANCIES TO OGLESSY & LIMB LTD.
THE CONTENTS OF THIS DRAWING ARE COVERED BY COPYRIGHT AND REMAIN THE PROPERTY OF OGLESSY & LIMB LTD. WRITTEN APPROVAL MUST BE OBTAINED FROM OGLESSY & LIMB LTD PRIOR TO DUPLICATION OR REPRODUCTION OF THIS DRAWING OR ITS CONTENTS.
ANY DIMENSIONS NOT SHOWN ARE TO BE CHECKED AND AGREED WITH OGLESSY & LIMB LTD.

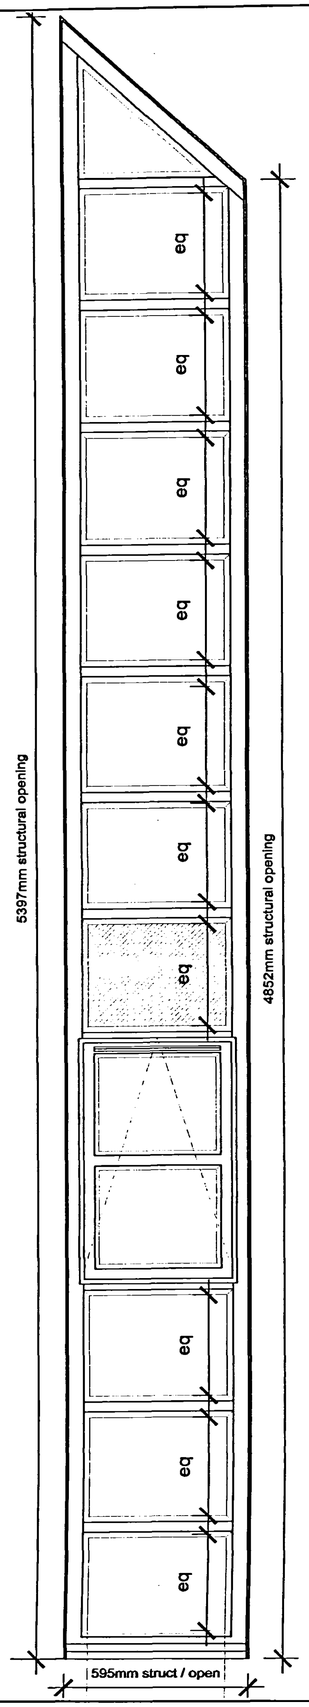


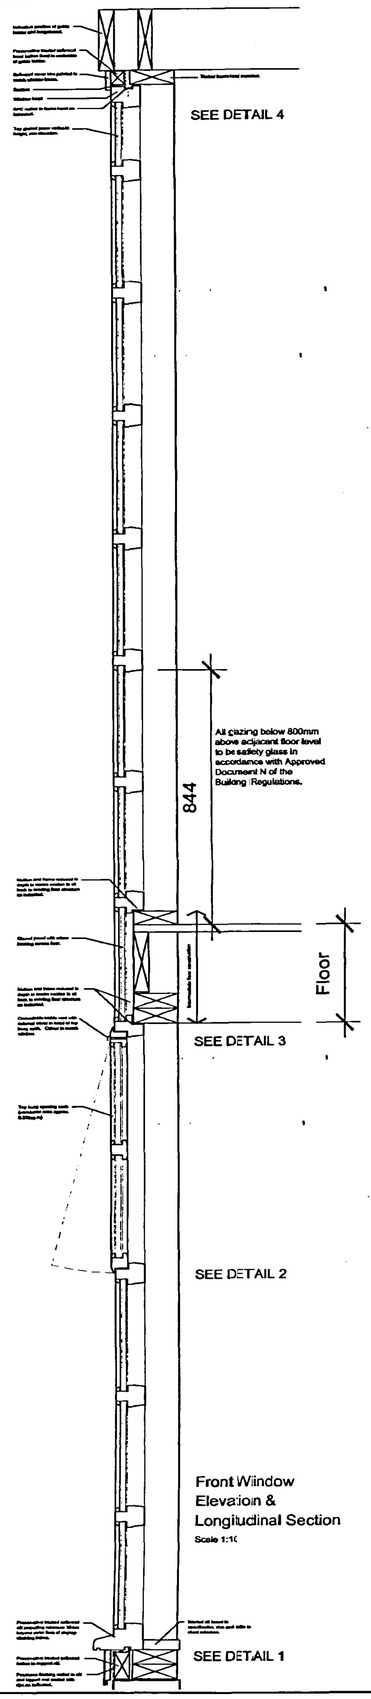

Front Window
Elevation &
Longitudinal Section
Scale 1:10

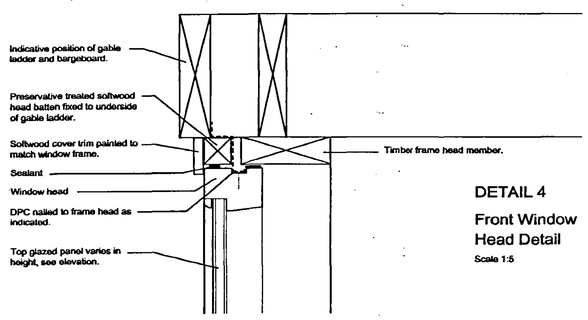


DETAIL 4
Front Window
Head Detail
Scale 1:5

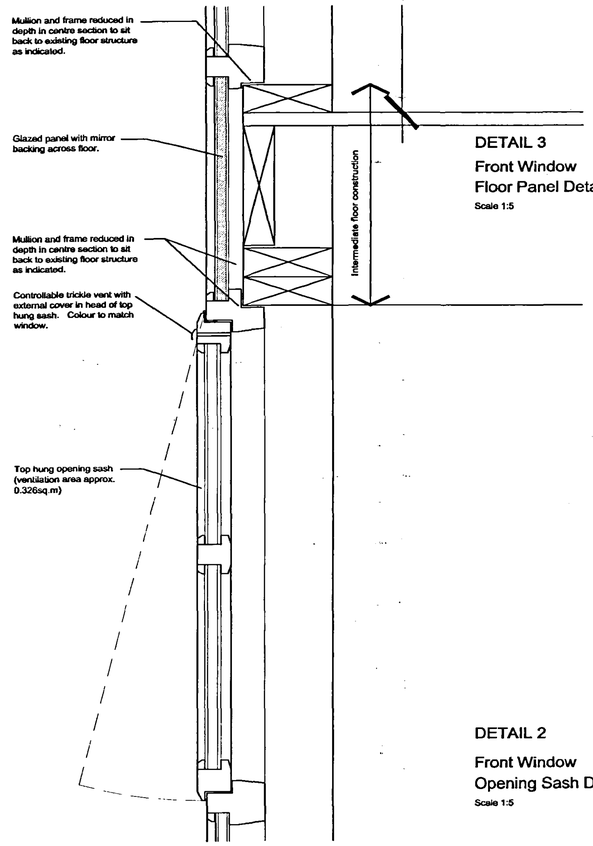


DETAIL 3
Front Window
Floor Panel Detail
Scale 1:5


DETAIL 2
Front Window
Opening Sash Detail
Scale 1:5

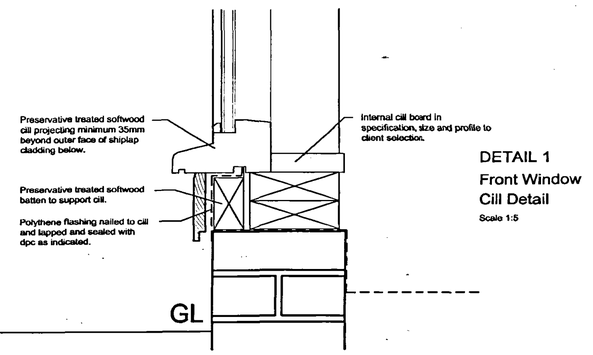

DETAIL 1
Front Window
Cill Detail
Scale 1:5

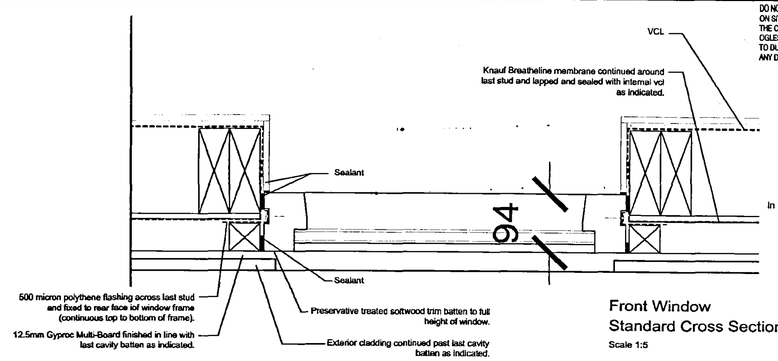

Front Window
Standard Cross Section
Scale 1:5

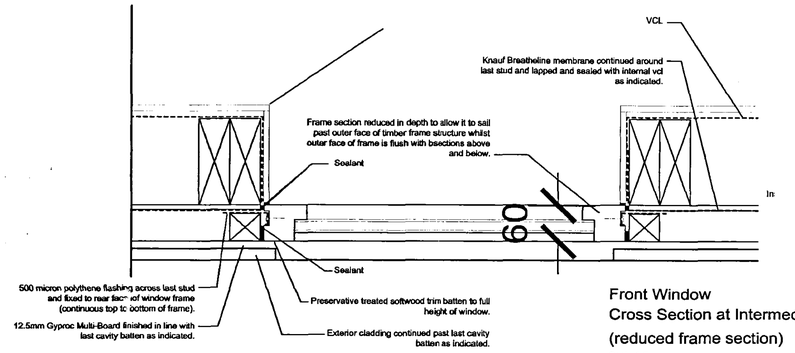

Front Window
Cross Section at Intermediate Floor
(reduced frame section)
Scale 1:5

ALL GLAZING TO FRONT WINDOW TO BE OBSCURED.

Ref:	Date:	Description:	By:

Revisions

Oglesby & Limb Ltd
Chartered Architects
and Building Surveyors
67 London Road
Newark, Notts
NG24 1RZ
Tel: 01636 702030
Fax: 01636 703740
e-mail: design@o-l-ltd.co.uk

Client:
Mr J Bowser

Project:
Extension to dwelling
Former Methodist Church
Station Road, Surfleet

Drawing Title:
Window Details
Front Window

PLANNING & B. REGULATIONS
APPLICATION ISSUE

Date:	Mar 2006	Scale:	As shown
Drawn by:	AJO	Checked by:	DAL

Drawing Number: A0440 - 17
Rev: