

DO NOT SCALE THIS DRAWING. THE CONTRACTOR IS DEEMED TO HAVE CHECKED ALL DIMENSIONS ON SITE AND REPORT ANY DISCREPANCIES TO OGLESBY & LIMB LTD.
THE CONTENTS OF THIS DRAWING ARE COVERED BY COPYRIGHT AND REMAIN THE PROPERTY OF OGLESBY & LIMB LTD. WRITTEN APPROVAL MUST BE OBTAINED FROM OGLESBY & LIMB LTD PRIOR TO DUPLICATION OR REPRODUCTION OF THIS DRAWING OR ITS CONTENTS.
ANY DIMENSIONS NOT SHOWN ARE TO BE CHECKED AND AGREED WITH OGLESBY & LIMB LTD.

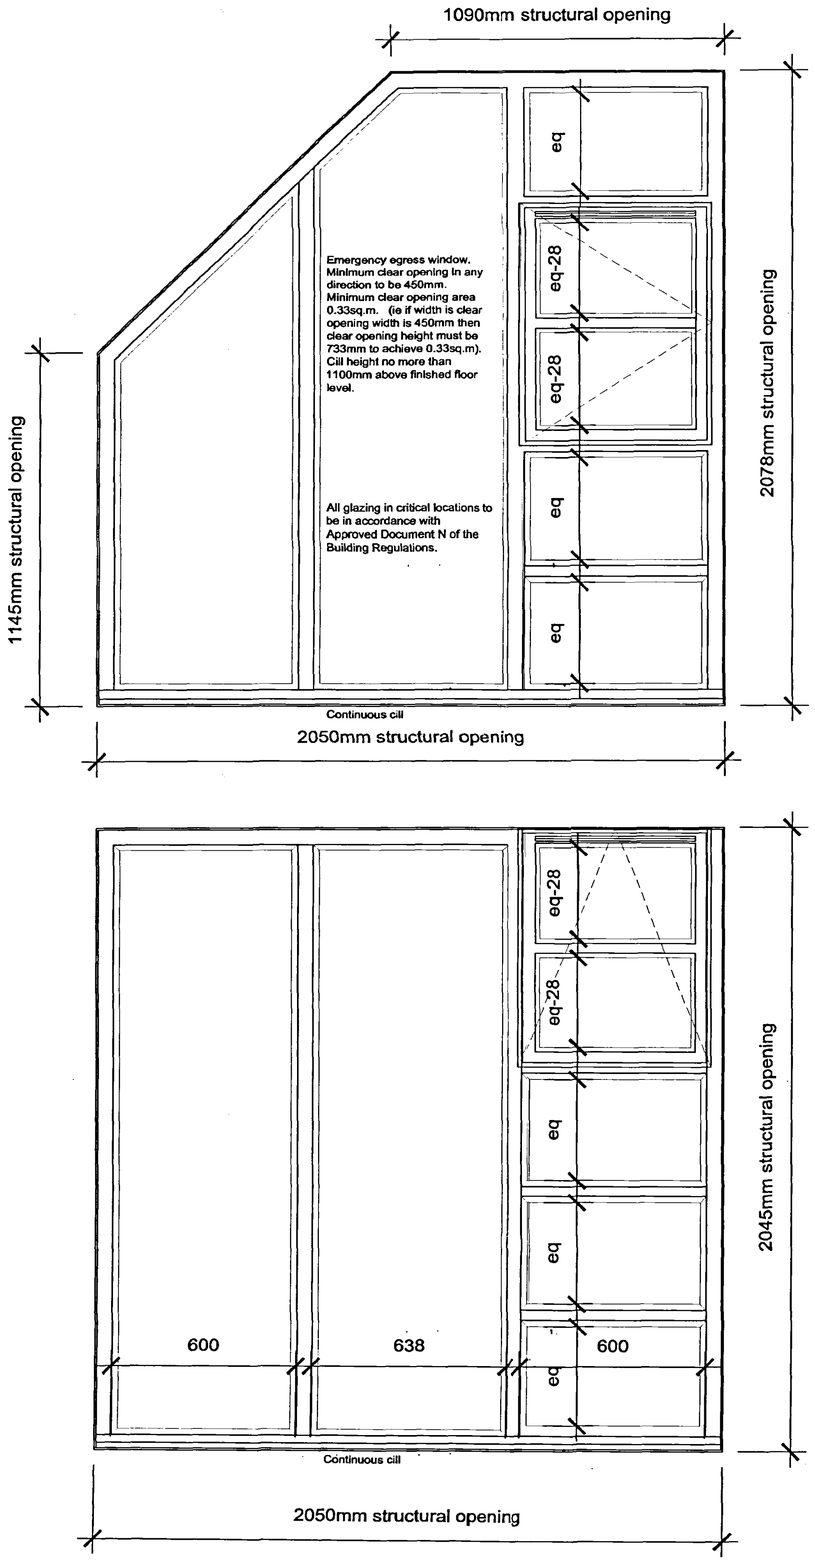

Rear Window
External Elevation
Scale 1:10

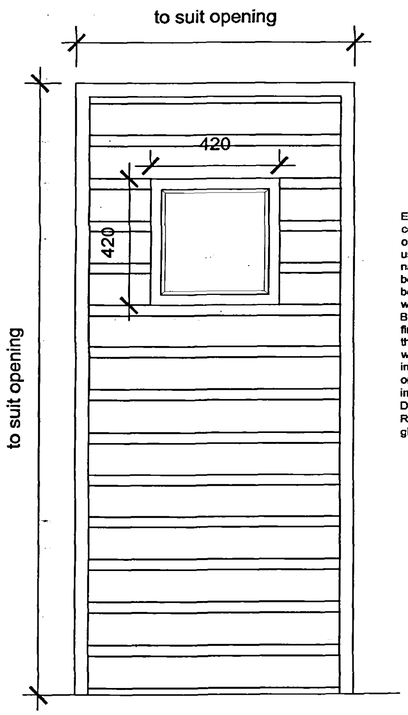

External door to be flush solid core exterior grade leaf inward opening. Profile boarding as used on external walls to be nail fixed to outside of door between frame. Boarding to be set to line through exactly with that on adjacent walls. Boarding to be in profile, colour, finish and orientation to match that on walls. Door to be fitted with square glazed aperture as indicated positioned centrally on width of door. Glazing to be in accordance with Approved Document N of the Building Regulations and to be obscured glass.

External Door
External Elevation
Scale 1:10

REFER TO DRAWING A0440-17
FOR GENERAL
CONSTRUCTION DETAILS.

Ref: Date: Description: By:

Revisions

Oglesby & Limb Ltd
Chartered Architects
and Building Surveyors
67 London Road
Newark, Notts
NG24 1RZ
Tel: 01636 702830
Fax: 01636 701290
e-mail: design@o-l-ltd.co.uk

Client:

Mr J Bowser

Project:

Extension to dwelling
Former Methodist Church
Station Road, Surfleet

Drawing Title:

Window & Door Details
Rear Window & External Door

PLANNING & B. REGULATIONS
APPLICATION ISSUE

Date:	Mar 2006	Scale:	As shown
Drawn by:	AJO	Checked by:	DAL

Drawing Number: A0440 - 18

Rev: