

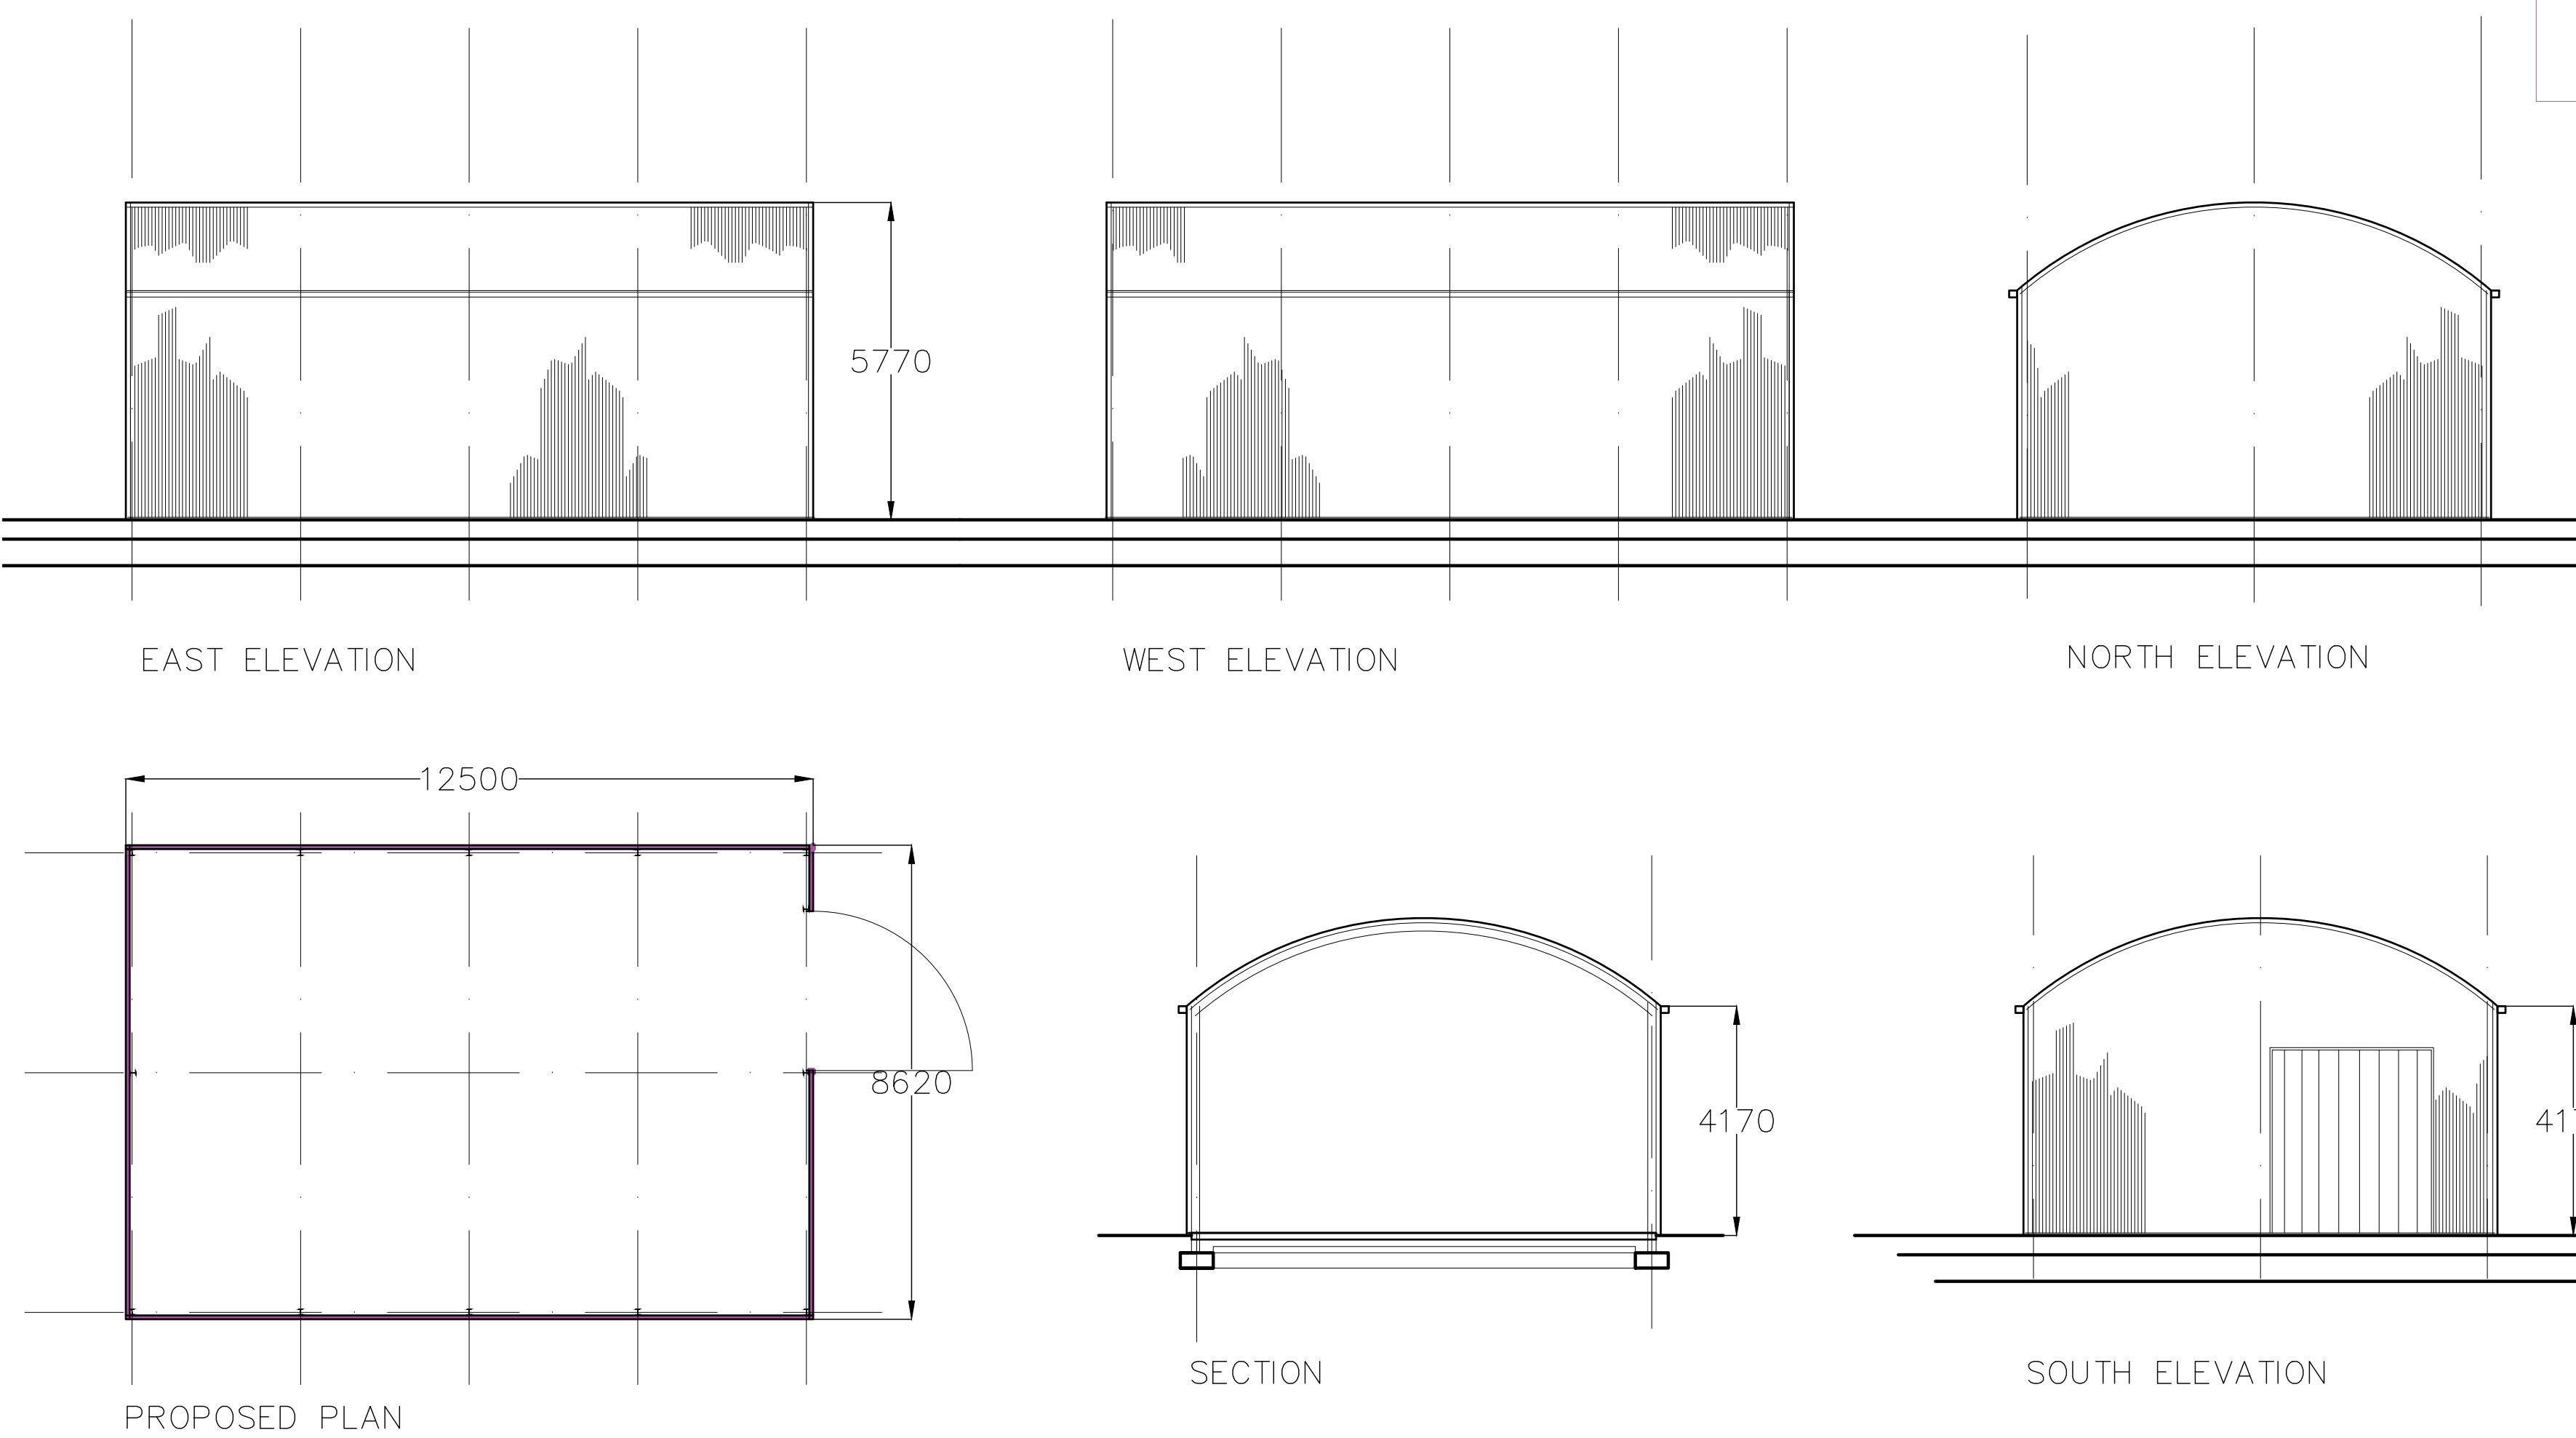
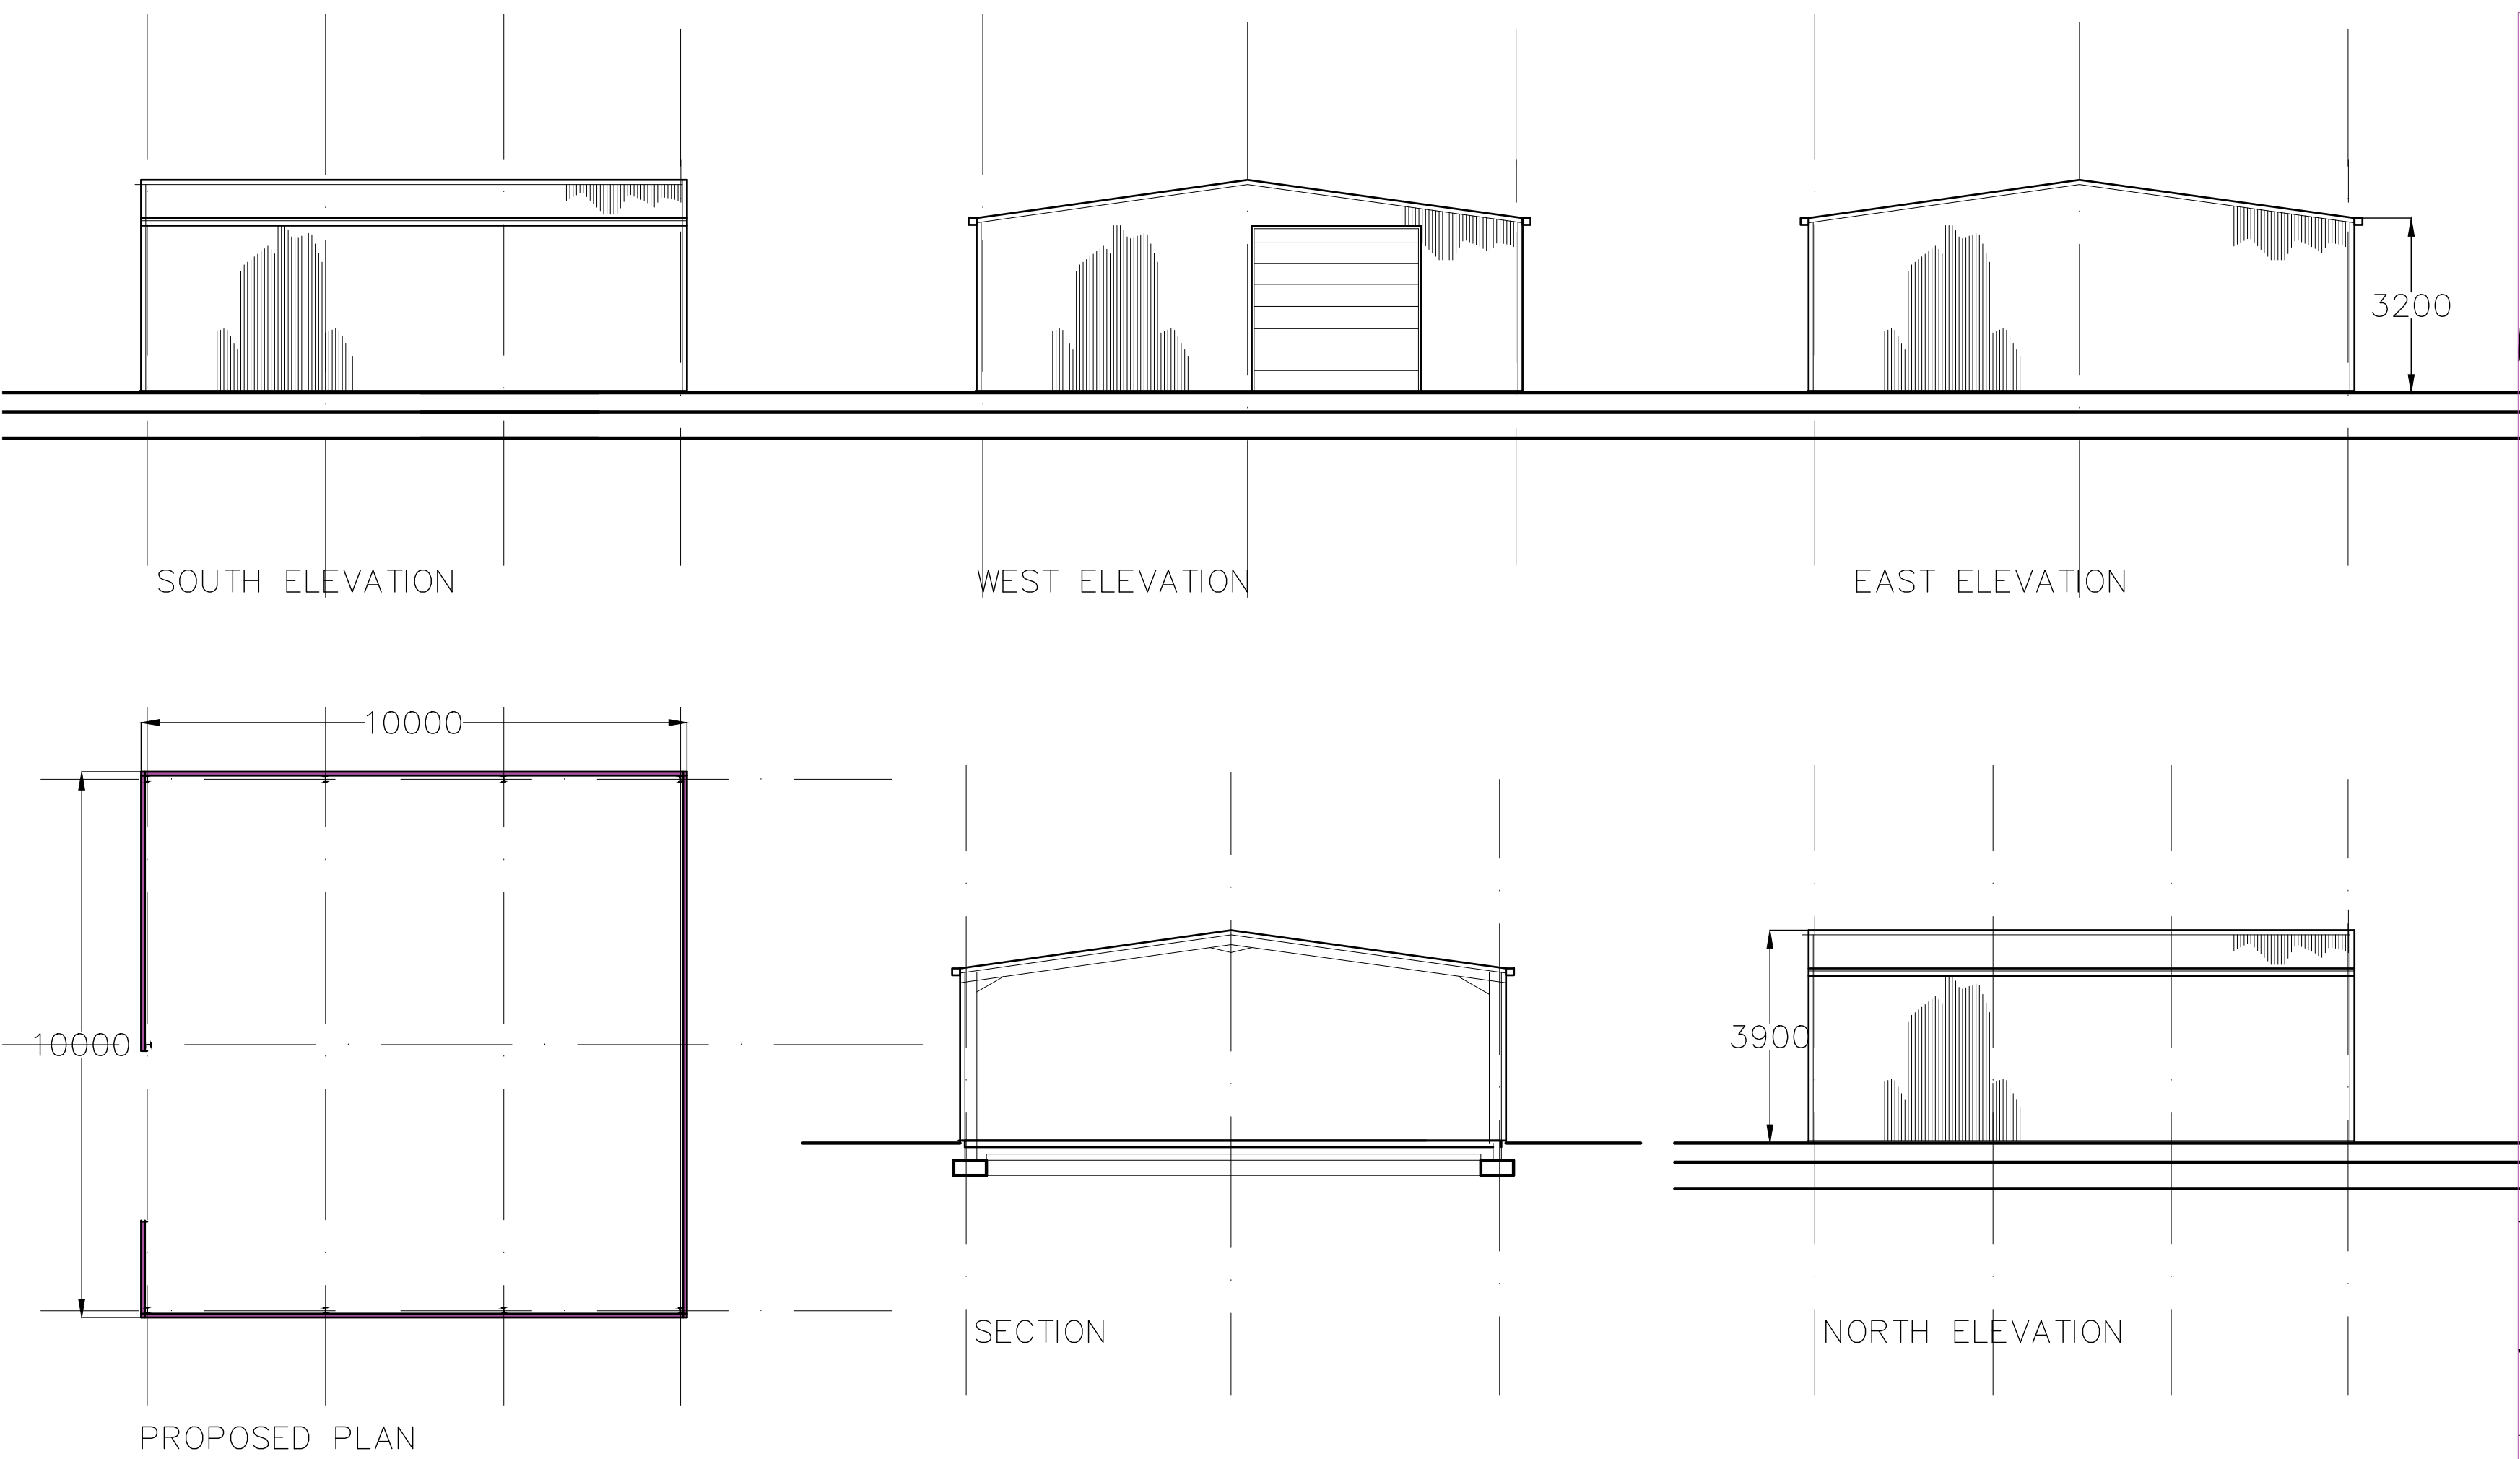


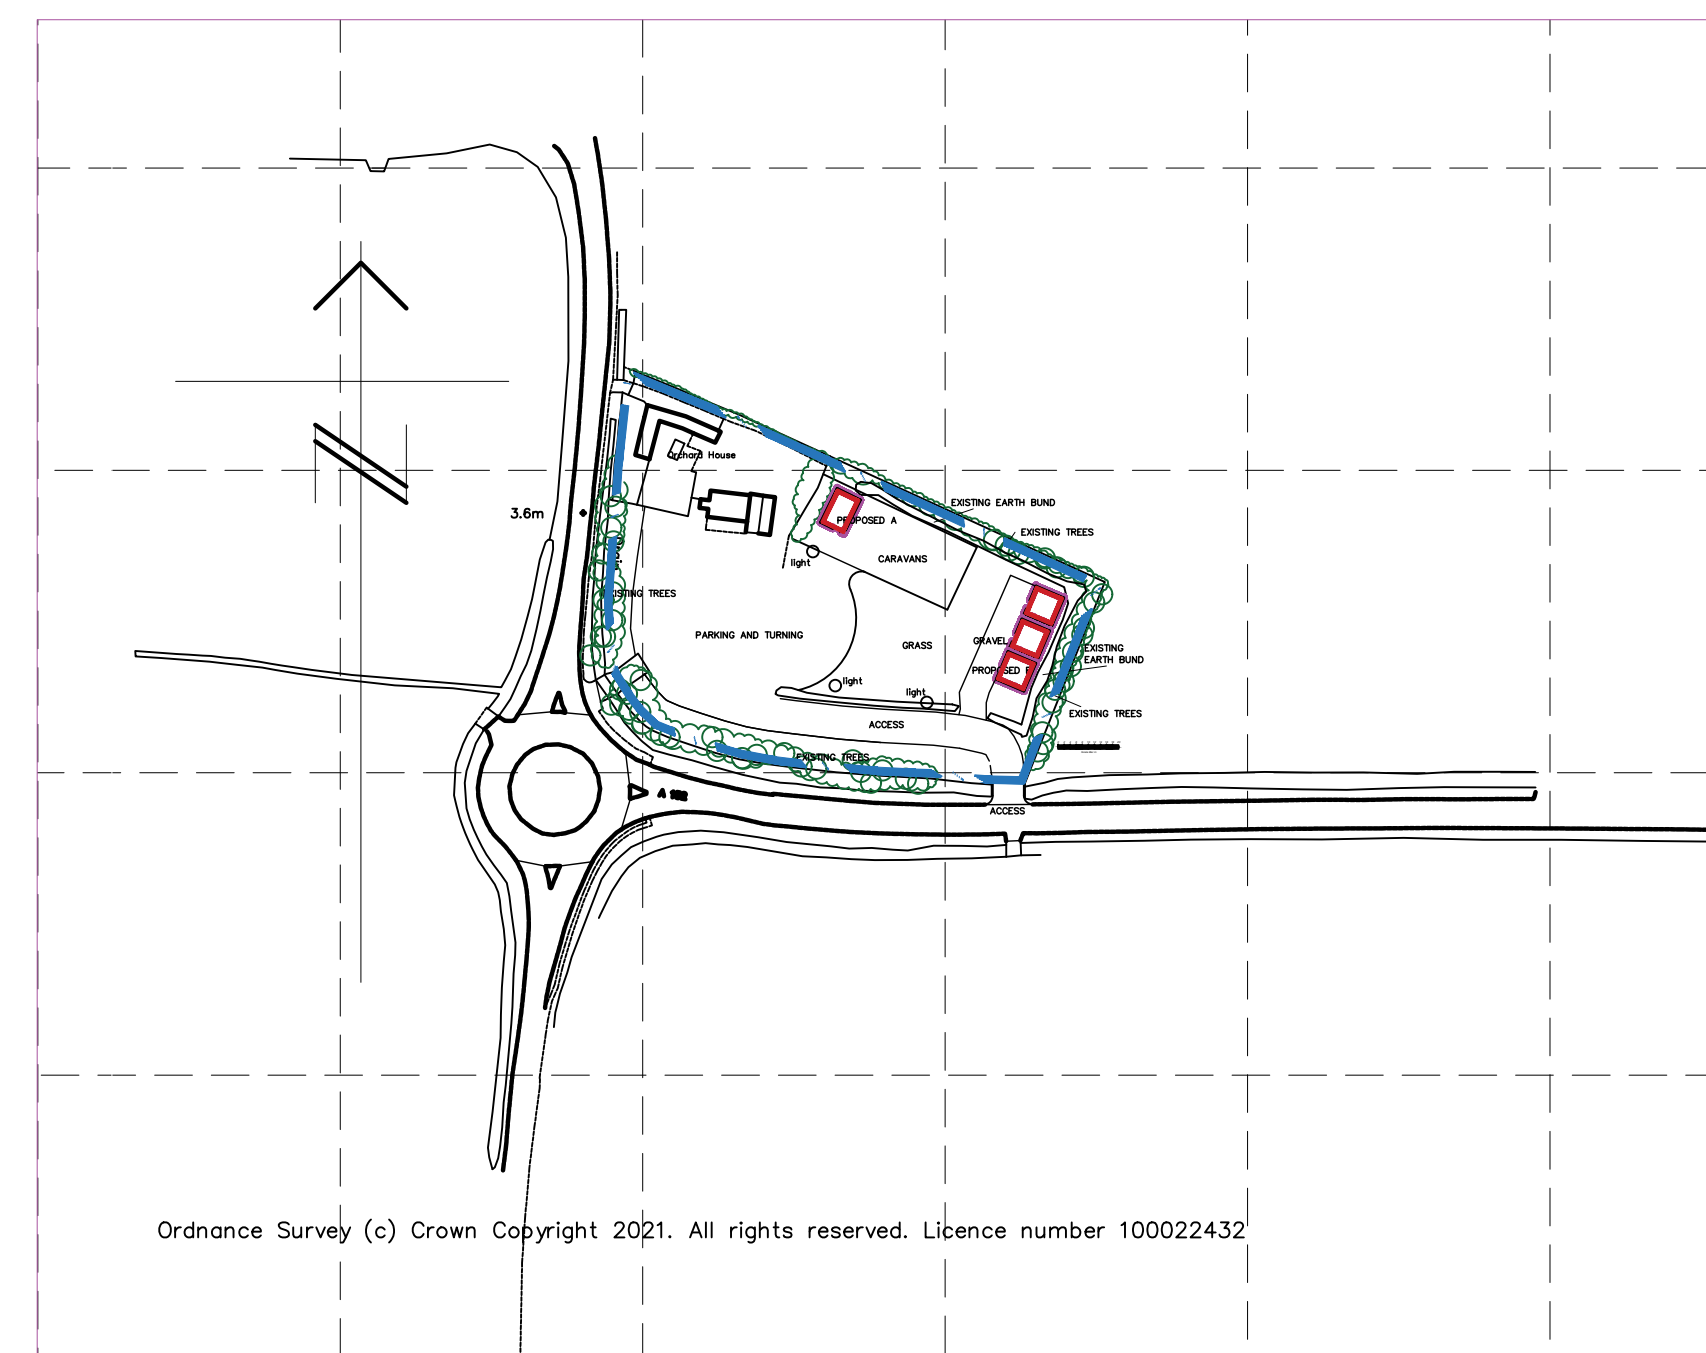

BUILDING PLANS SCALE 1/100

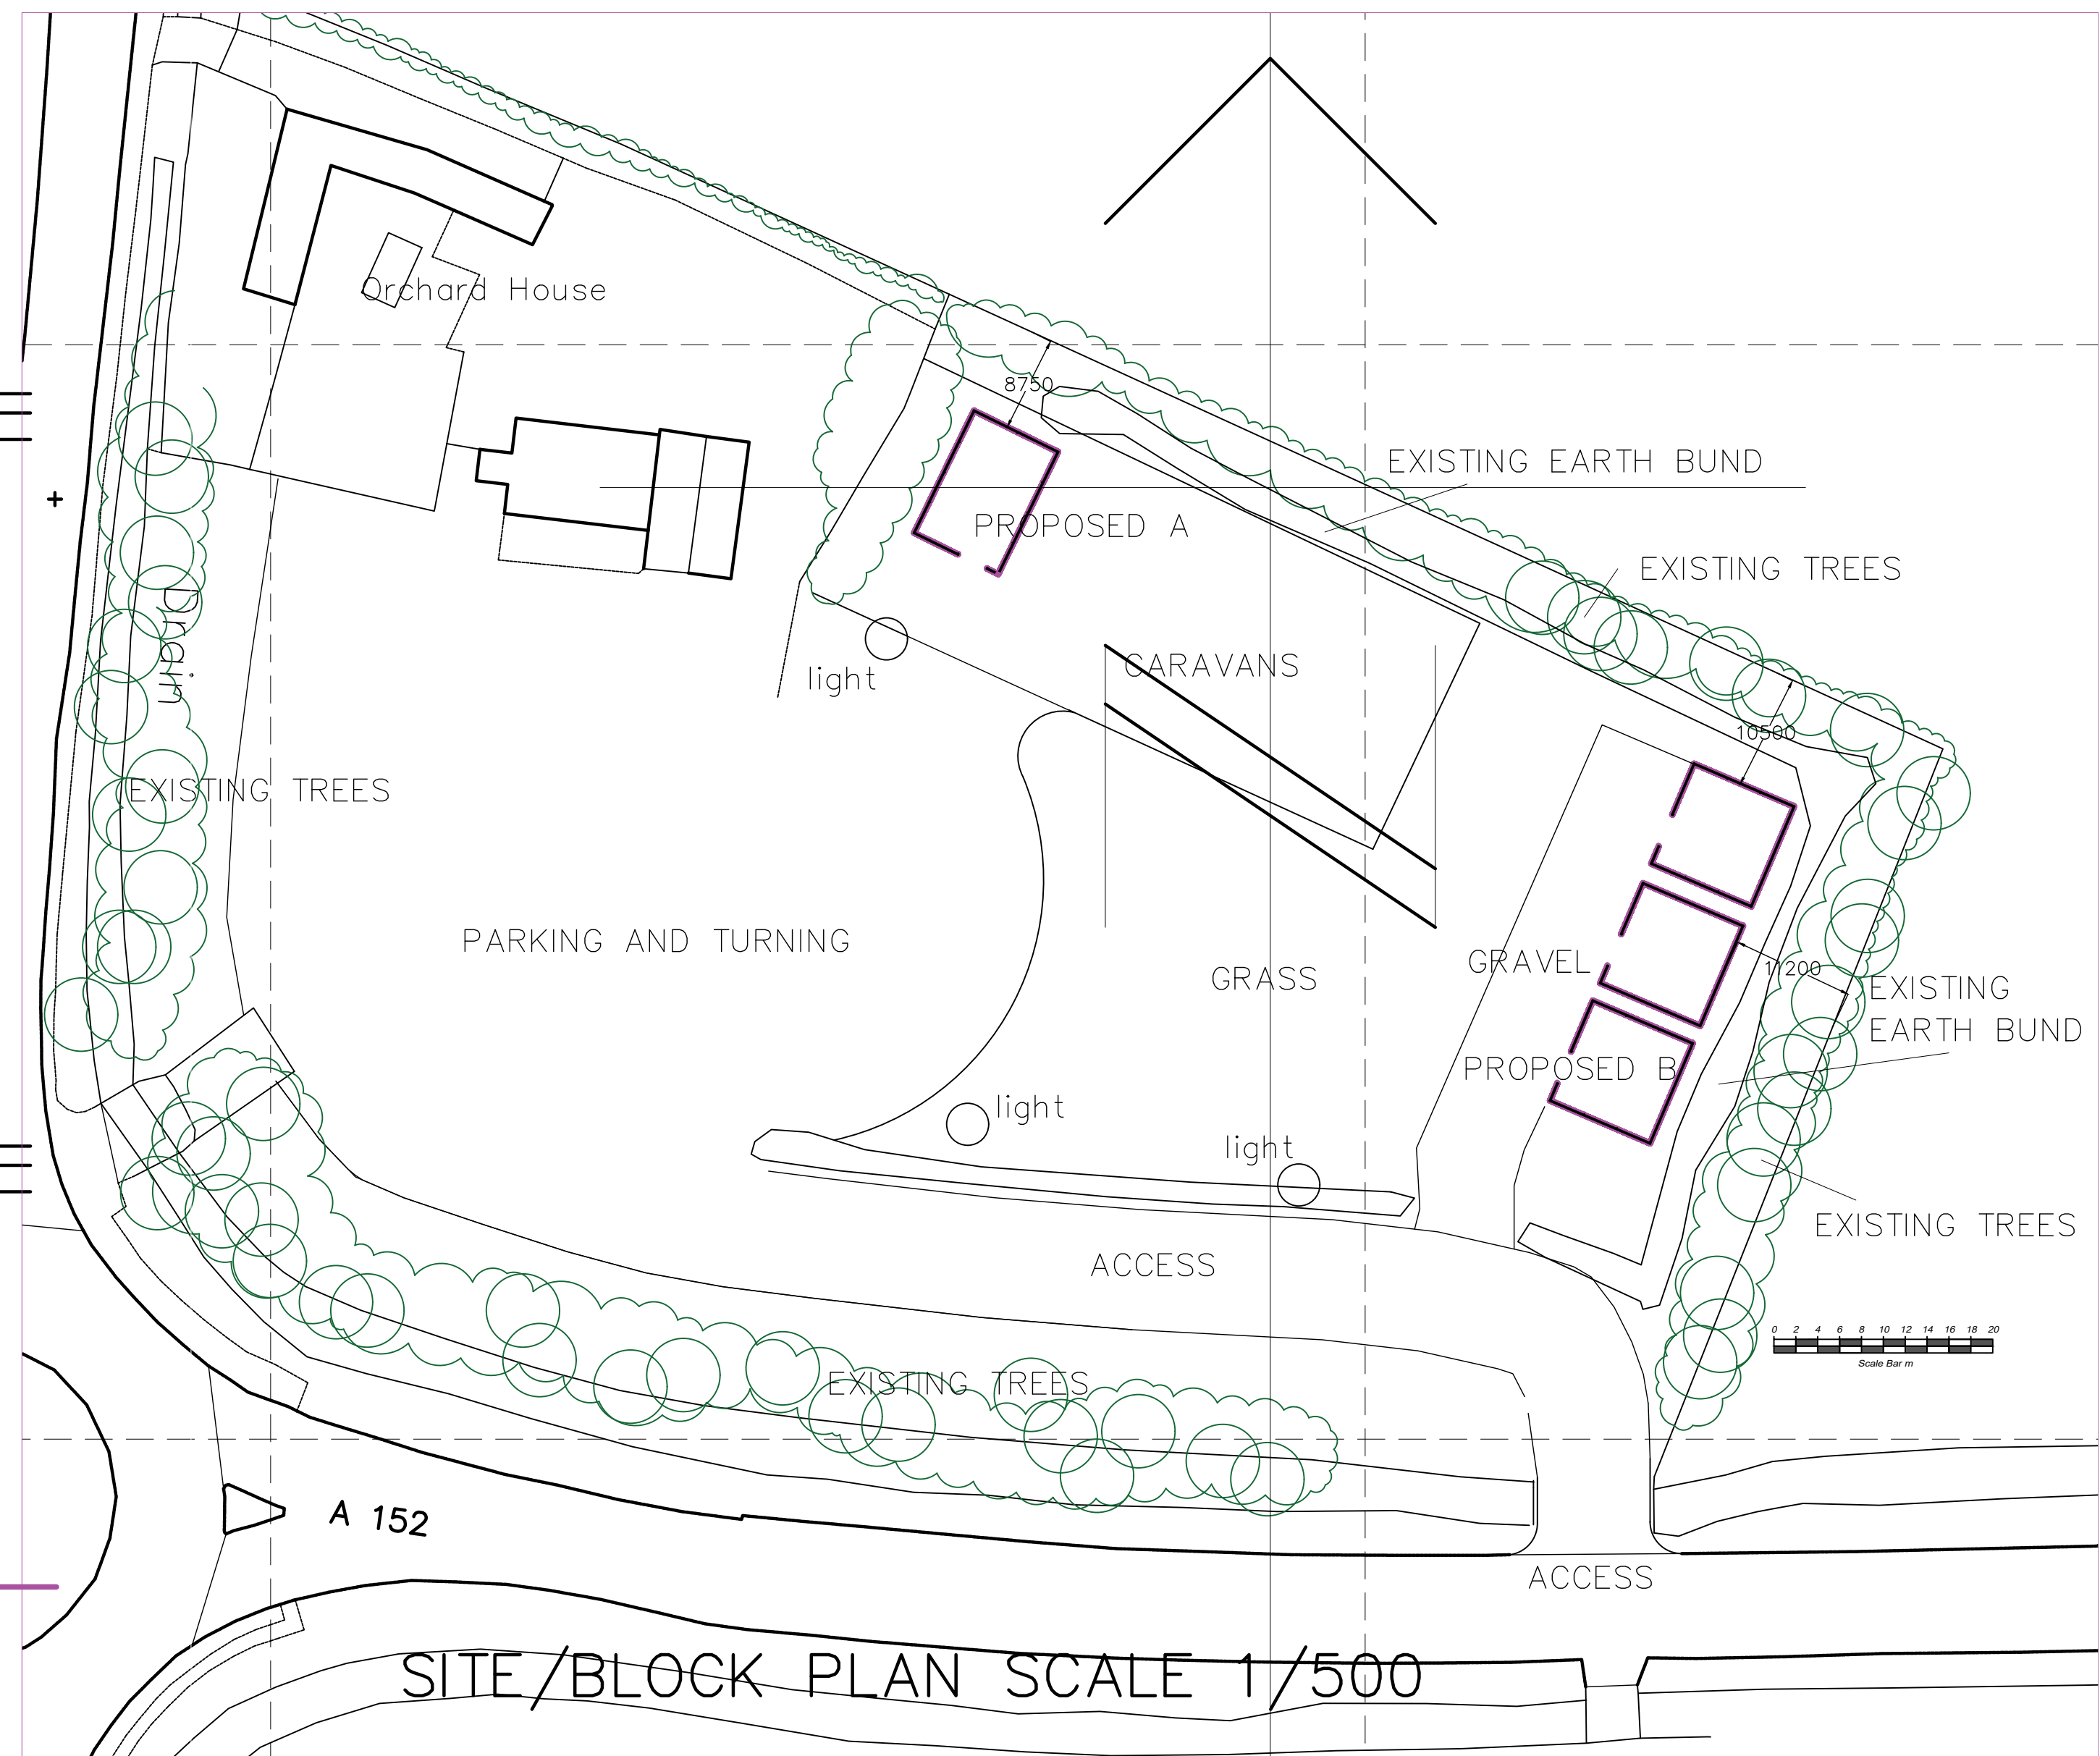

LOCATION PLAN SCALE 1/2500

**DC ARCHITECTURAL SERVICES LTD**  
ARCHITECTURAL AND PLANNING SERVICES  
THE BARN, PARTNEY MILL, SPILSBY, LINCOLNSHIRE, PE23 4PE  
TEL NO. 01790 7528656; MOB. NO 07776227893  
E-mail - dcarchitectural@btconnect.com

Client **ENERO LOGISTICS LTD**

Project **ORCHARD HOUSE, 32, GOSBERTON ROAD, SURFLEET, LINCOLNSHIRE. PE11 4BG**

copyright reserved ©

|               |                                                   |                |                   |
|---------------|---------------------------------------------------|----------------|-------------------|
| Drawing Title | <b>SITE AND LOCATION PLANS AND BUILDING PLANS</b> | Drawing number | <b>dc/623L/51</b> |
| Scale         | <b>1:2500 &amp; 1:500</b>                         | Drawn          | <b>DB</b>         |
| Date          | <b>MAY 21</b>                                     | Checked        |                   |