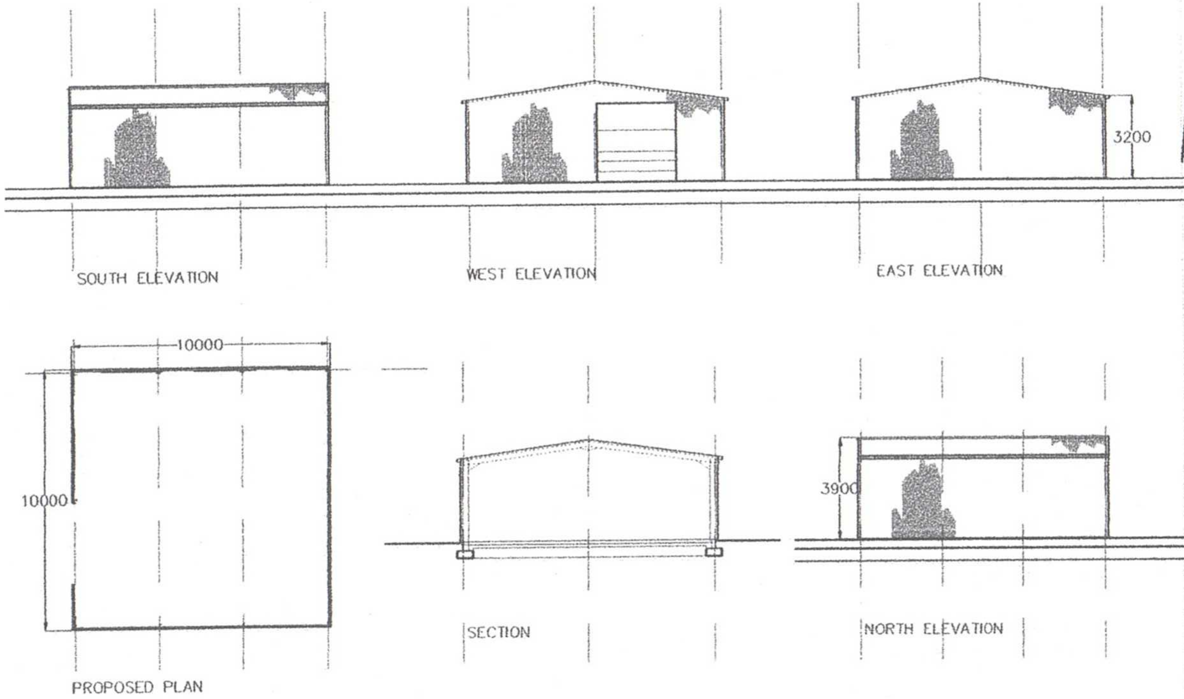

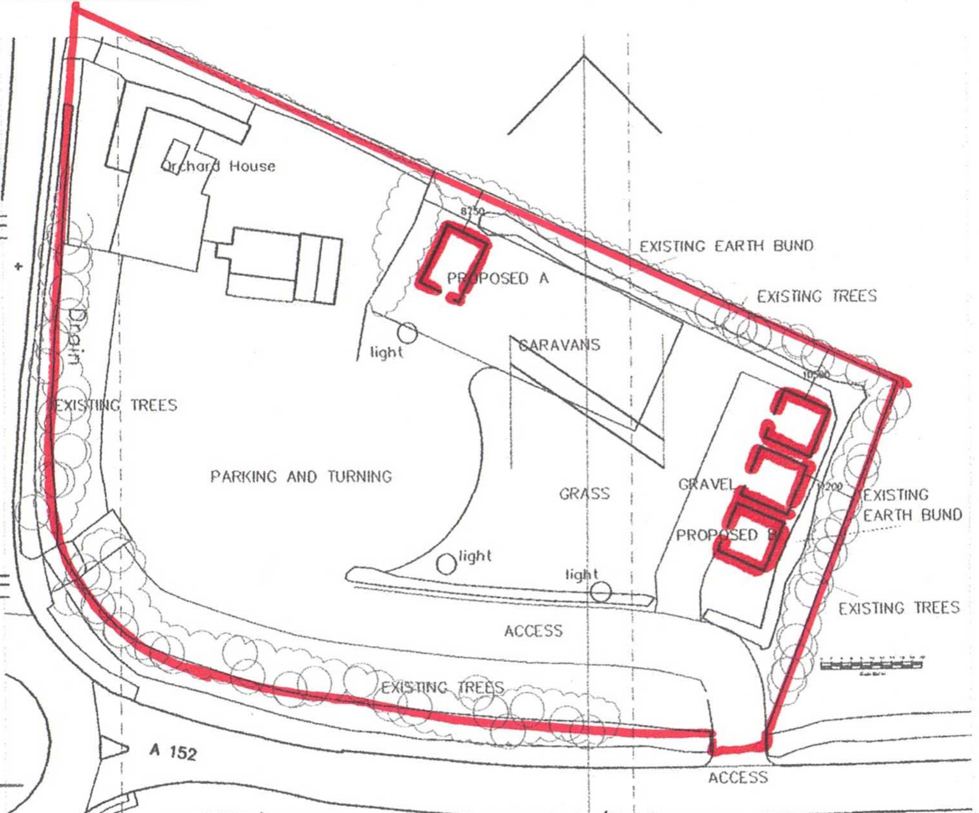

SITE/BLOCK PLAN SCALE 1/500

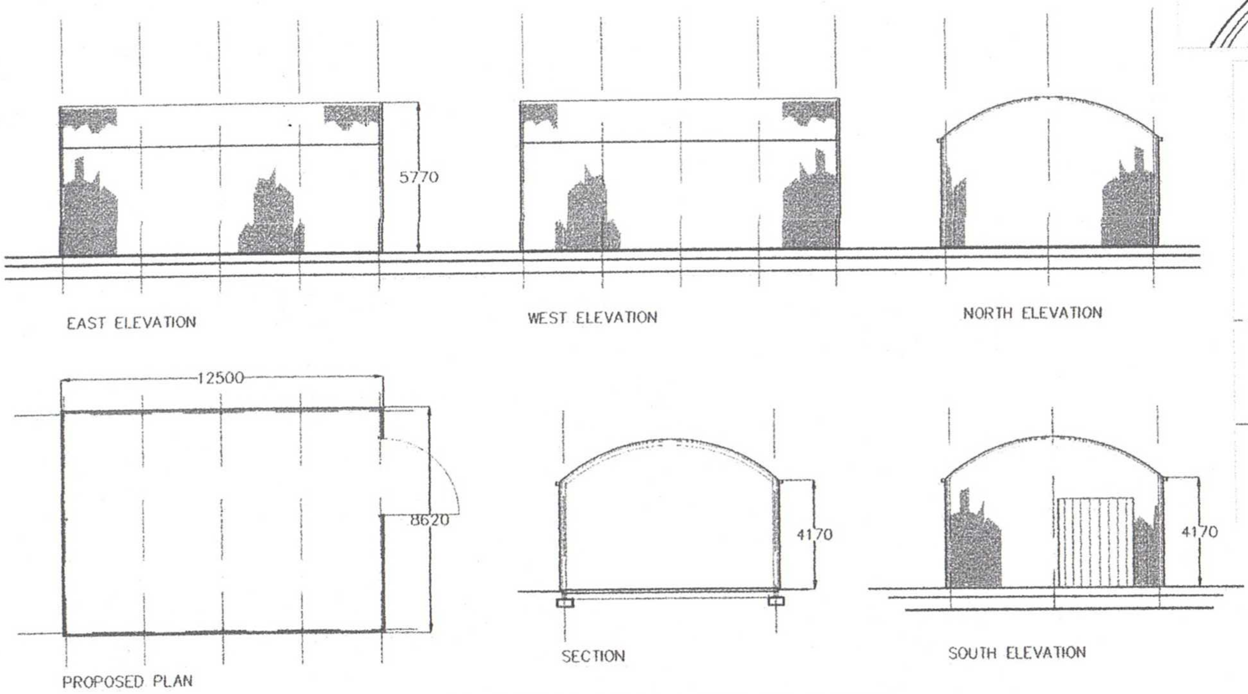

BUILDING PLANS SCALE 1/100

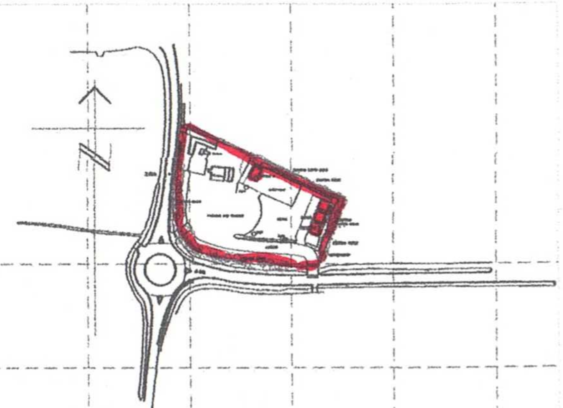

Ordnance Survey (c) Crown Copyright 2021. All rights reserved. Licence number 100022432

LOCATION PLAN SCALE 1/2500

DC ARCHITECTURAL SERVICES LTD
ARCHITECTURAL AND PLANNING SERVICES
THE BARN, PARTNEY MILL, SPILSBY,LINCOLNSHIRE, PE23 4PE
TEL NO. 01790 [illegible] MOB. NO [illegible]
E-mail - dcarchitectural@btconnect.com

Client ENERO LOGISTICS LTD

Project ORCHARD HOUSE, 32, GOSBERTON ROAD, SURFLEET,
LINCOLNSHIRE, PE11 4BG

copyright reserved ©

Drawing Title SITE AND LOCATION PLANS
AND BUILDING PLANS
Scale 1:2500 & 1:500
1:100
Date MAY 21
Drawn DB
Checked
Drawing number dc/623L/51
Revision