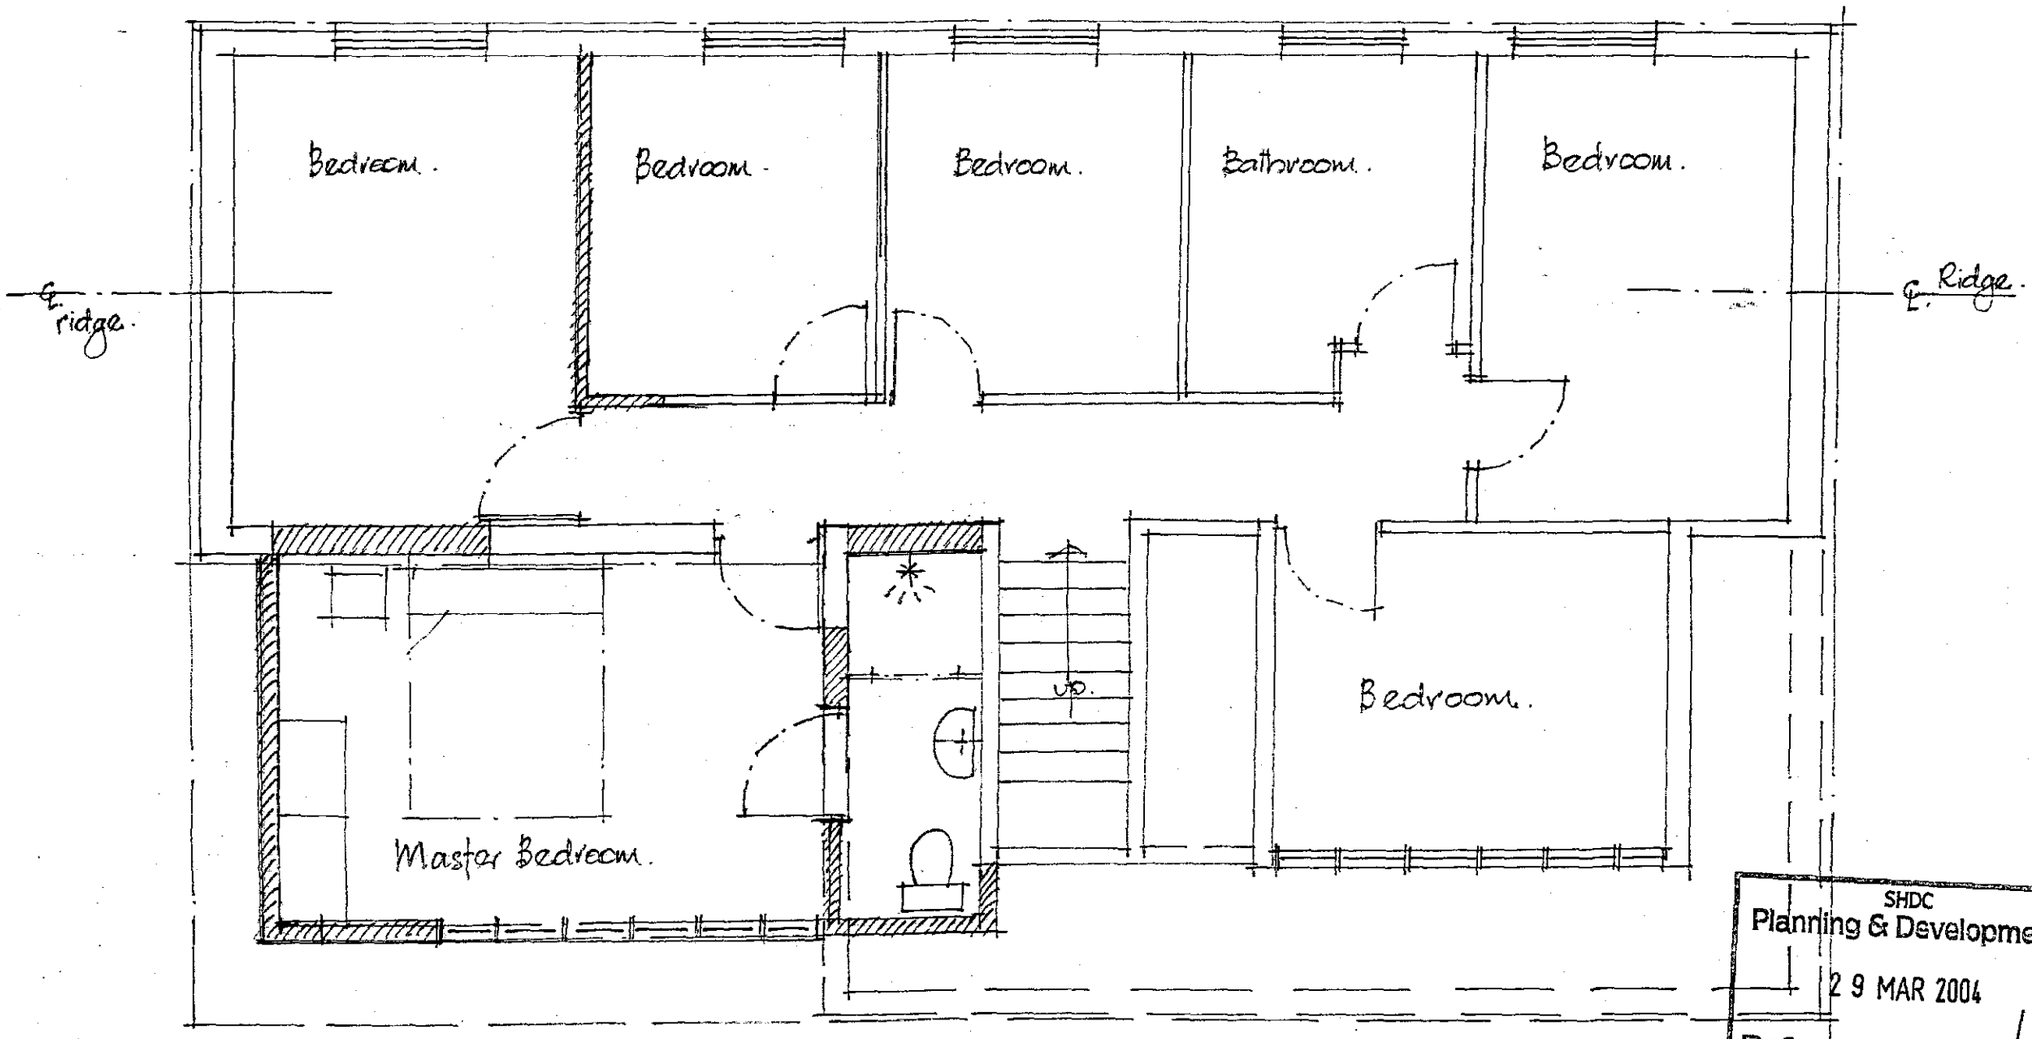



SHDC
Planning & Development
29 MAR 2004
Ref: 415/04

DETERMINED PLAN

FOR PLANNING PURPOSES.

Proposed First Floor Plan.
33. Reservoir Road.
Surfleet.
Mr. & Mrs. G. Morgan.
1:50°.
SK.5000/P/2.