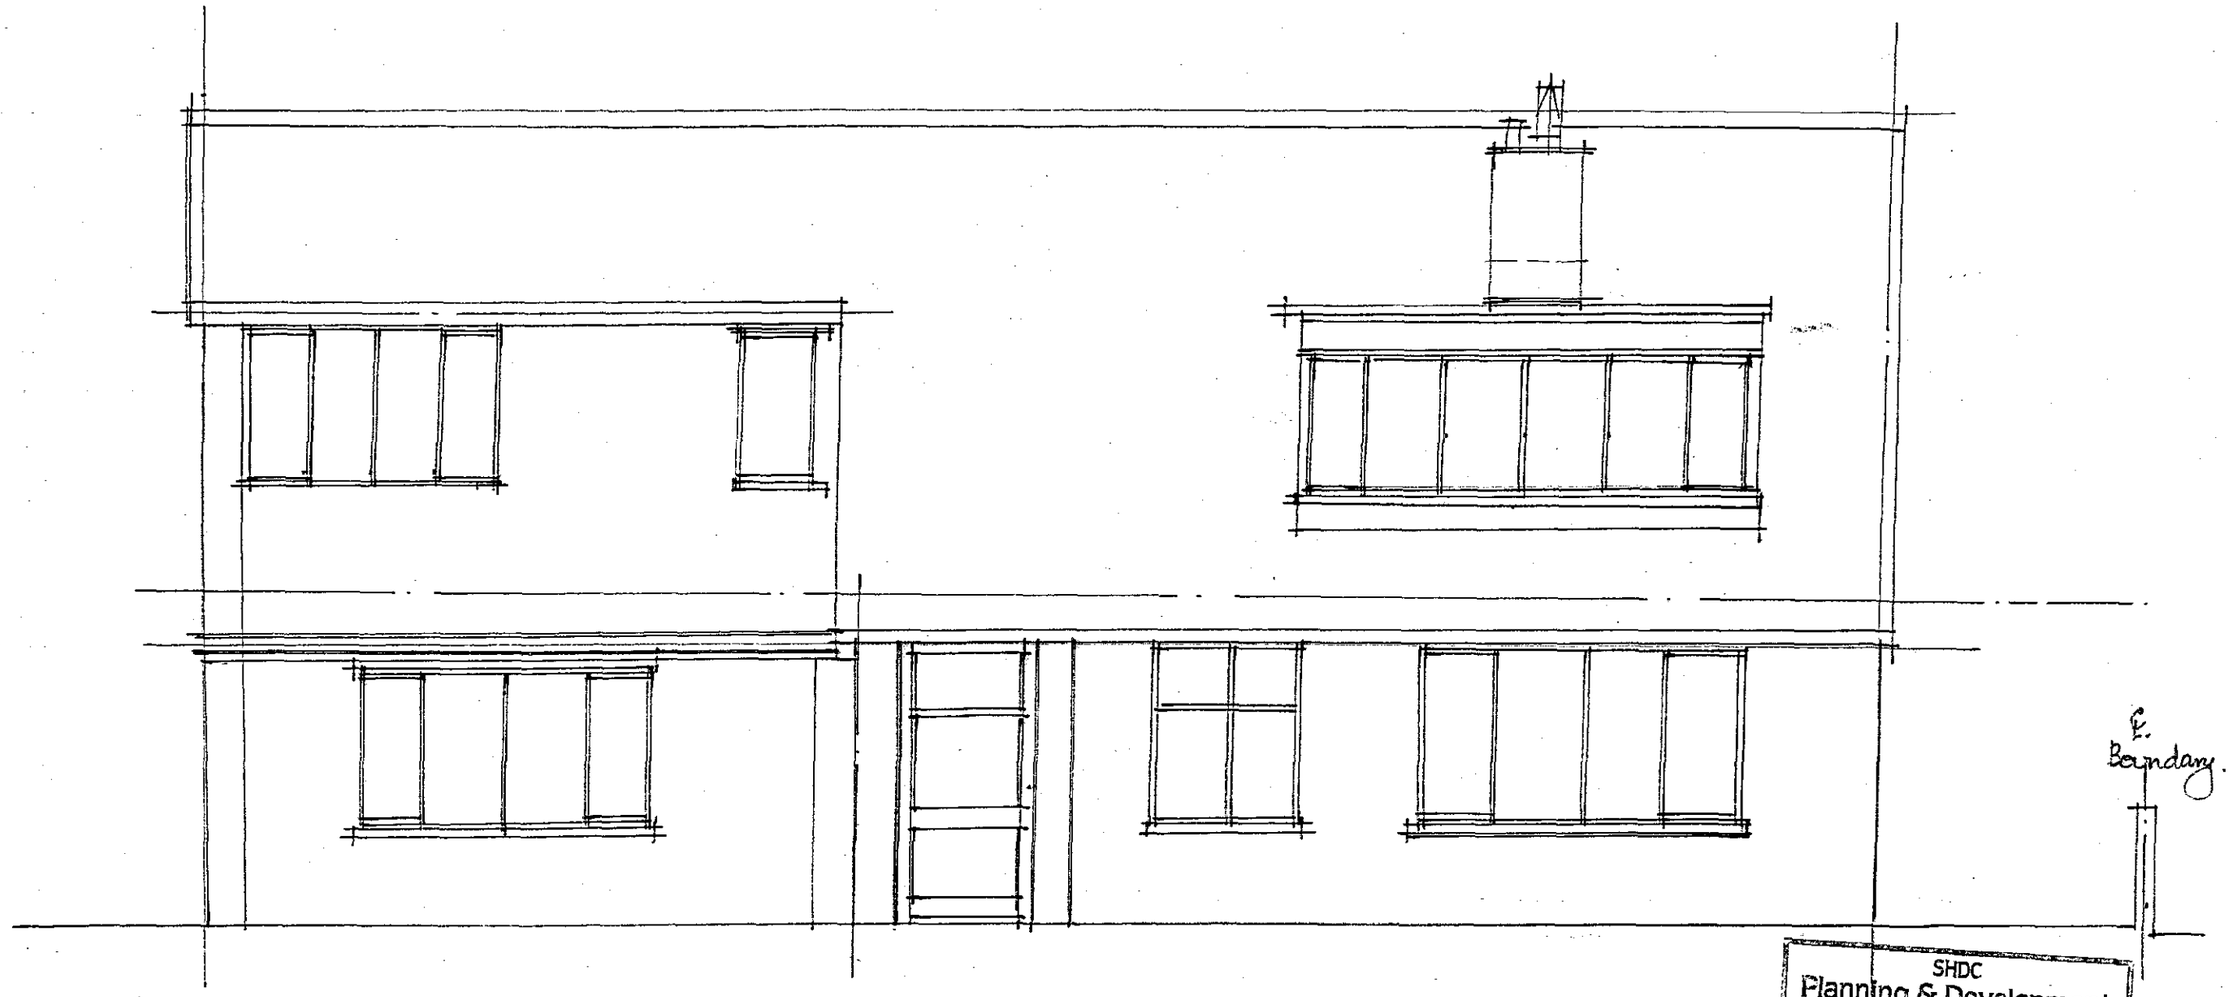


SHDC
Planning & Development
29 MAR 2004
Ref: 415/04

DETERMINED
PLAN

FOR PLANNING PURPOSES.

Existing Front Elevation.
33 Reservoir Road.
Surfleet.
Mr & Mrs. G. Morgan.
1:50c.
SK 5000/P/3.