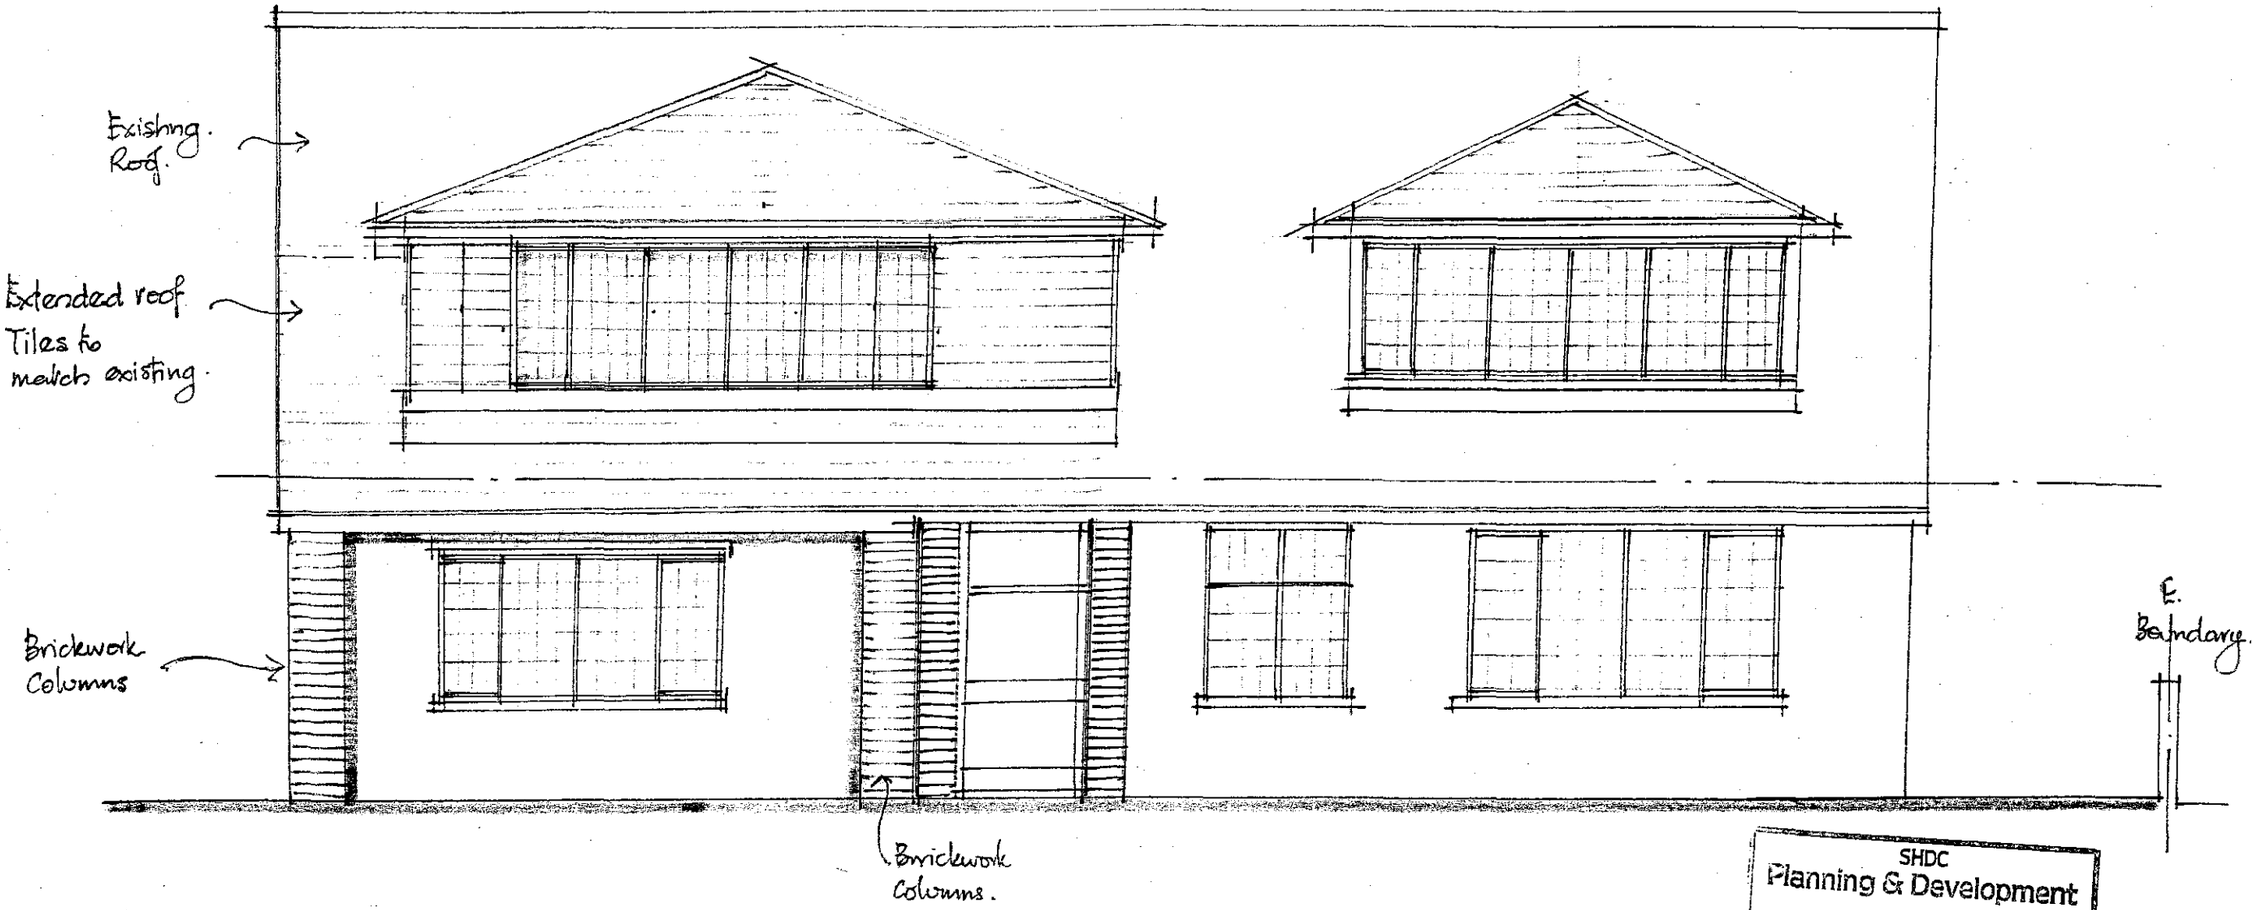



SHDC
Planning & Development
2 9 MAR 2004
Ref: 415/04

DETERMINED PLAN

FOR PLANNING PURPOSES.

Proposed front Elevation.
33 Reservoir Road.
Surfleet.
Mr & Mrs. G. Morgan.
1:50c.

SK 5000/P/4.