

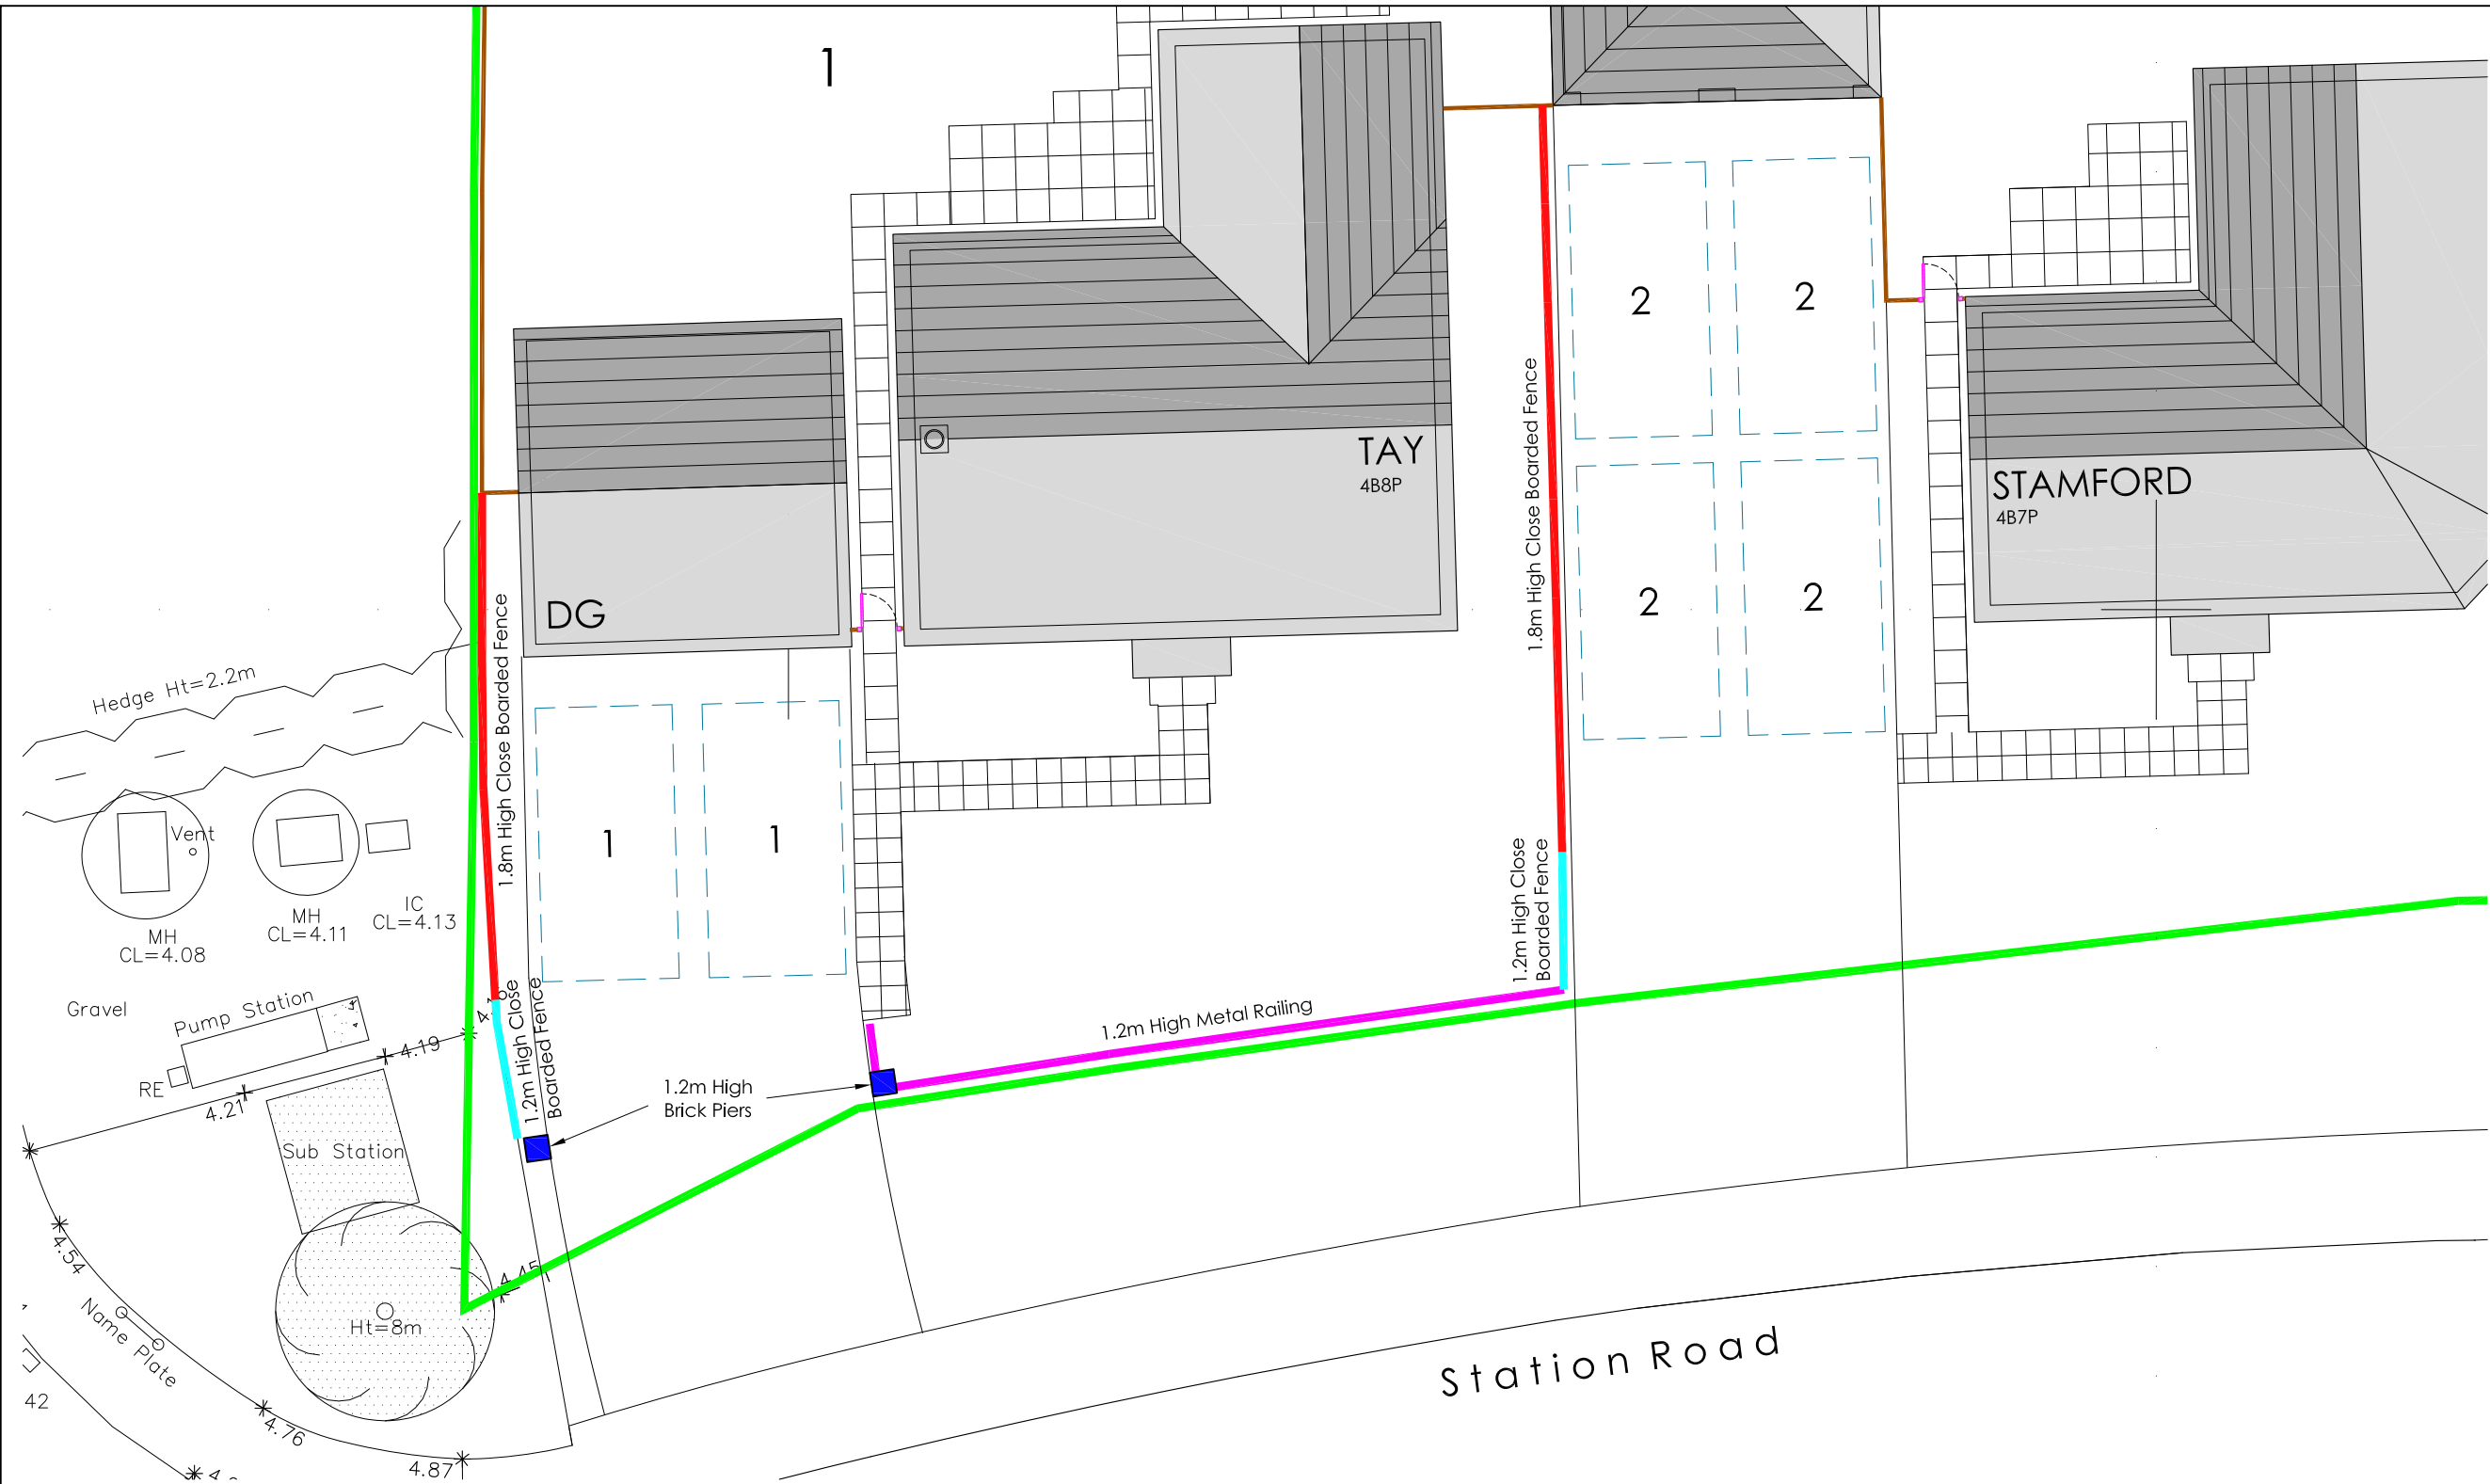



KEY

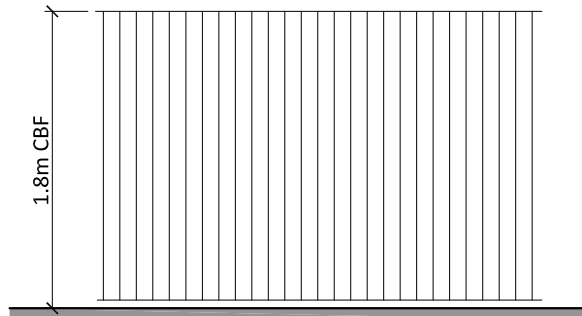

BOUNDARY TYPE - CBF
1.8m High Close Boarded Fence

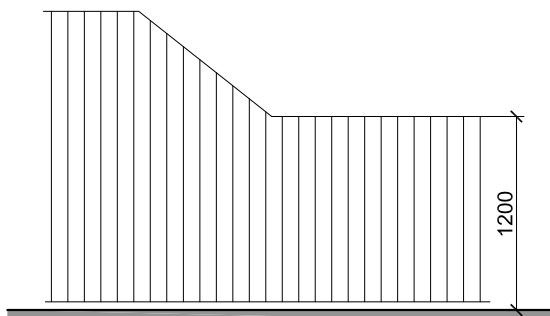

BOUNDARY TYPE - CBF
1.2m High Close Boarded Fence

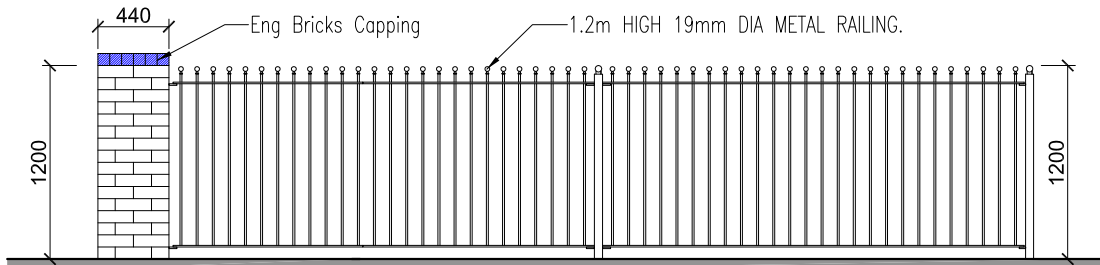

BOUNDARY TYPE - BP
1.2m Brick Piers

BOUNDARY TYPE - MR
1.2m High Metal Railing

Rev.	Date	Description



1 Goodison Road, Lincs Gateway Business Park,
Spalding, Lincs, PE12 6FY T: 01406 490590

PROJECT:	Proposed Residential Development at Station Road, Surfleet
DRAWING:	Plot 1 Boundary Treatment

SCALE:	NTS@A3	DRAWN:	MIL
DATE:	APRIL 2021	REVISION:	-

DRAWING No: 117-BT-02