
BROWN & Co

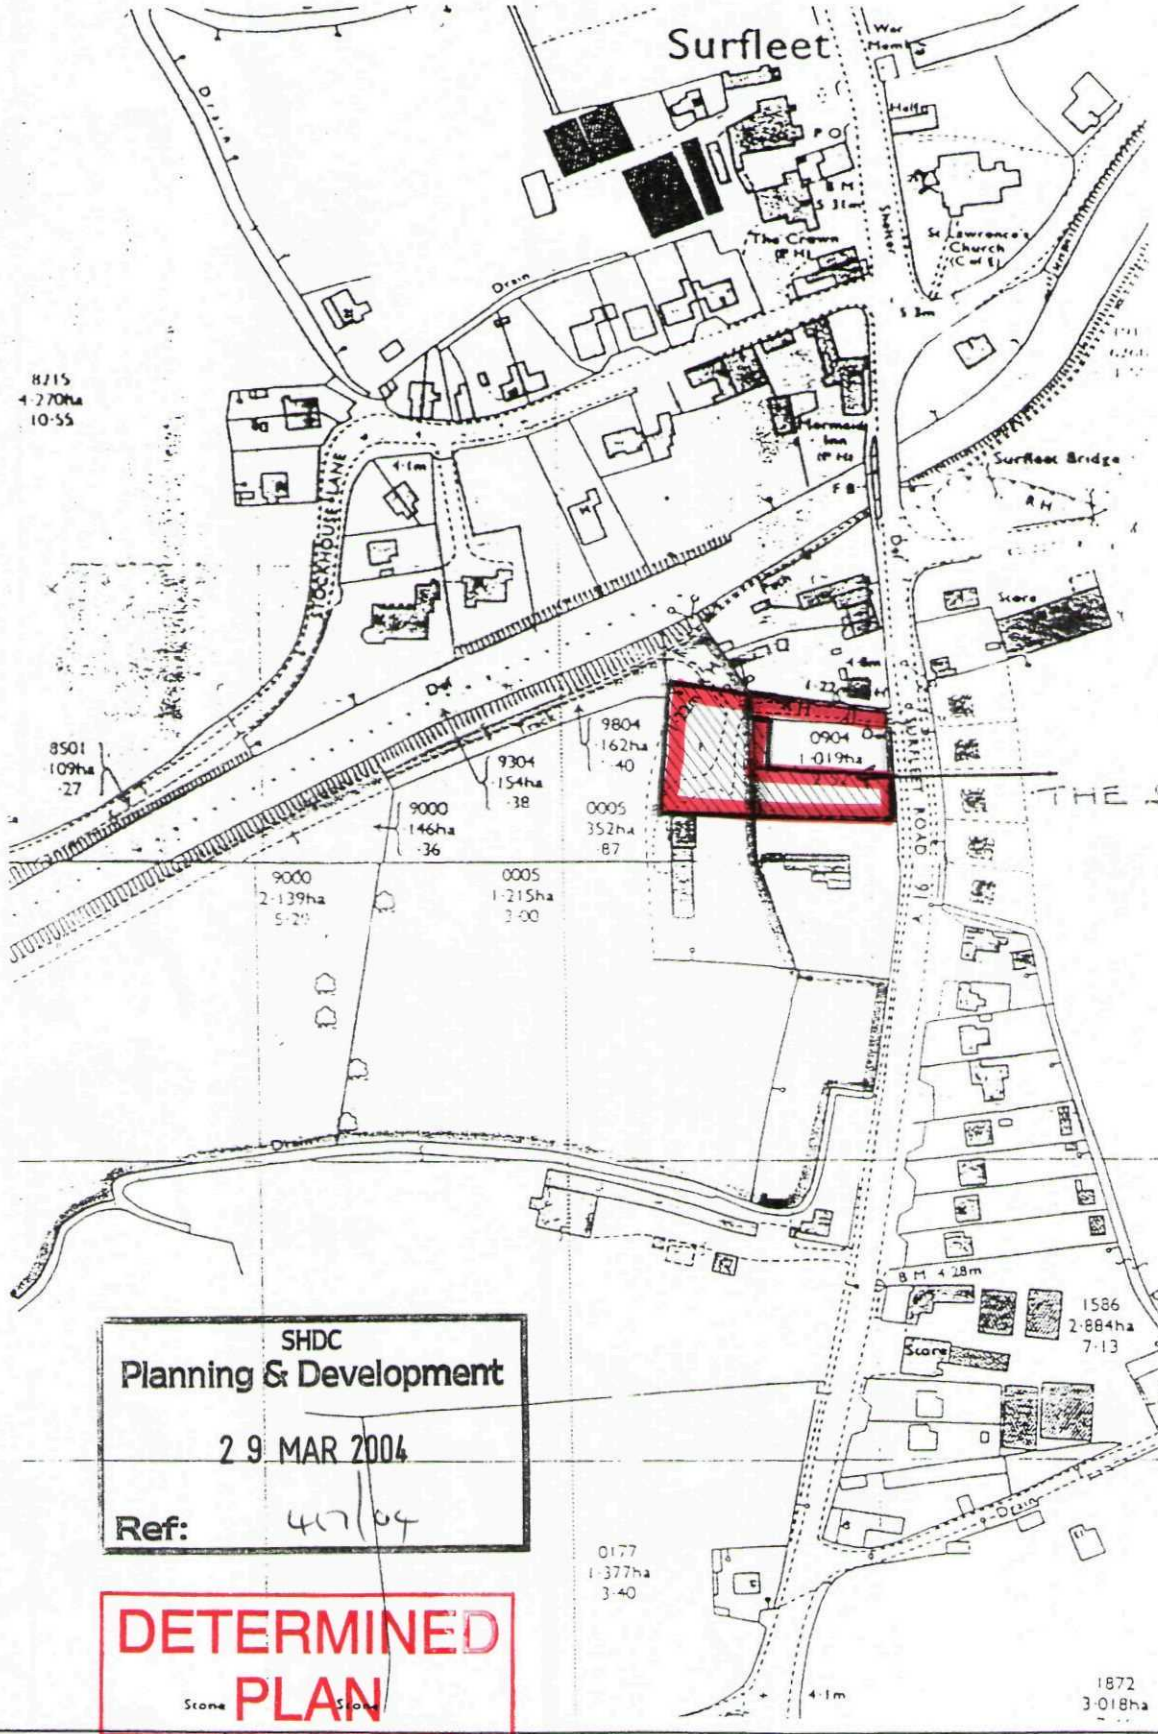

N

SHDC
Planning & Development
29 MAR 2004
Ref: 467/04

DETERMINED
PLAN

BROWN & Co

This plan is for convenience only and all maps and plans reproduced from Ordnance Survey Maps with the permission of the Controller of Her Majesty's Stationery Office. Crown Copyright. Licence No. ES 73274E

TITLE 2 BUILDING PLOTS

Surfleet Road, Surfleet, Lincolnshire.

DRAWING NUMBER SGPK/3801

SCALE 1:2500

DATE May 1996