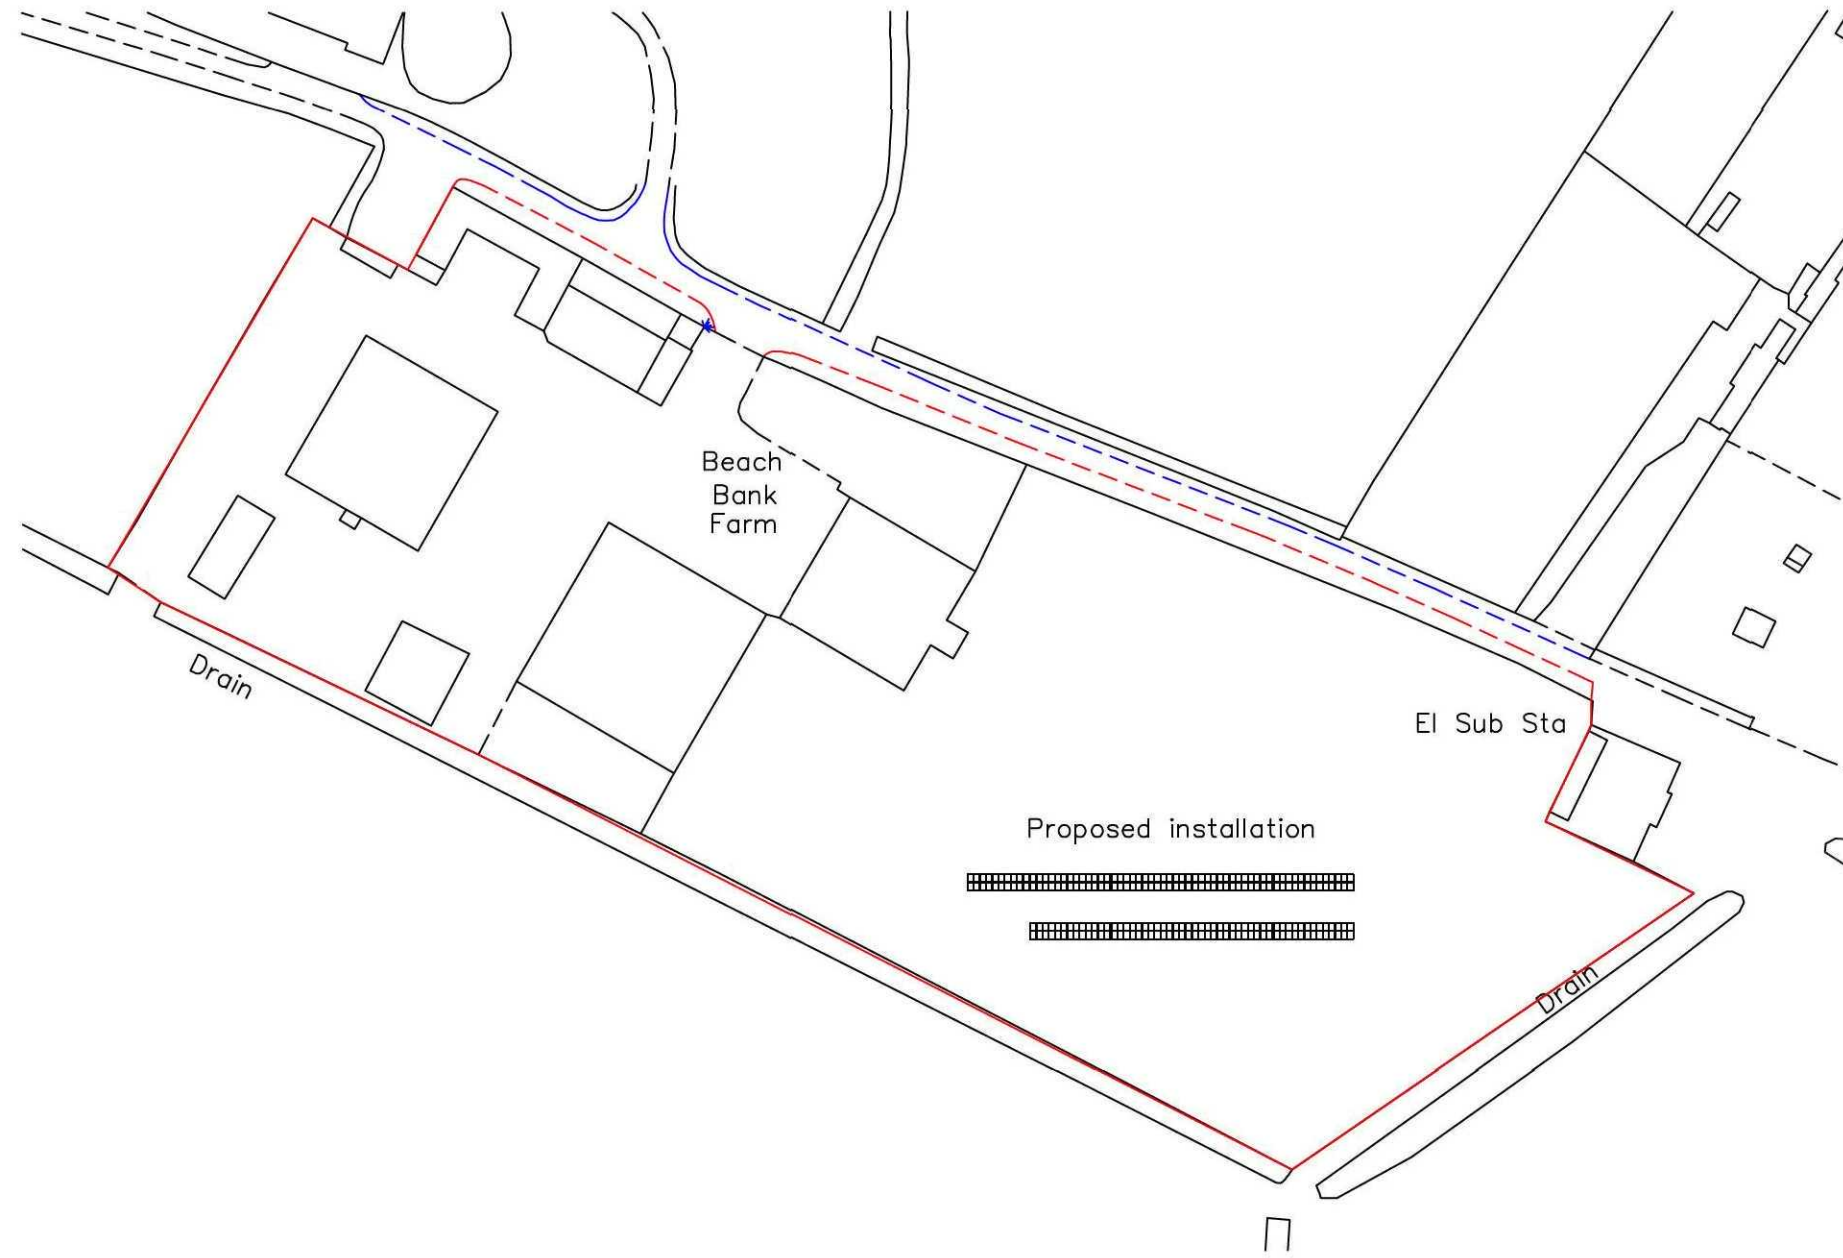


Ordnance Survey (c) Crown Copyright 2011. All rights reserved. Licence number 100020449

	Project No. 4786		Drawing No. 04	
	Page:	1	Client: C F Harrison Ltd	
Norwich RenEnergy Headquarters, Woodbastwick Road, Blofield Heath, Norwich, NR13 4RR Tel: 0845 2252727 Hampshire Unit 18, Burliton Business Park Mapledurham Lane, Weston, Petersfield, Hampshire, GU32 3NJ Tel: 0845 2252727 www.renenergy.co.uk email: tbridge@renenergy.co.uk	Revision:	0	Site: Beach Bank Farm, Surfleet, Spalding, PE11 4AX	
	Date:	2 June 2011	Drawing Description: Location Plan	
	Scale:	1:1250 @ A3		
	Drawn by: M. Pink		Checked by: T. Bridge	Copyright @ Renenergy LTD