
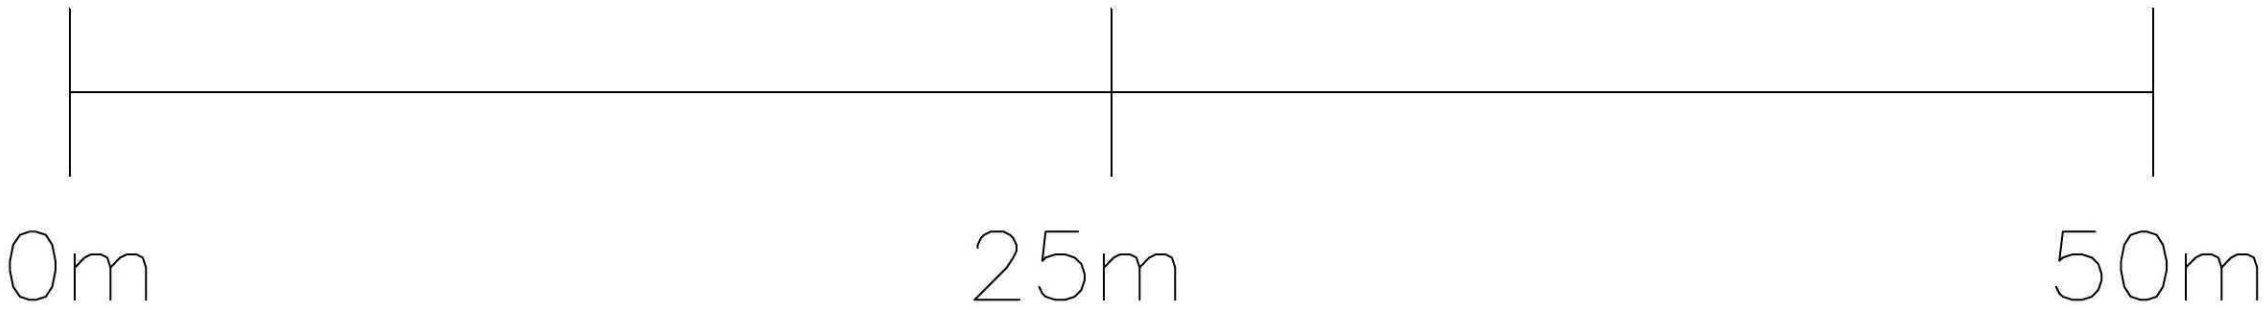


Proposed installation

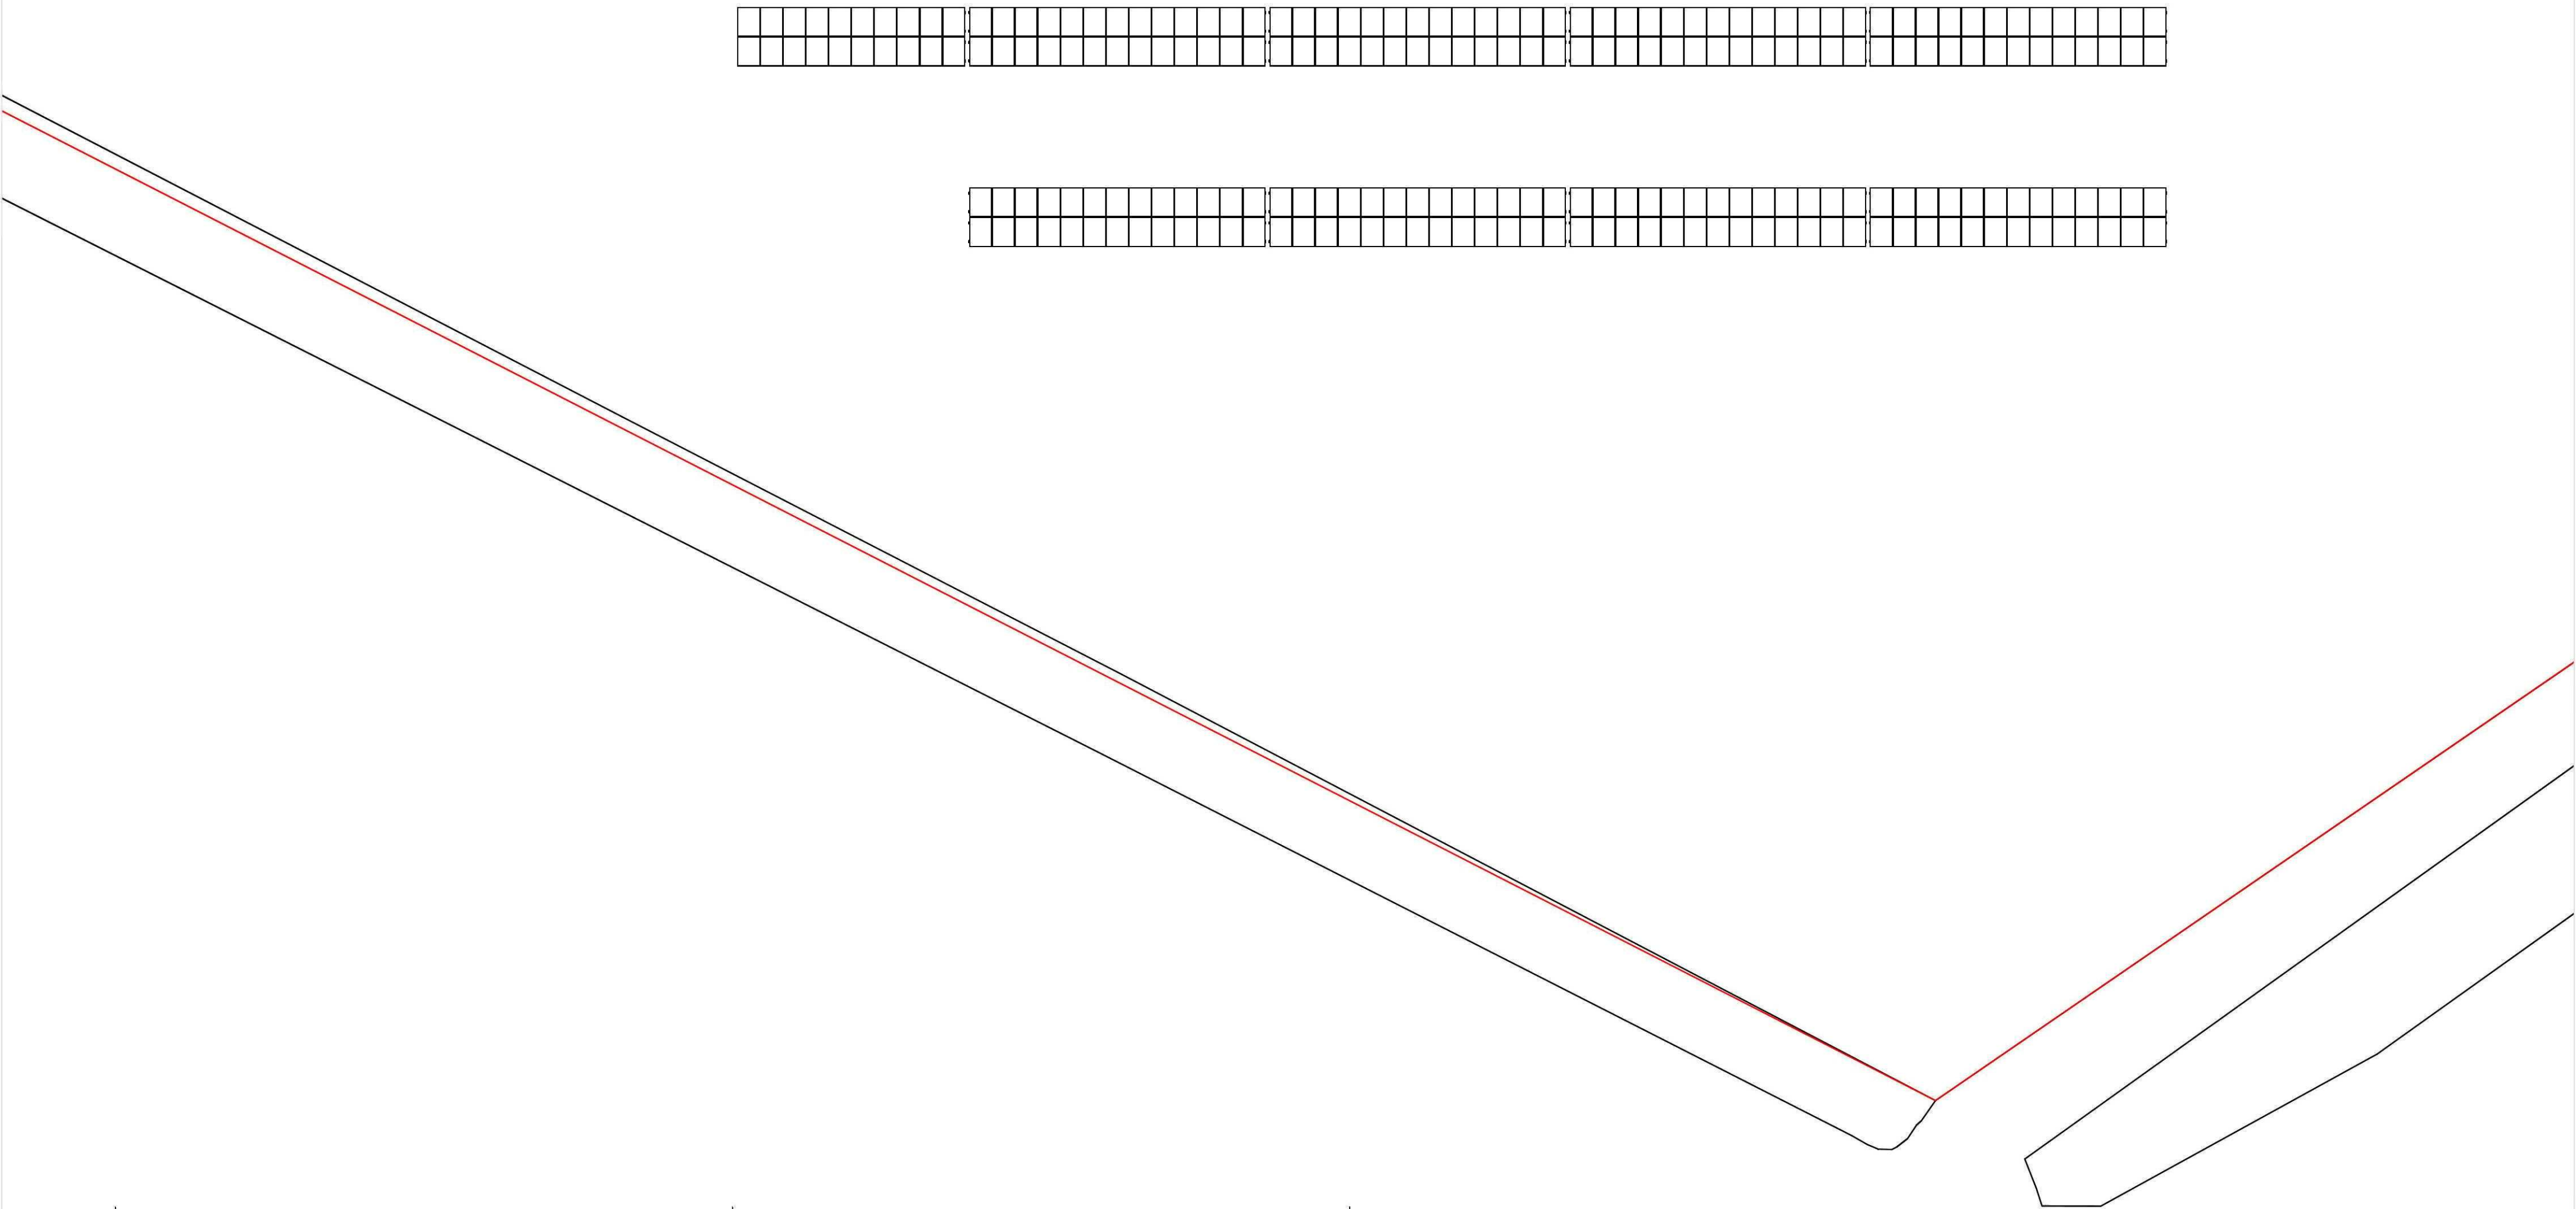

 Design Supply Install		Project No. 4786	Drawing No. 03
Norwich RenEnergy Headquarters, Woodbastwick Road, Blofield Heath, Norwich, NR13 4RR Tel: 0845 2252727		Page: 1	Client: C F Harrison Ltd
Hampshire Unit 15, Burton Business Park Mapledurham Lane, Weston, Petersfield, Hampshire, GU32 3NJ Tel: 0845 2252727		Revision: 0	Site: Beach Bank Farm, Surfleet, Spalding, PE11 4AX
Tel: 0845 225 2727 www.renenergy.co.uk email: tbridge@renenergy.co.uk		Date: 2 June 2011	Drawing Description: Block Plan
Scale: 1:200 @ A2			
Drawn by: M. Pink		Checked by: T. Bridge	Copyright @ Renenergy LTD