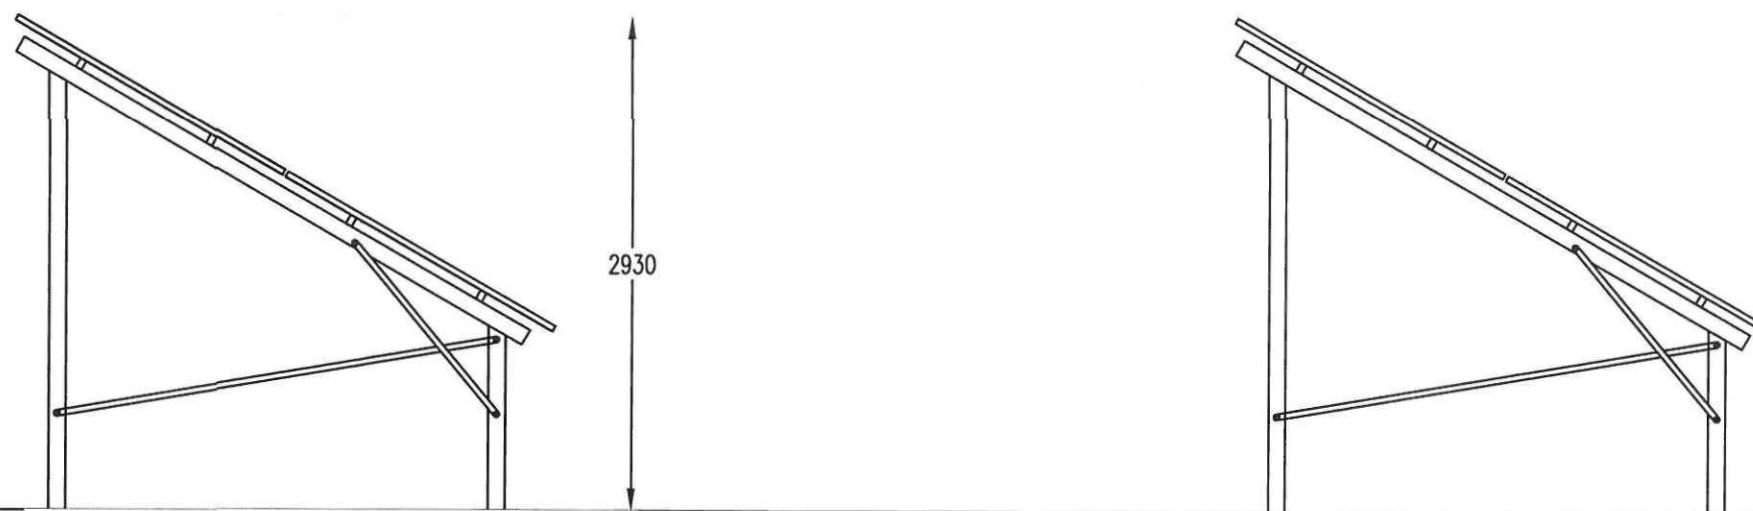


 Norwich RenEnergy Headquarters, Woodbastwick Road, Blofield Heath, Norwich, NR13 4RR Tel: 0845 2252727 Tel: 0845 225 2727 www.renenergy.co.uk email: tbridge@renenergy.co.uk Hampshire Unit 18, Buxton Business Park, Mapledurham Lane, Weston, Petersfield, Hampshire, GU32 3NJ Tel: 0845 2252727		Project No.	4786	Drawing No.	02
		Page:	1	Client:	C F Harrison Ltd
		Revision:	0	Site:	Beach Bank Farm, Surfleet, Spalding, PE11 4AX
		Date:	2 June 2011	Drawing Description:	Array layout
		Scale:	1:50 at A3		
		Drawn by:	M. Pink	Checked by:	T. Bridge
		Copyright @ Renenergy LTD			