




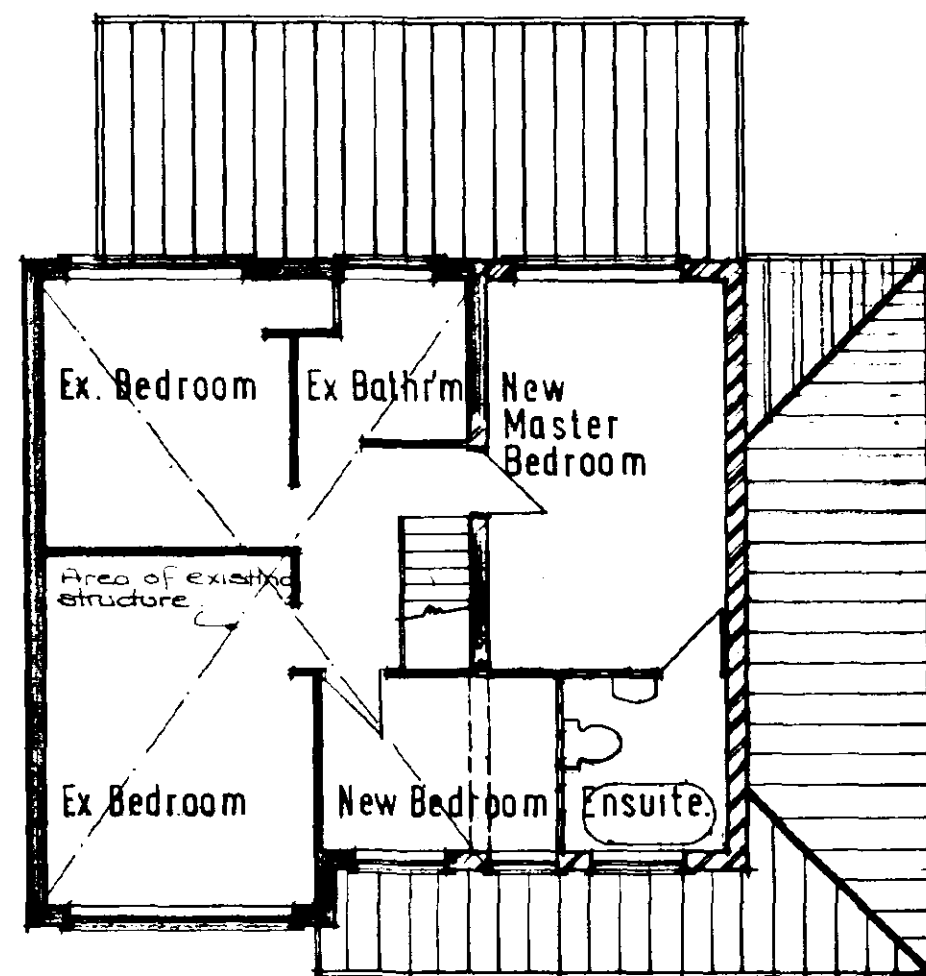

FIRST FLOOR PLAN

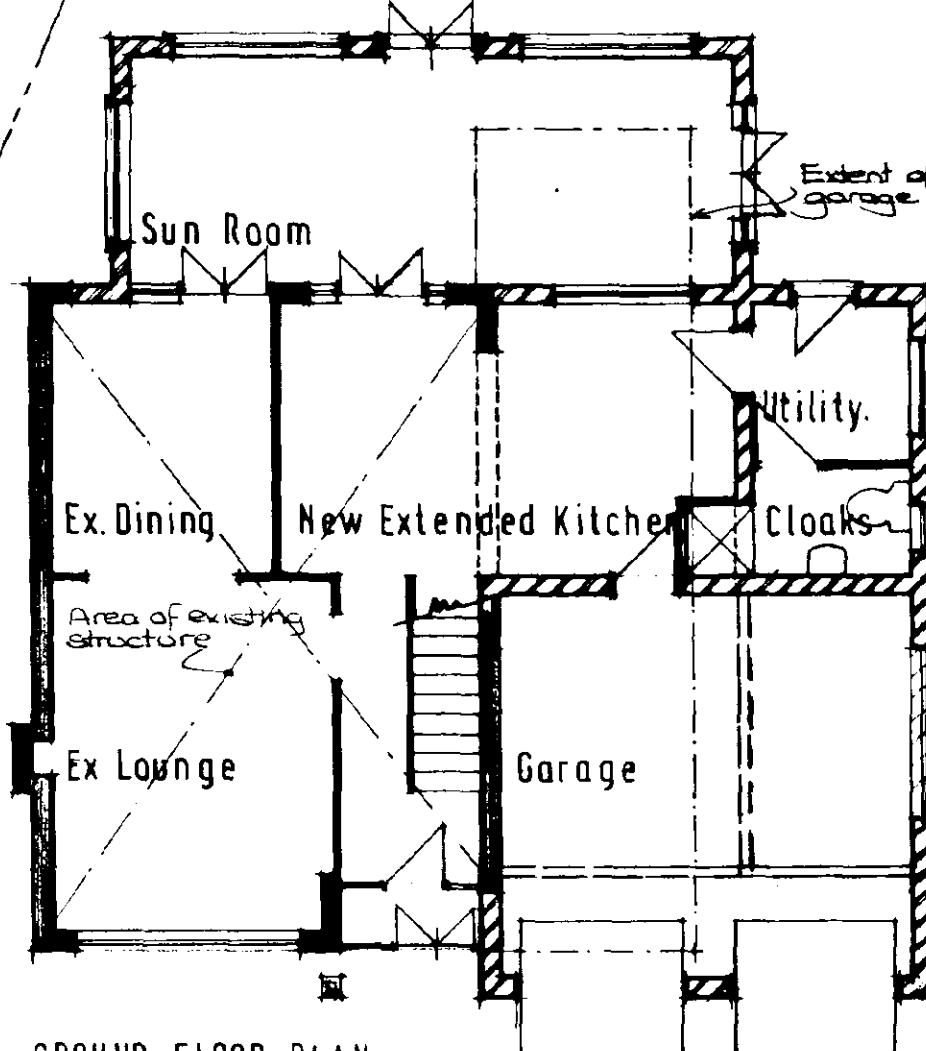


GROUND FLOOR PLAN

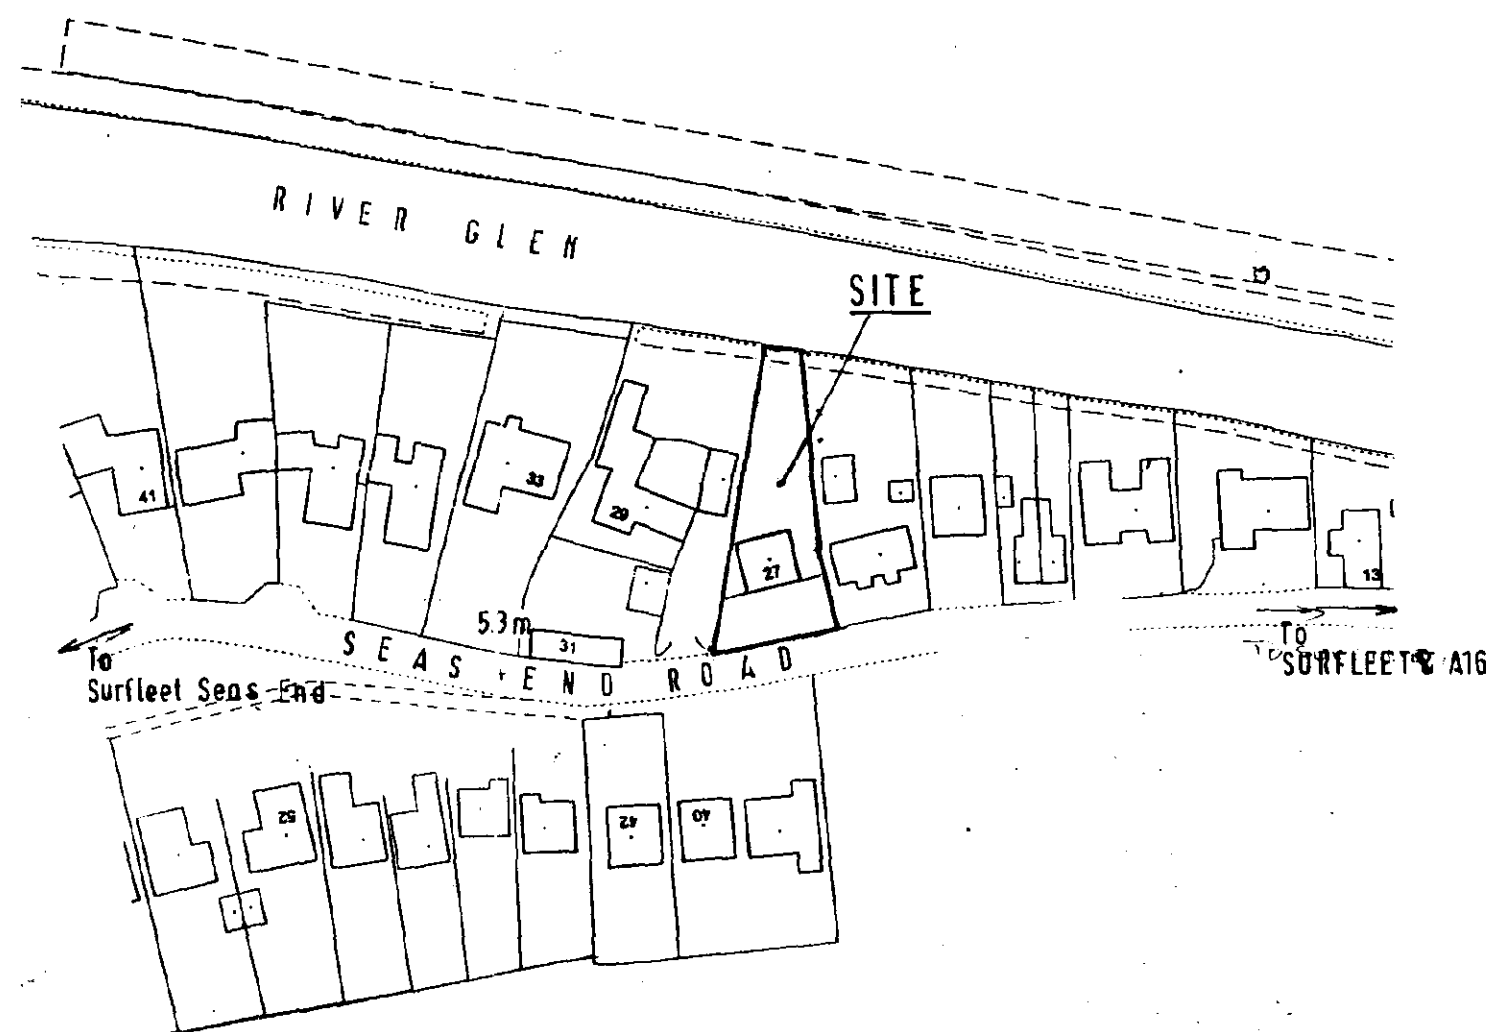

LOCATION PLAN 1:1250




BACK ELEVATION

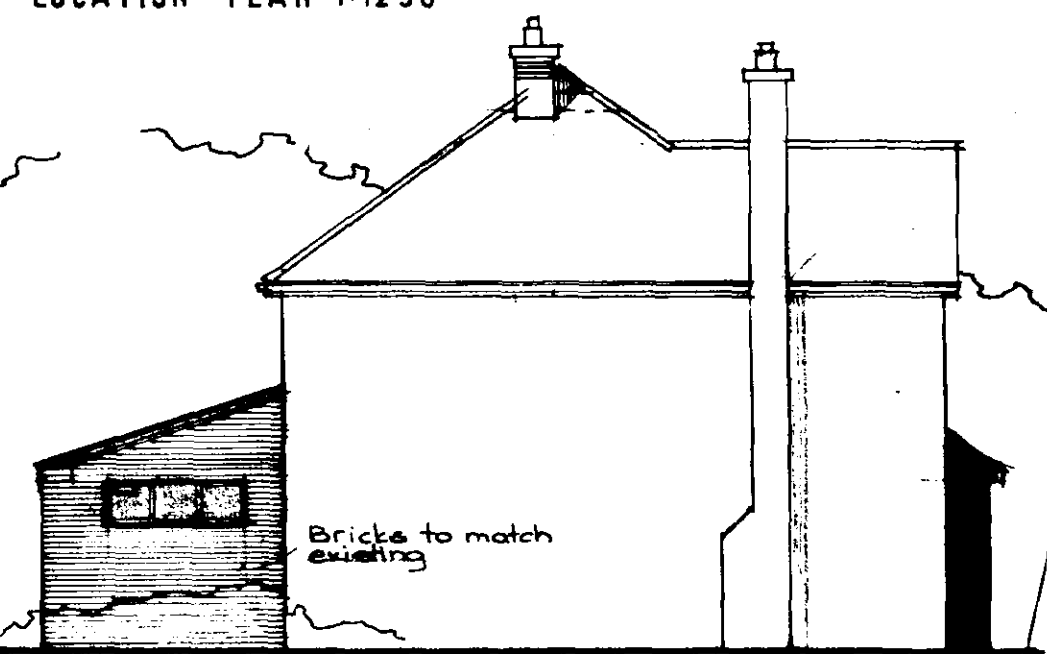



SIDE (east) ELEVATION



FRONT ELEVATION

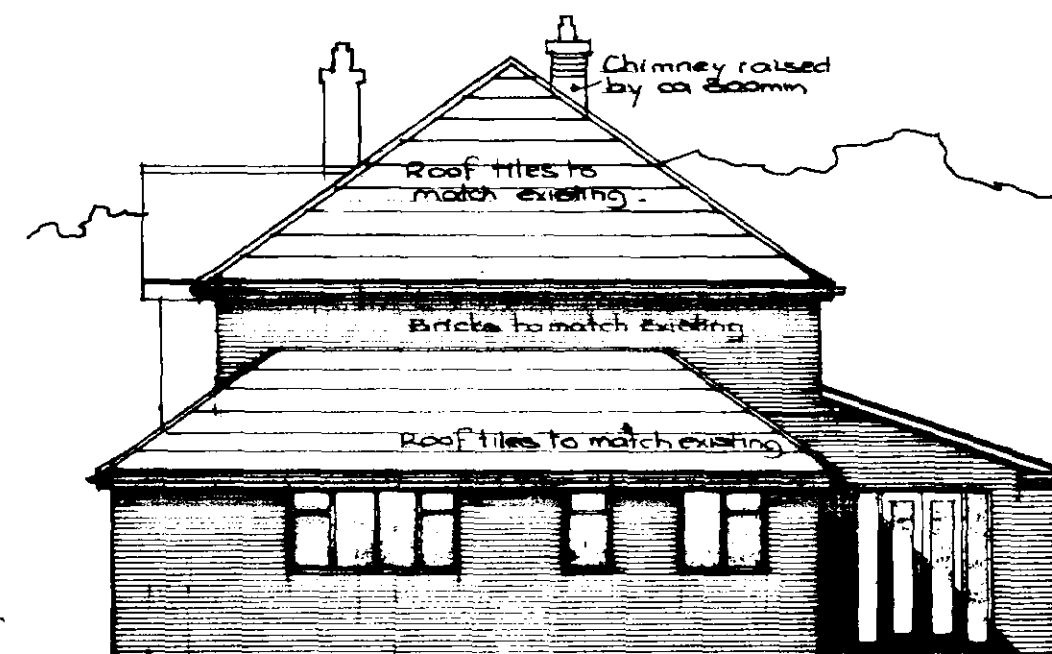

SIDE (west) ELEVATION

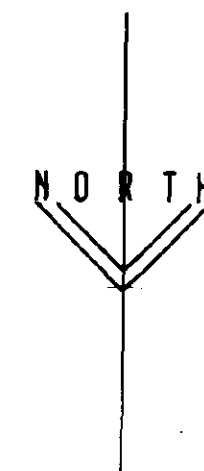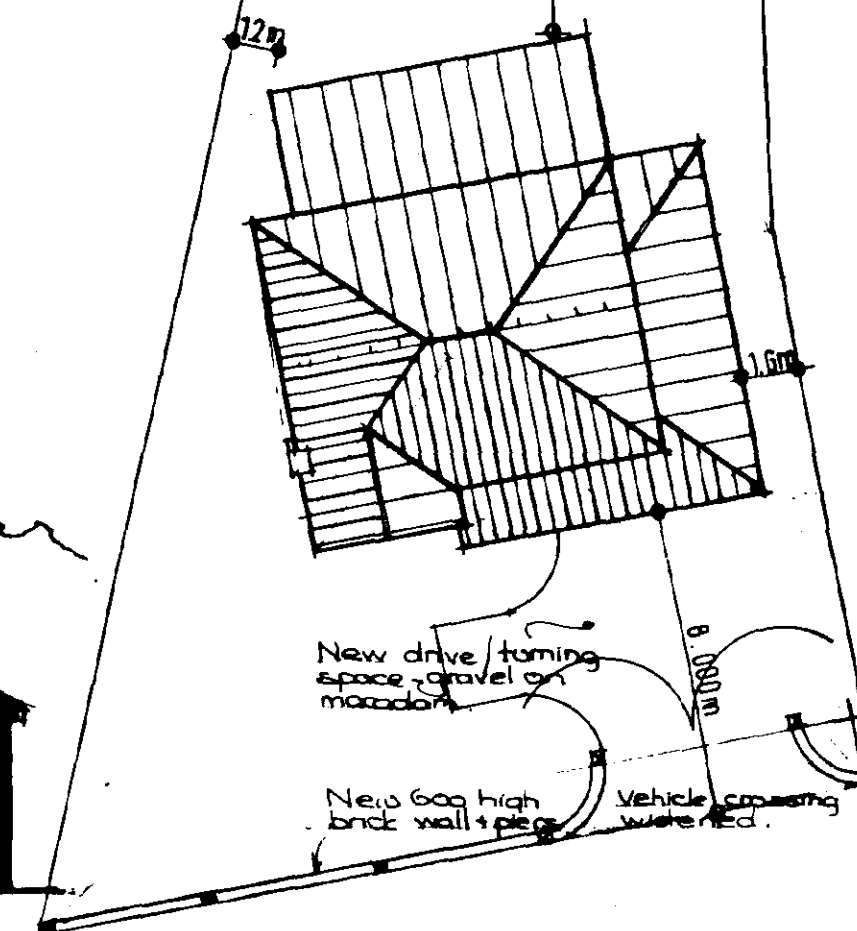

SITE PLAN 1:200

DETERMINED
PLAN
 09 APR 2003
 0449/03
 Contractors must check all dimensions on Site. Only figured dimensions are to be worked from. Any foundation depths indicated are indicative only and must be in accordance with the consulting engineers design and agreed on Site with the local authority during excavations. Any discrepancies in the information contained herein must be reported to the Architect before work proceeds.

Project	PROPOSED EXTENSIONS at 27 SEAS END ROAD SURFLEET SEAS END		
Drwg.	PROPOSALS, SITE/LOCATION PLANS		
Scale	1:100 1:200 1:1250	Date	03/03
Drwg. no.	31295/01	Rev.	
architects • designers • planning consultants			
Old School House Lincolnshire		36 Boston Road NG34 7EZ Tel: 01529 414141 Fax: 01529 415757	
Sleaford			