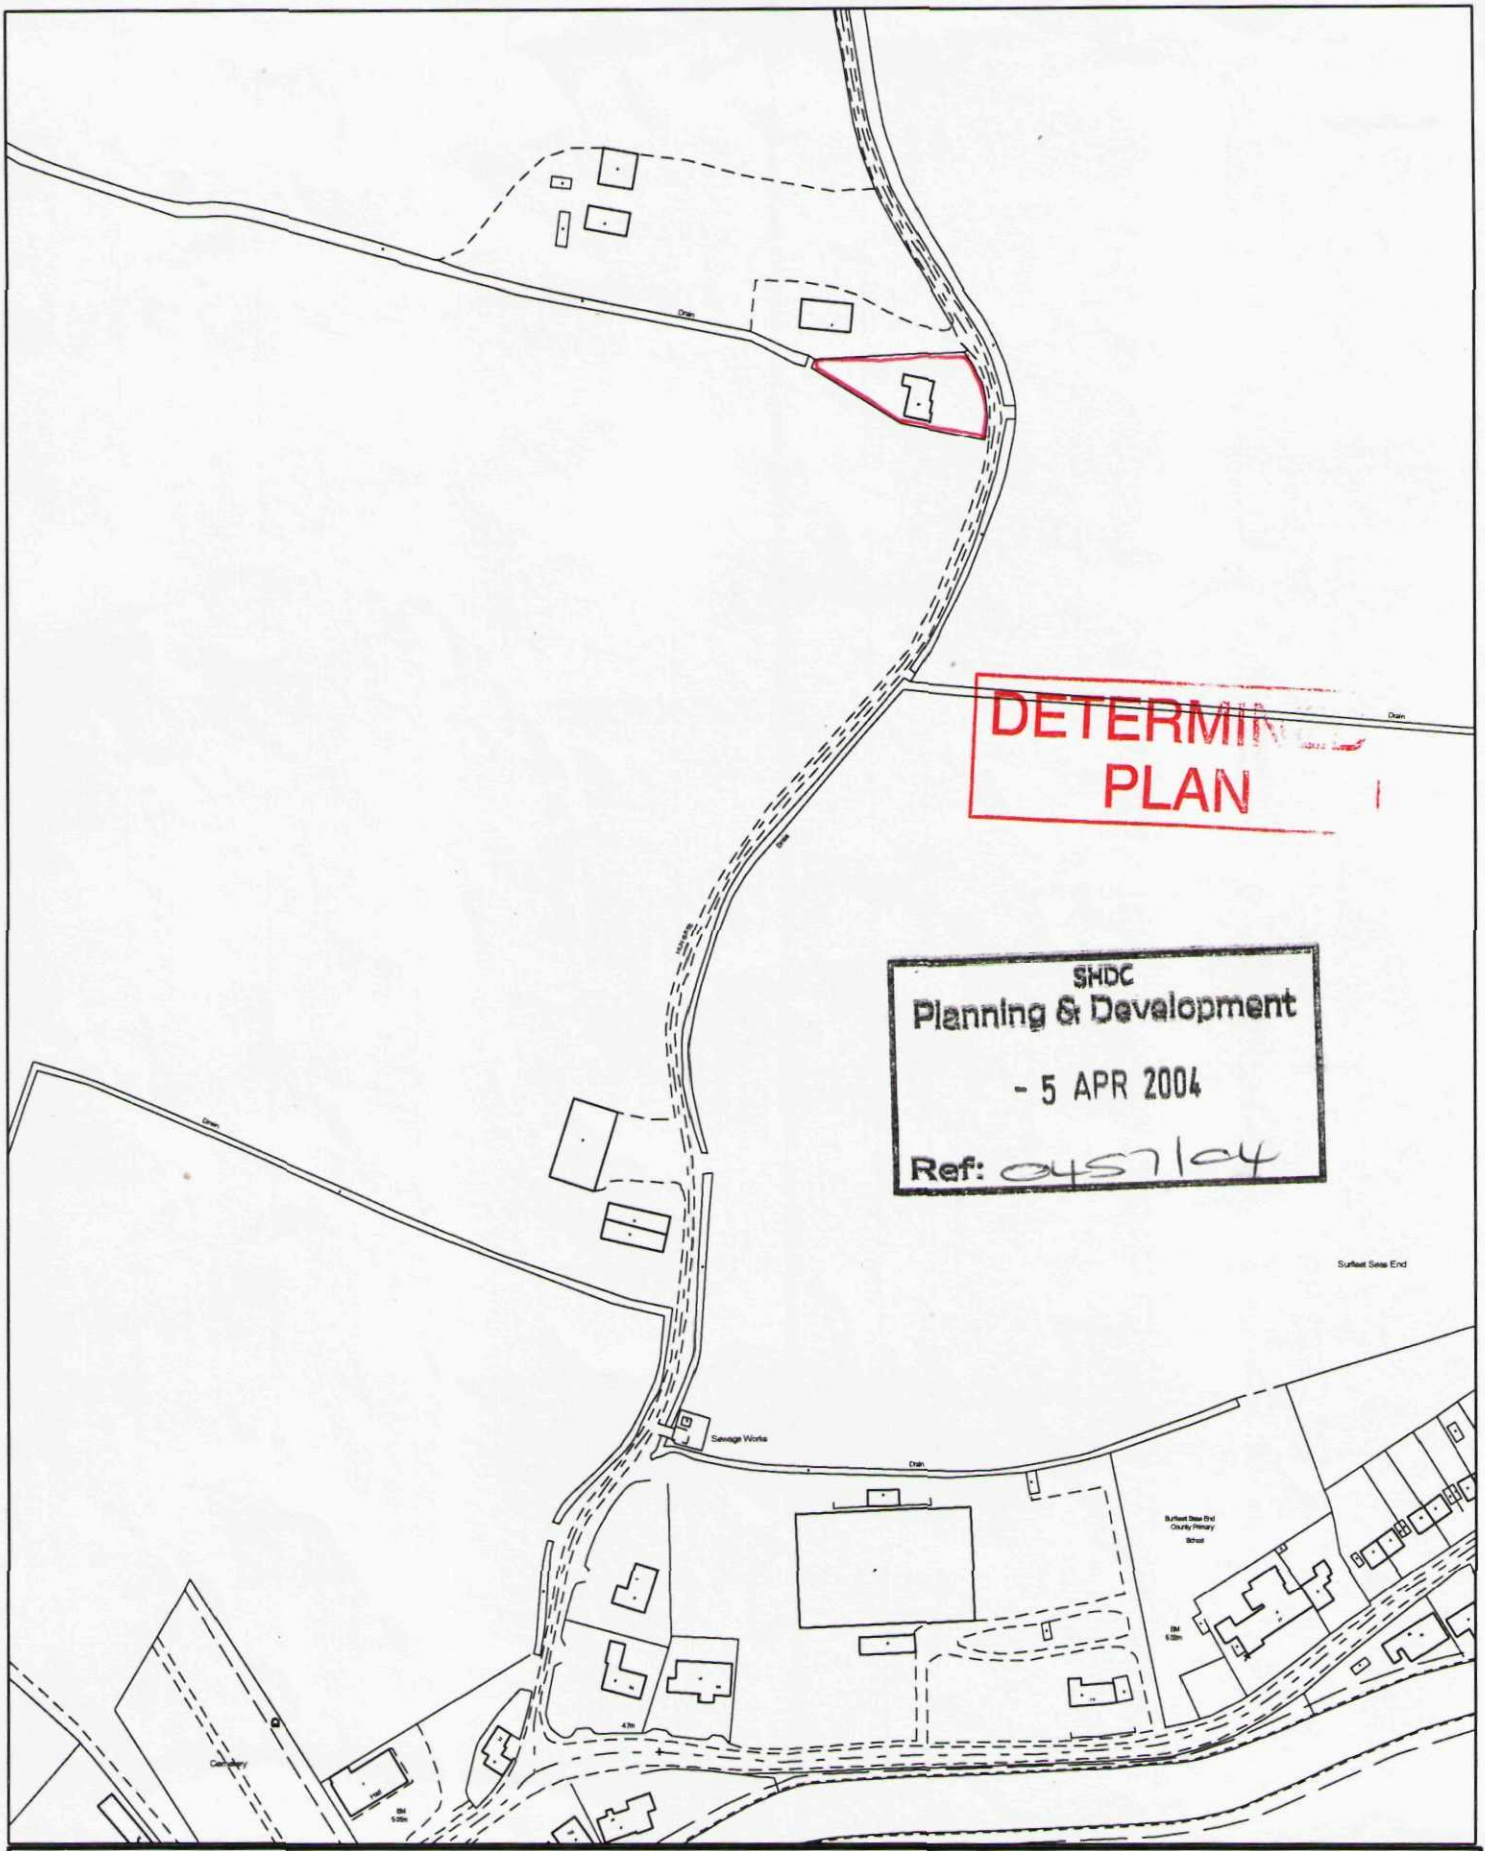


DETERMIN
PLAN

SHDC
Planning & Development
- 5 APR 2004
Ref: 0457/04

SOUTH HOLLAND

This copy has been produced specifically for the map return scheme purposes only. No further copies may be made.

Scale: 1:2500

This map is reproduced from Ordnance Survey material with permission of Ordnance Survey on beh

N

Council Offices, Priory Road, Spalding,
Lincolnshire PE11 2XE