



PROPOSED FINAL LAYOUT
Scale 1:250

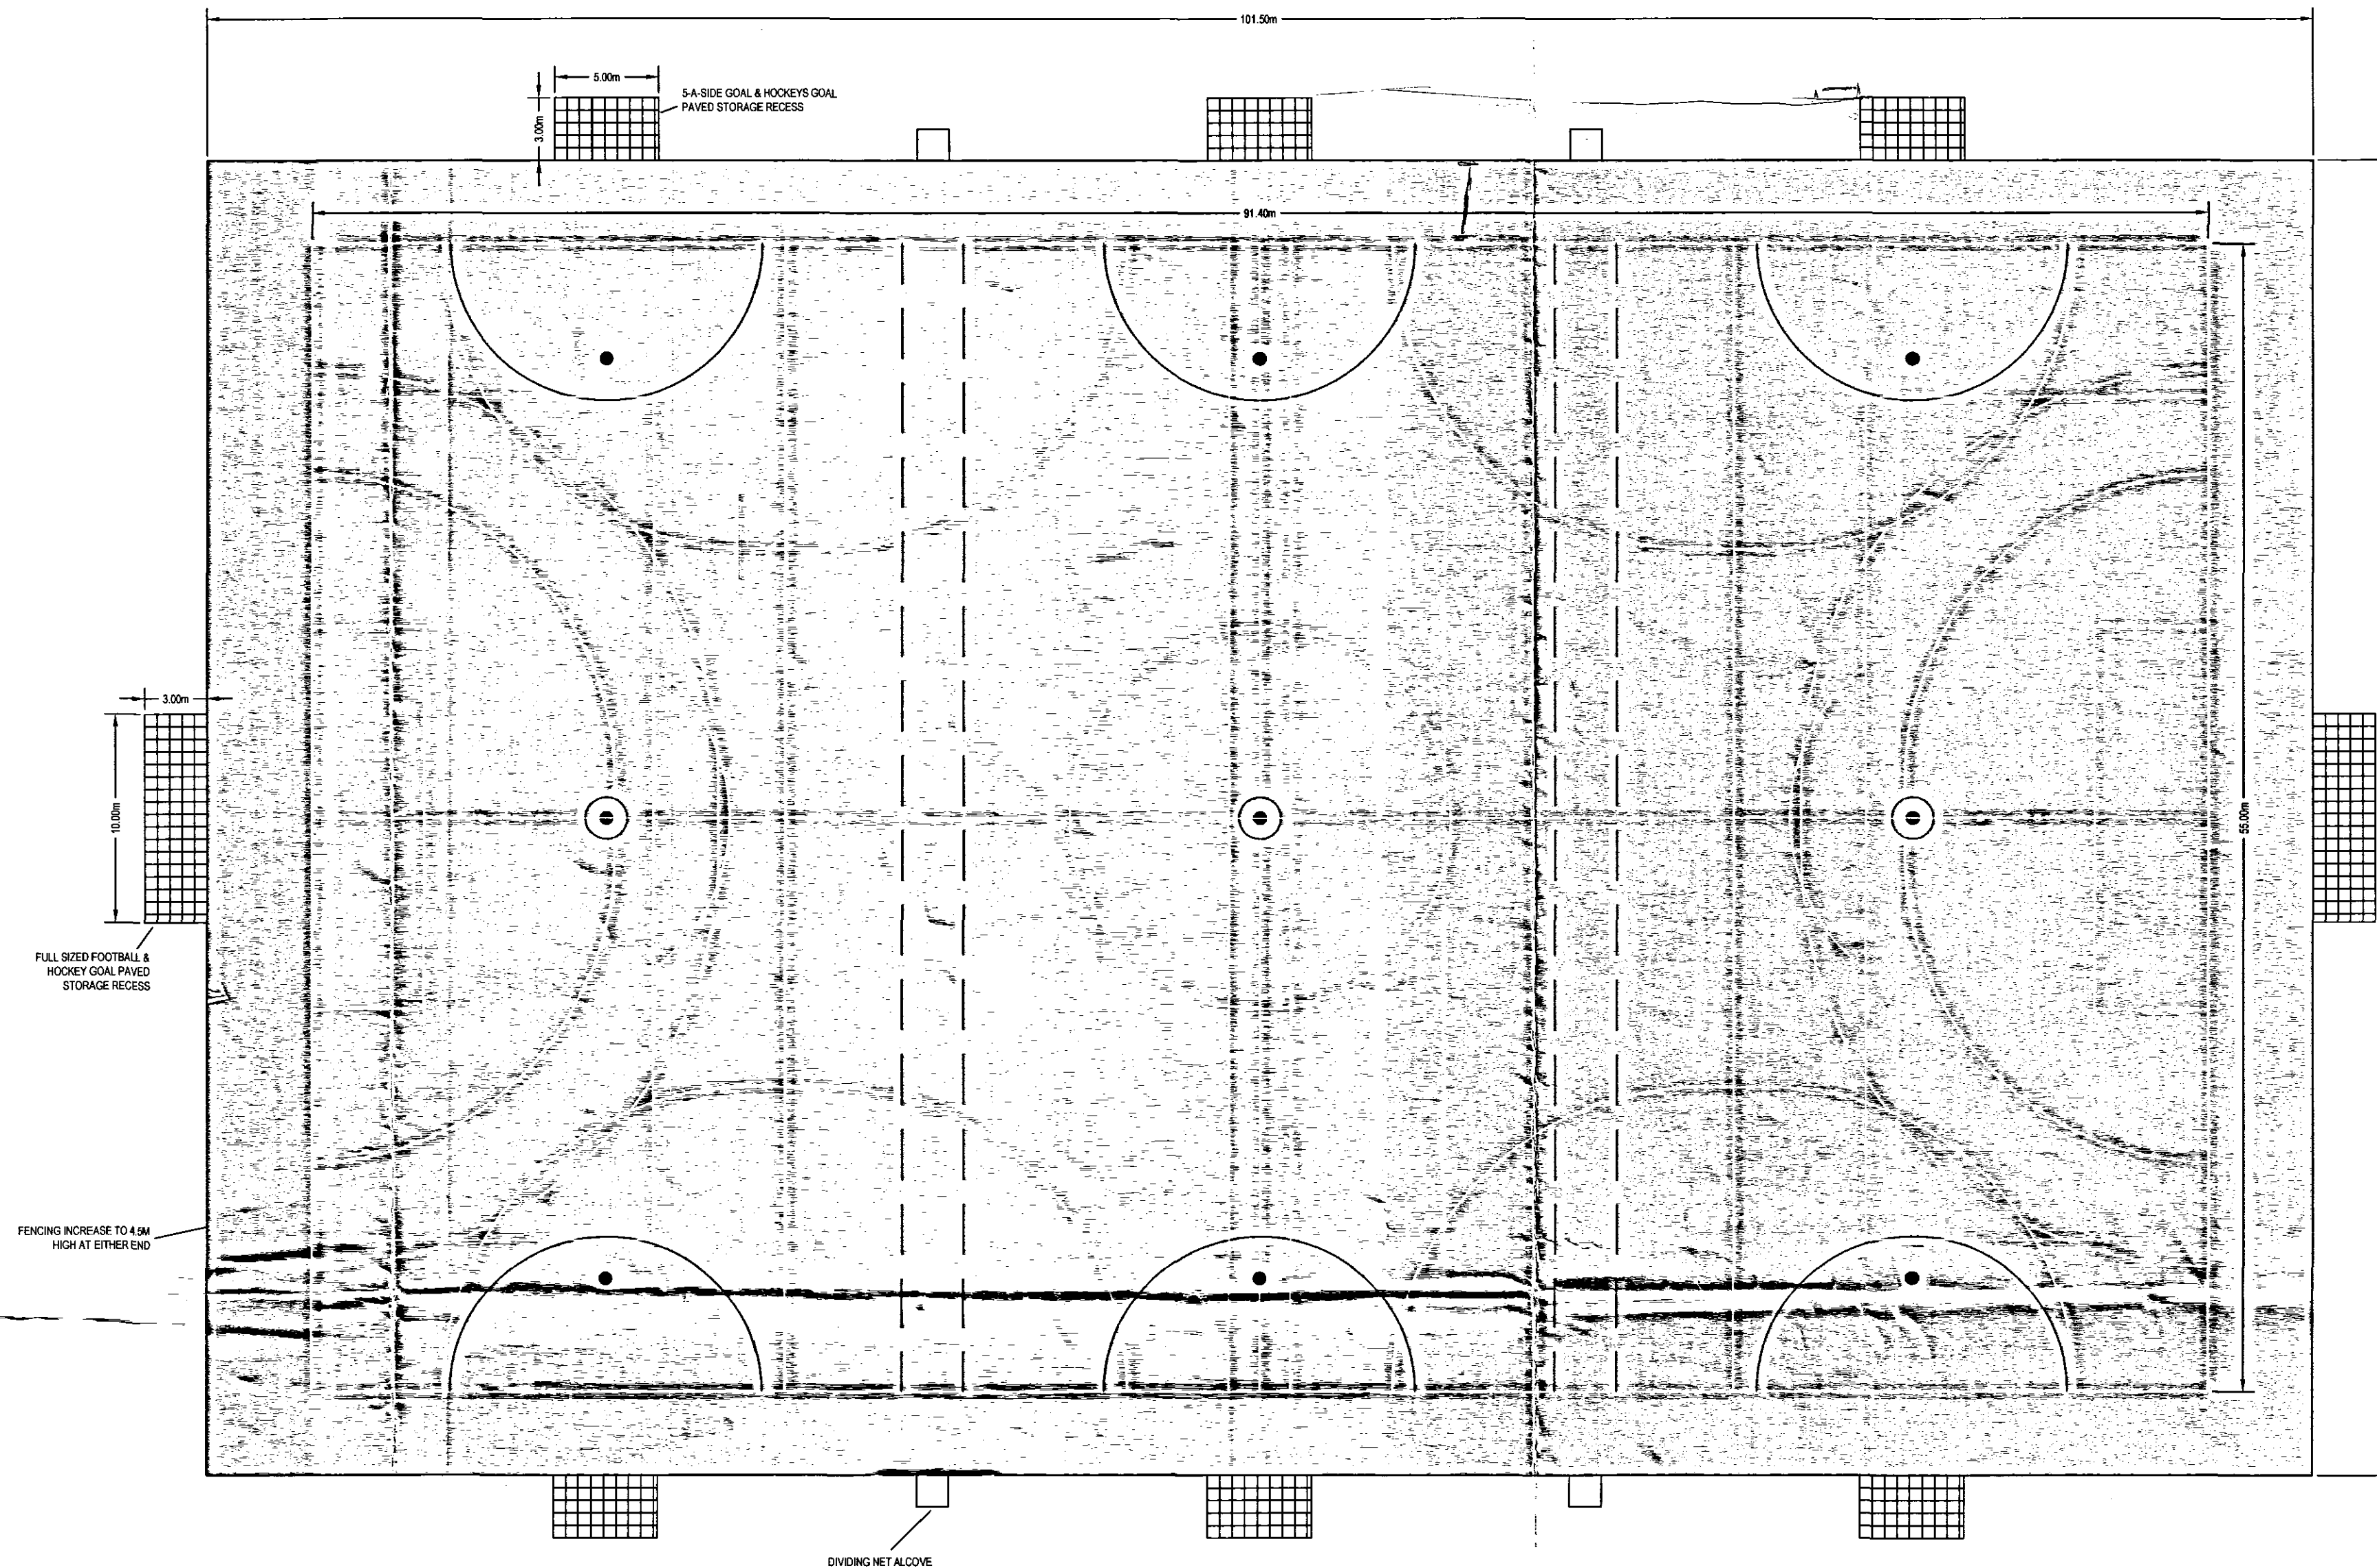

PITCH FOOTPRINT & DESIGN LEVELS
Scale 1:500

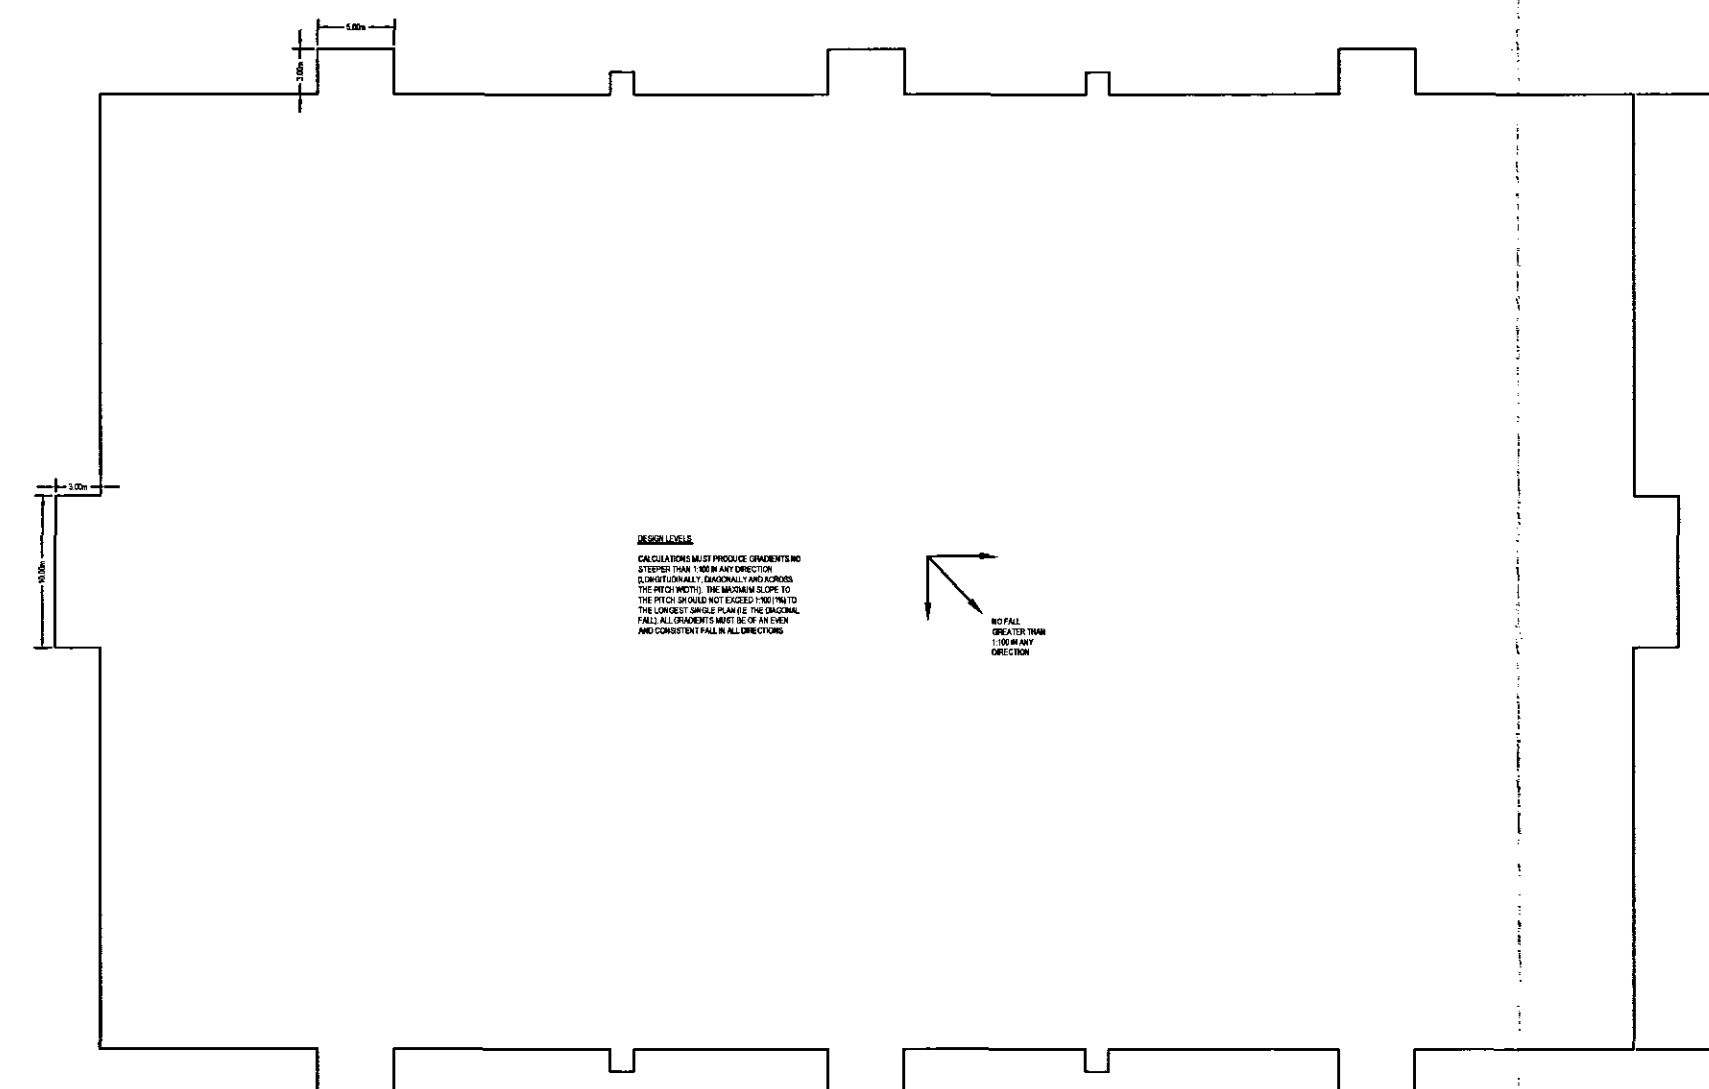


DETERMINED
PLAN

DETERMINED
PLAN

Notes:

SHDC
Planning & Development
- 7 APR 2008
Ref: 046106

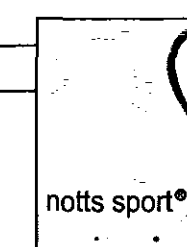

Technical Services
Premier House, Mardene Road
Oadby Industrial Estate, Gaddby
Leicester LE7 5LQ
Tel: +44 (0)116 2720222
Fax: +44 (0)116 2720617
e-mail: info@nottssport.com

Project
SPARC
SYNTHETIC SPORTS PITCH

Drawing
Proposed Layout and Levels Design

Scale	Drawn by:	Date:
VARIOUS	NJM	13/12/2007

Drawing No.	Version:
NSS001	1.0