


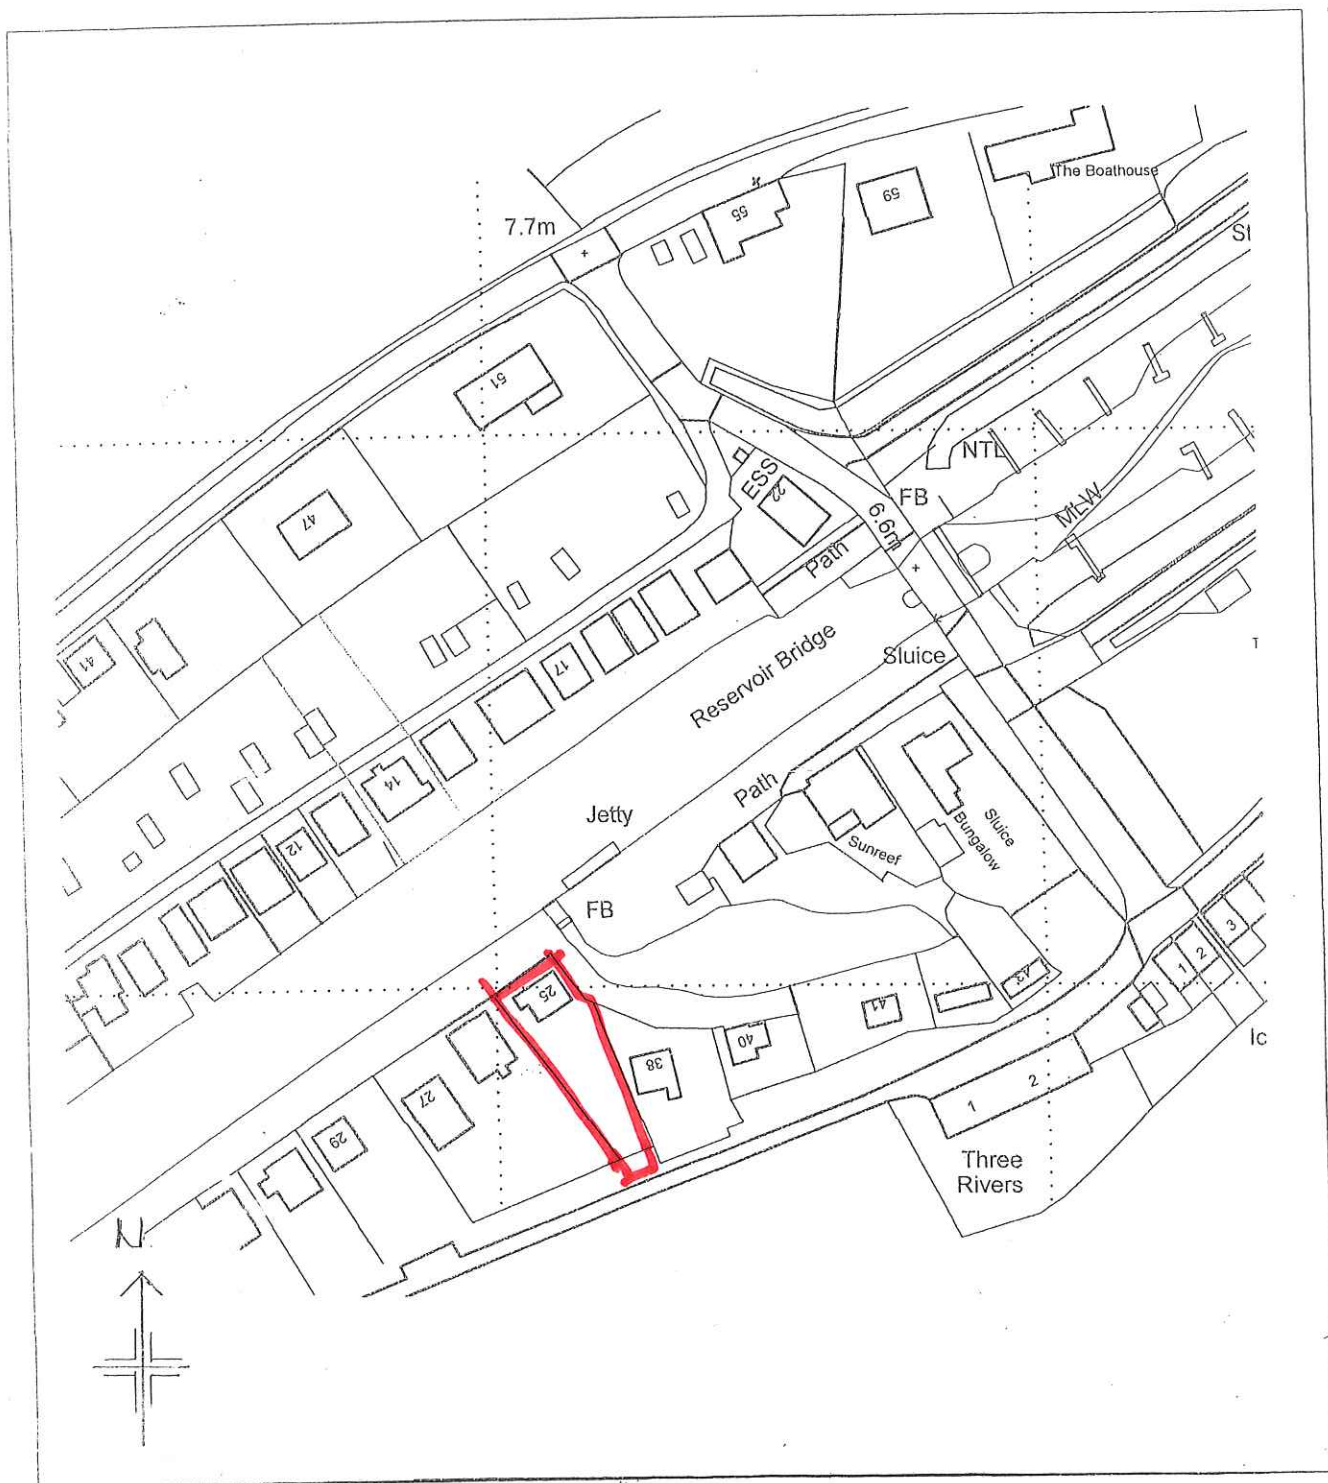

REPLACEMENT DRILLING AT
 25 THE RESERVOIR
 SURFREET SEAS END
 PEN 40T
 FOR
 AIR & MDS P INGLEBY.
 SCALE 1:250