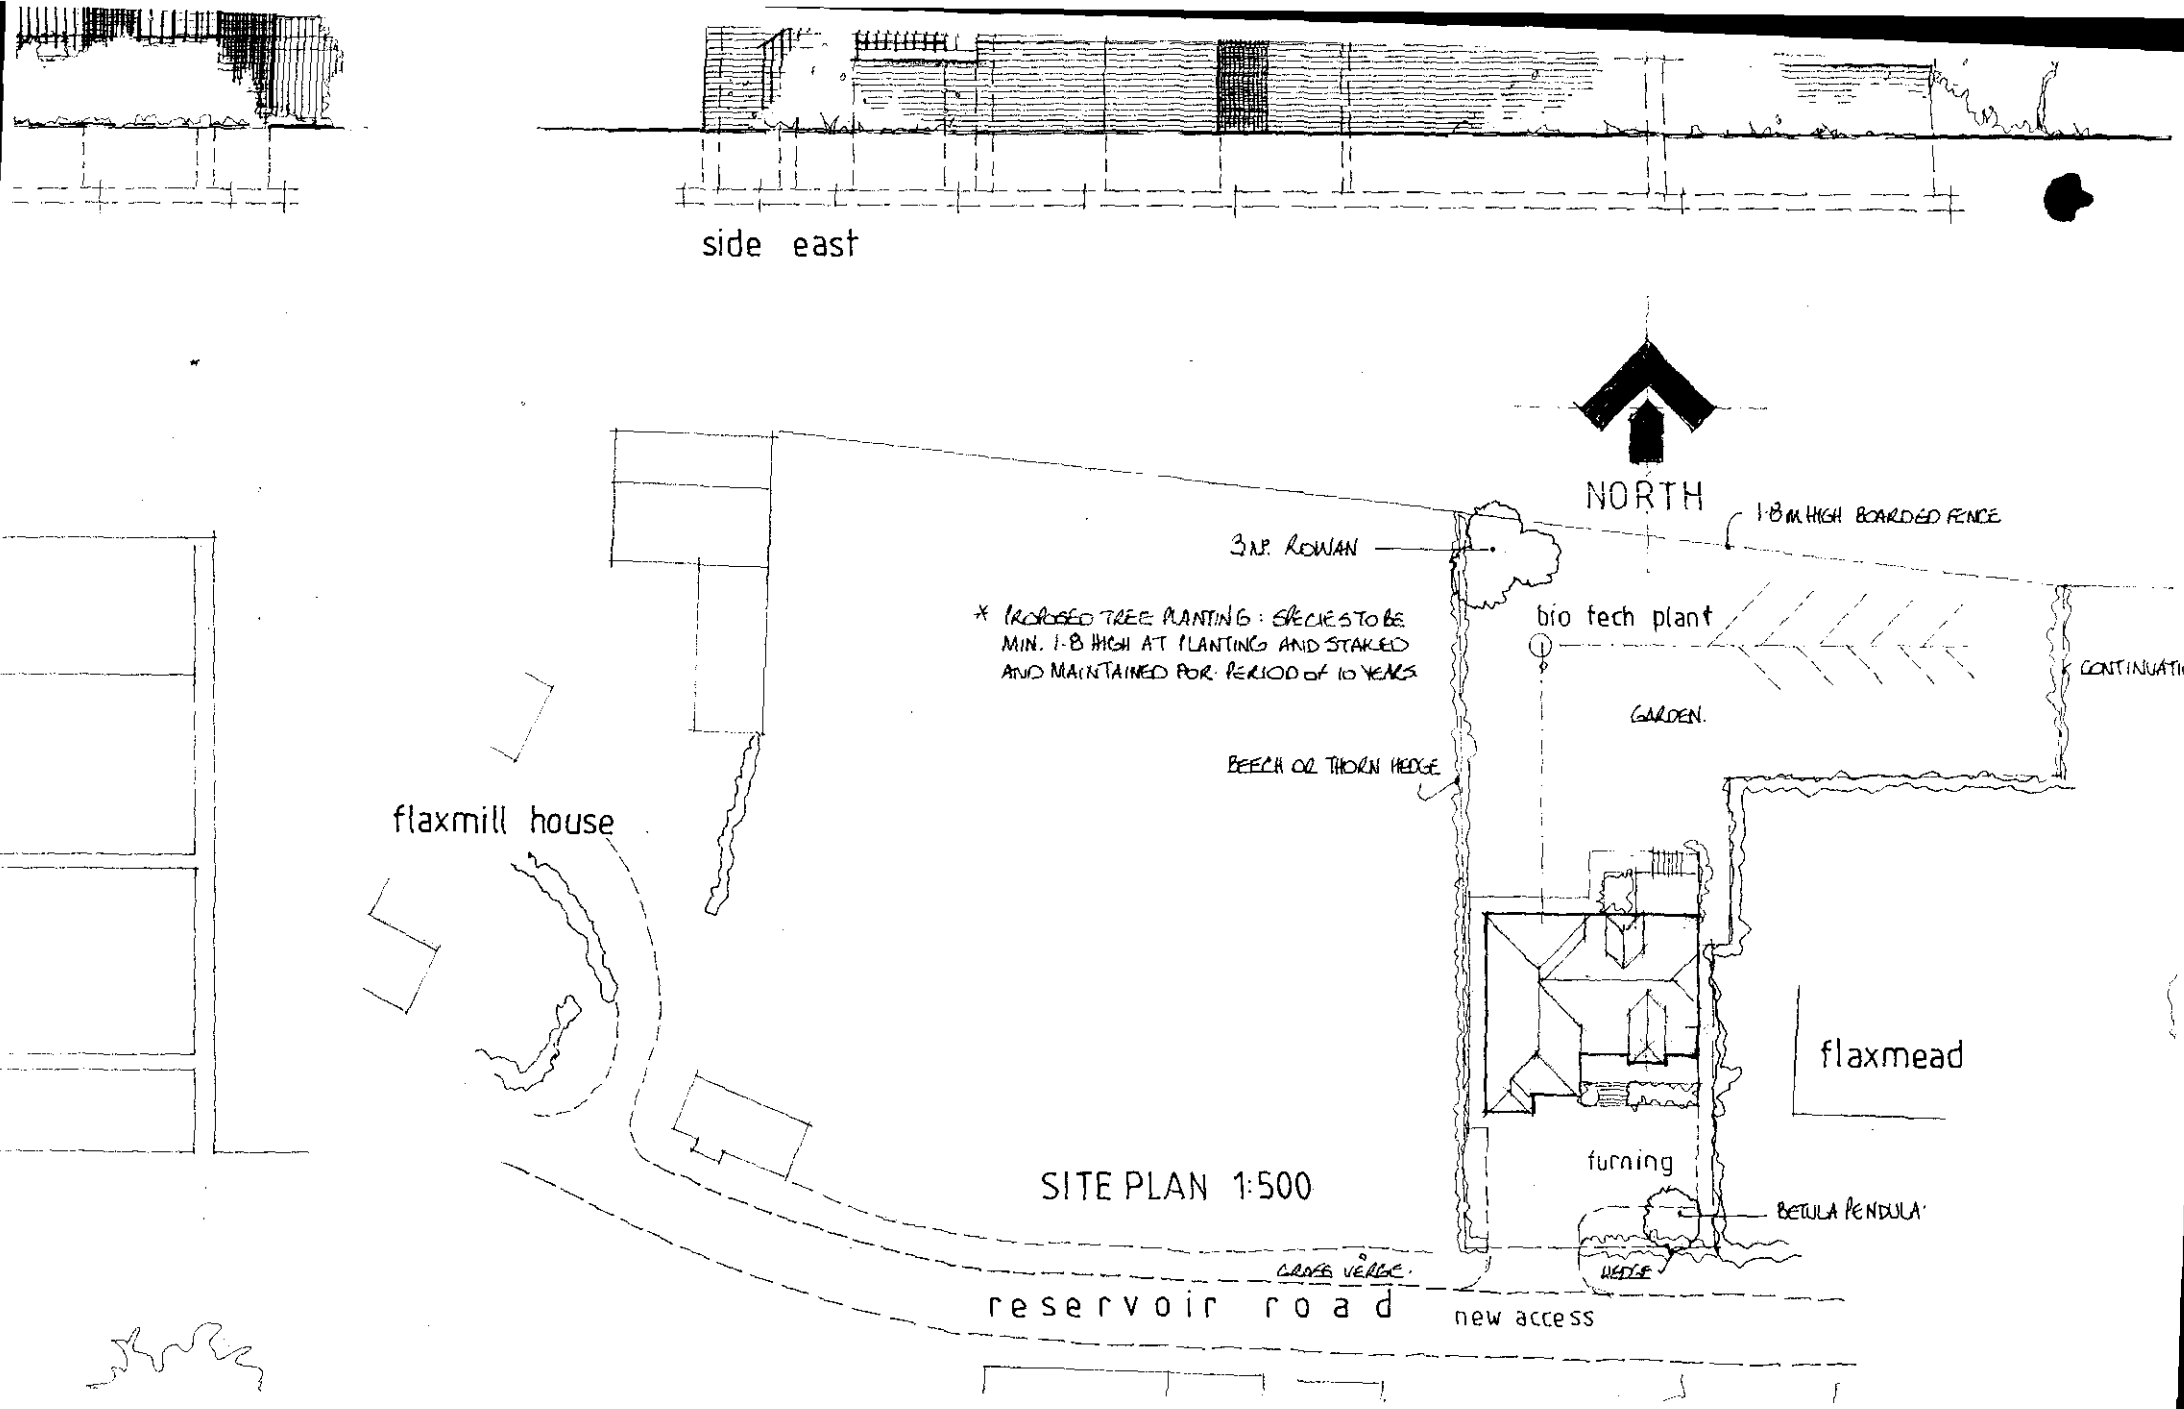
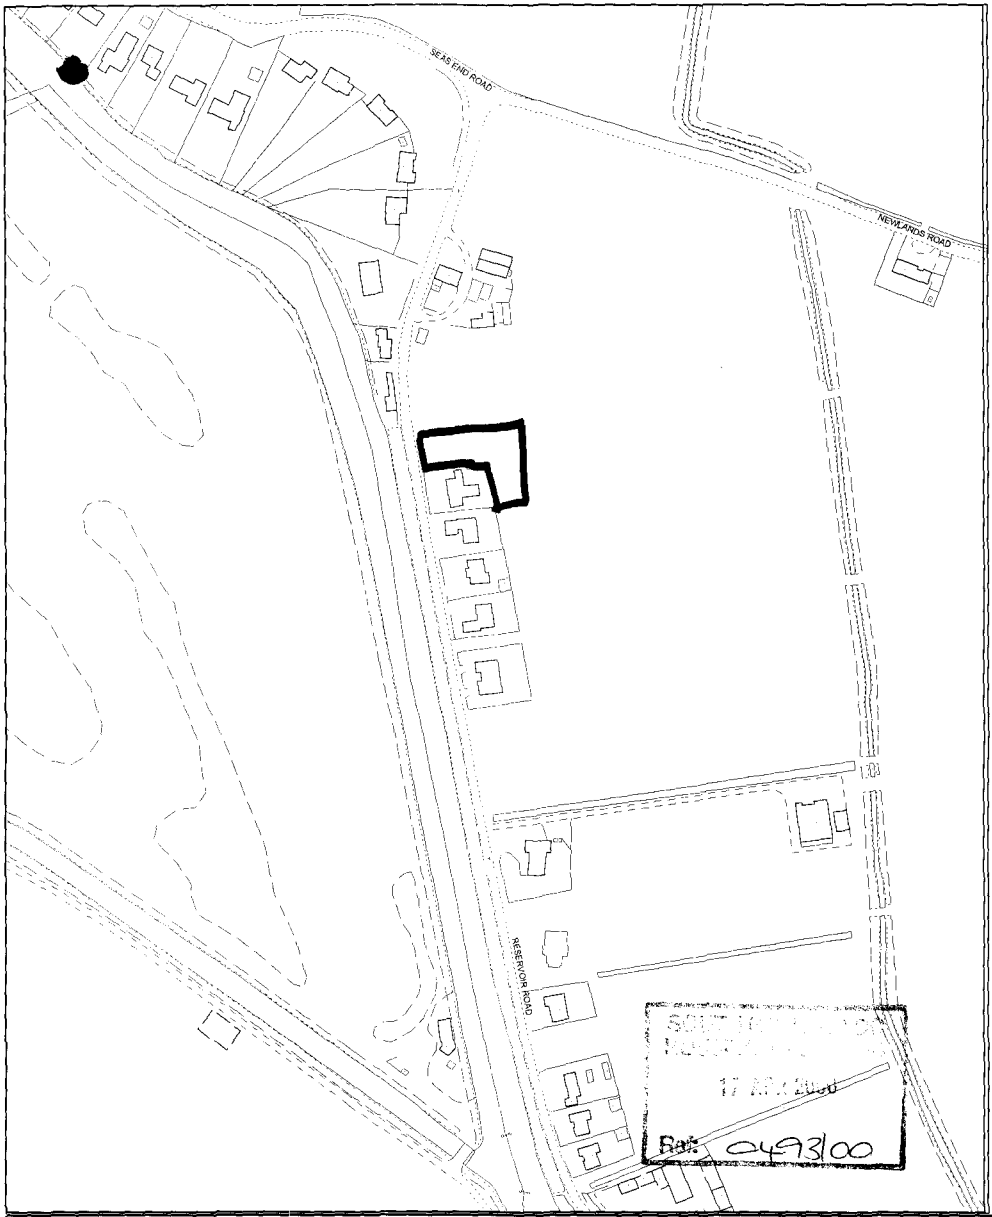

side east
NORTH
1·8M HIGH BOARDED FENCE
3 NO. ROWAN
* PROPOSED TREE PLANTING : SPECIES TO BE MIN. 1·8 HIGH AT PLANTING AND STAKED AND MAINTAINED FOR PERIOD OF 10 YEARS
bio tech plant
CONTINUATI
GARDEN.
BEECH OR THORN HEDGE
flaxmill house
flaxmead
turning
SITE PLAN 1:500
BETULA PENDULA
GRASS VERGE
HEDGE
reservoir road
new access



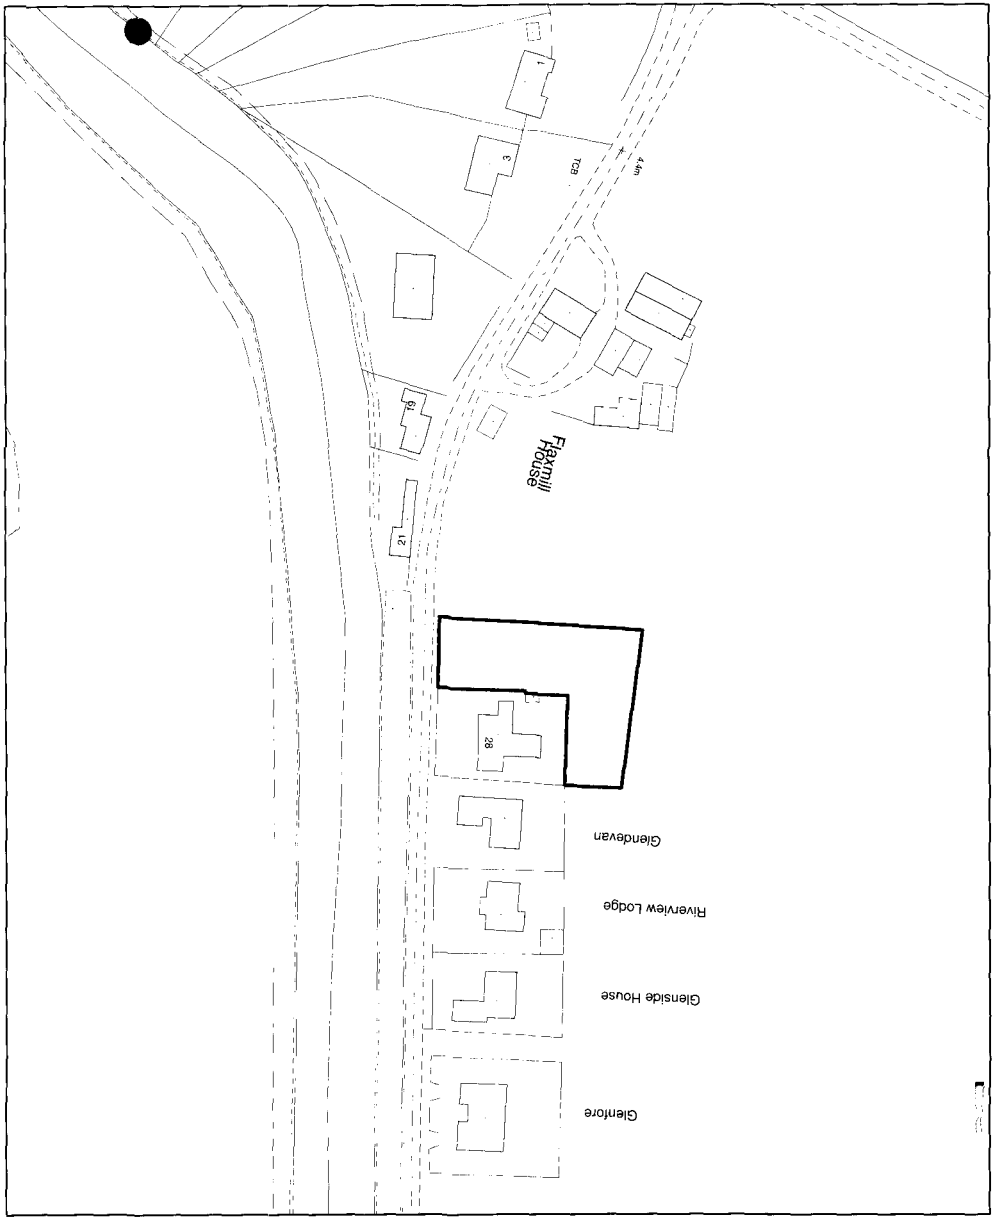
S O U T H
HOLLAND
DISTRICT COUNCIL

Council Offices, Priory Road, Spalding, Lincolnshire PE11 2XE

This copy has been produced specifically for the map return scheme purposes only. No further copies may be made.

Scale: 1:2500

This map is reproduced from Ordnance Survey material with permission of Ordnance Survey on behalf of Her Majesty's Stationery Office (c) Crown copyright. Unauthorised reproduction infringes Crown copyright and may lead to prosecution or civil proceedings. South Holland District Council LA079413 2000



S O U T H
HOLLAND
DISTRICT COUNCIL

Planning Application Location Plan
Ward Member Notification

H17/0493/00

Scale: 1:1250

Housing and Planning Services Department

Council Offices, Priory Road, Spalding, Lincolnshire
PE11 2XE

PLEASE DO NOT COPY THIS PLAN
This map is reproduced from Ordnance Survey material with permission of Ordnance Survey on behalf of Her Majesty's Stationery Office (c) Crown copyright. Unauthorised reproduction infringes Crown copyright and may lead to prosecution or civil proceedings. South Holland District Council LA079413.2000