

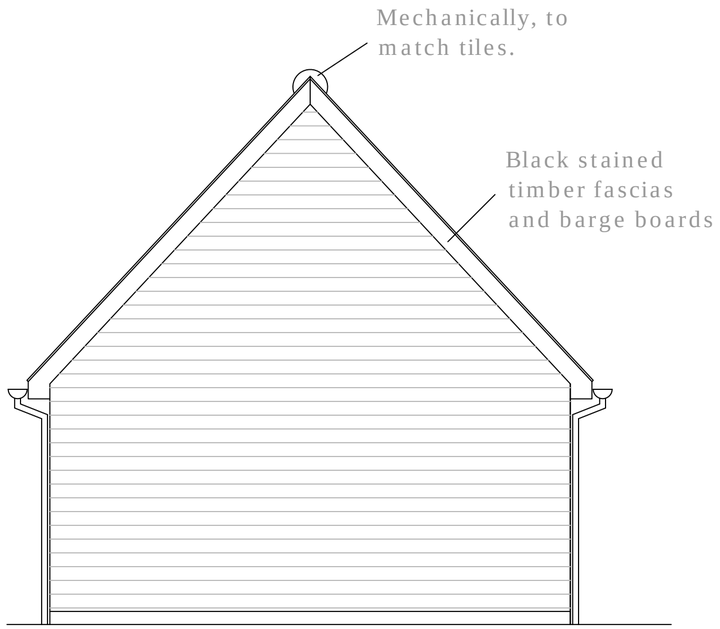


PROPOSED SIDE ELEVATION 1:50

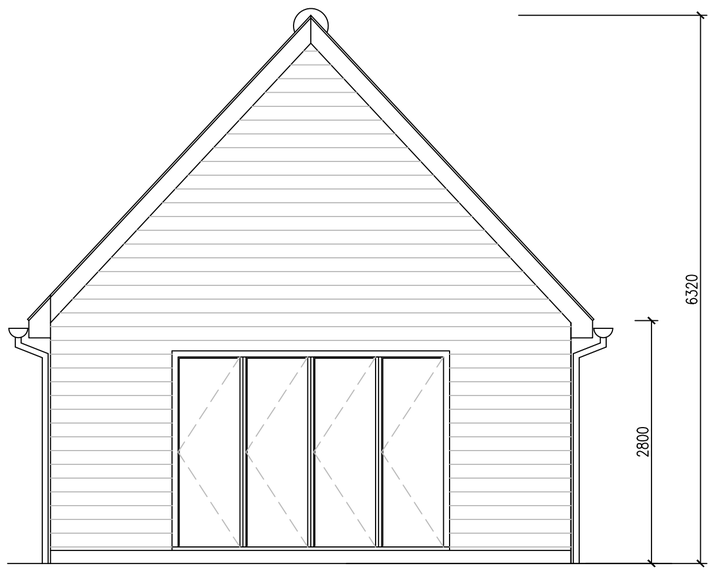

PROPOSED SIDE ELEVATION 1:50

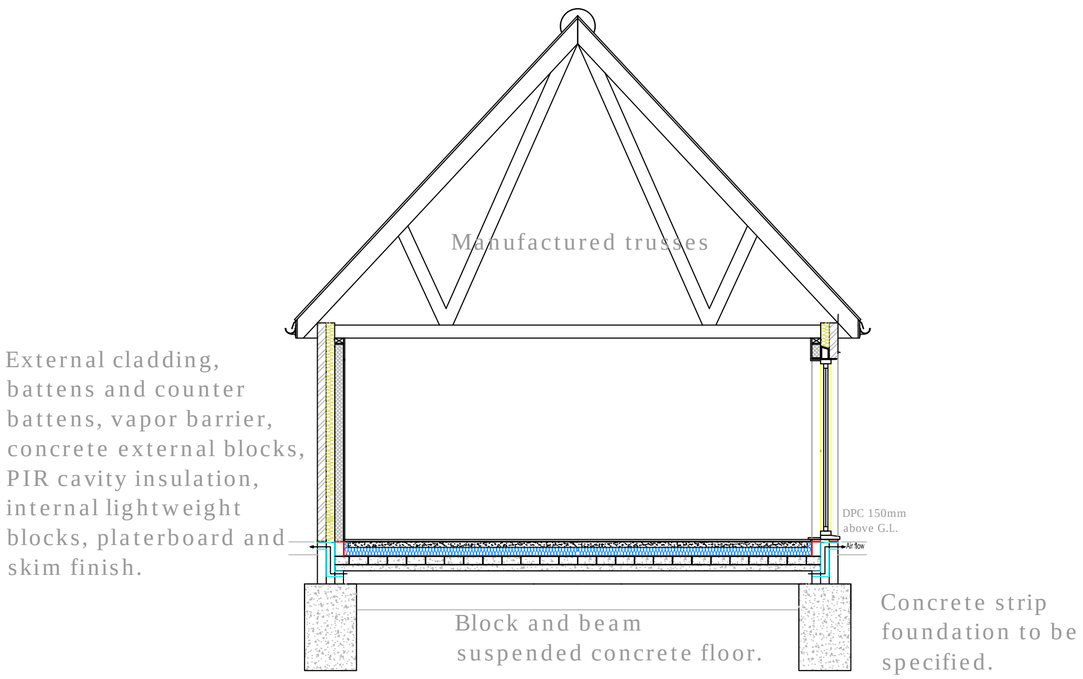

SECTIONAL ELEVATION ON A-A

SCALE 1:50

1:50 0 1 2 3 4 5 6 7

M.A.P.design
Architectural Services
Email: tonymap1@yahoo.co.uk
Tel: 07711537799

Project: Proposed new dwelling
Address:land adjacent to 144 Reservoir Road
Surfleet, Seas End, Spalding PE11 4DH

Drawn: TP	**Scale: 1:50**
Revision:	**Proposed elevations 003** Paper size: A2