


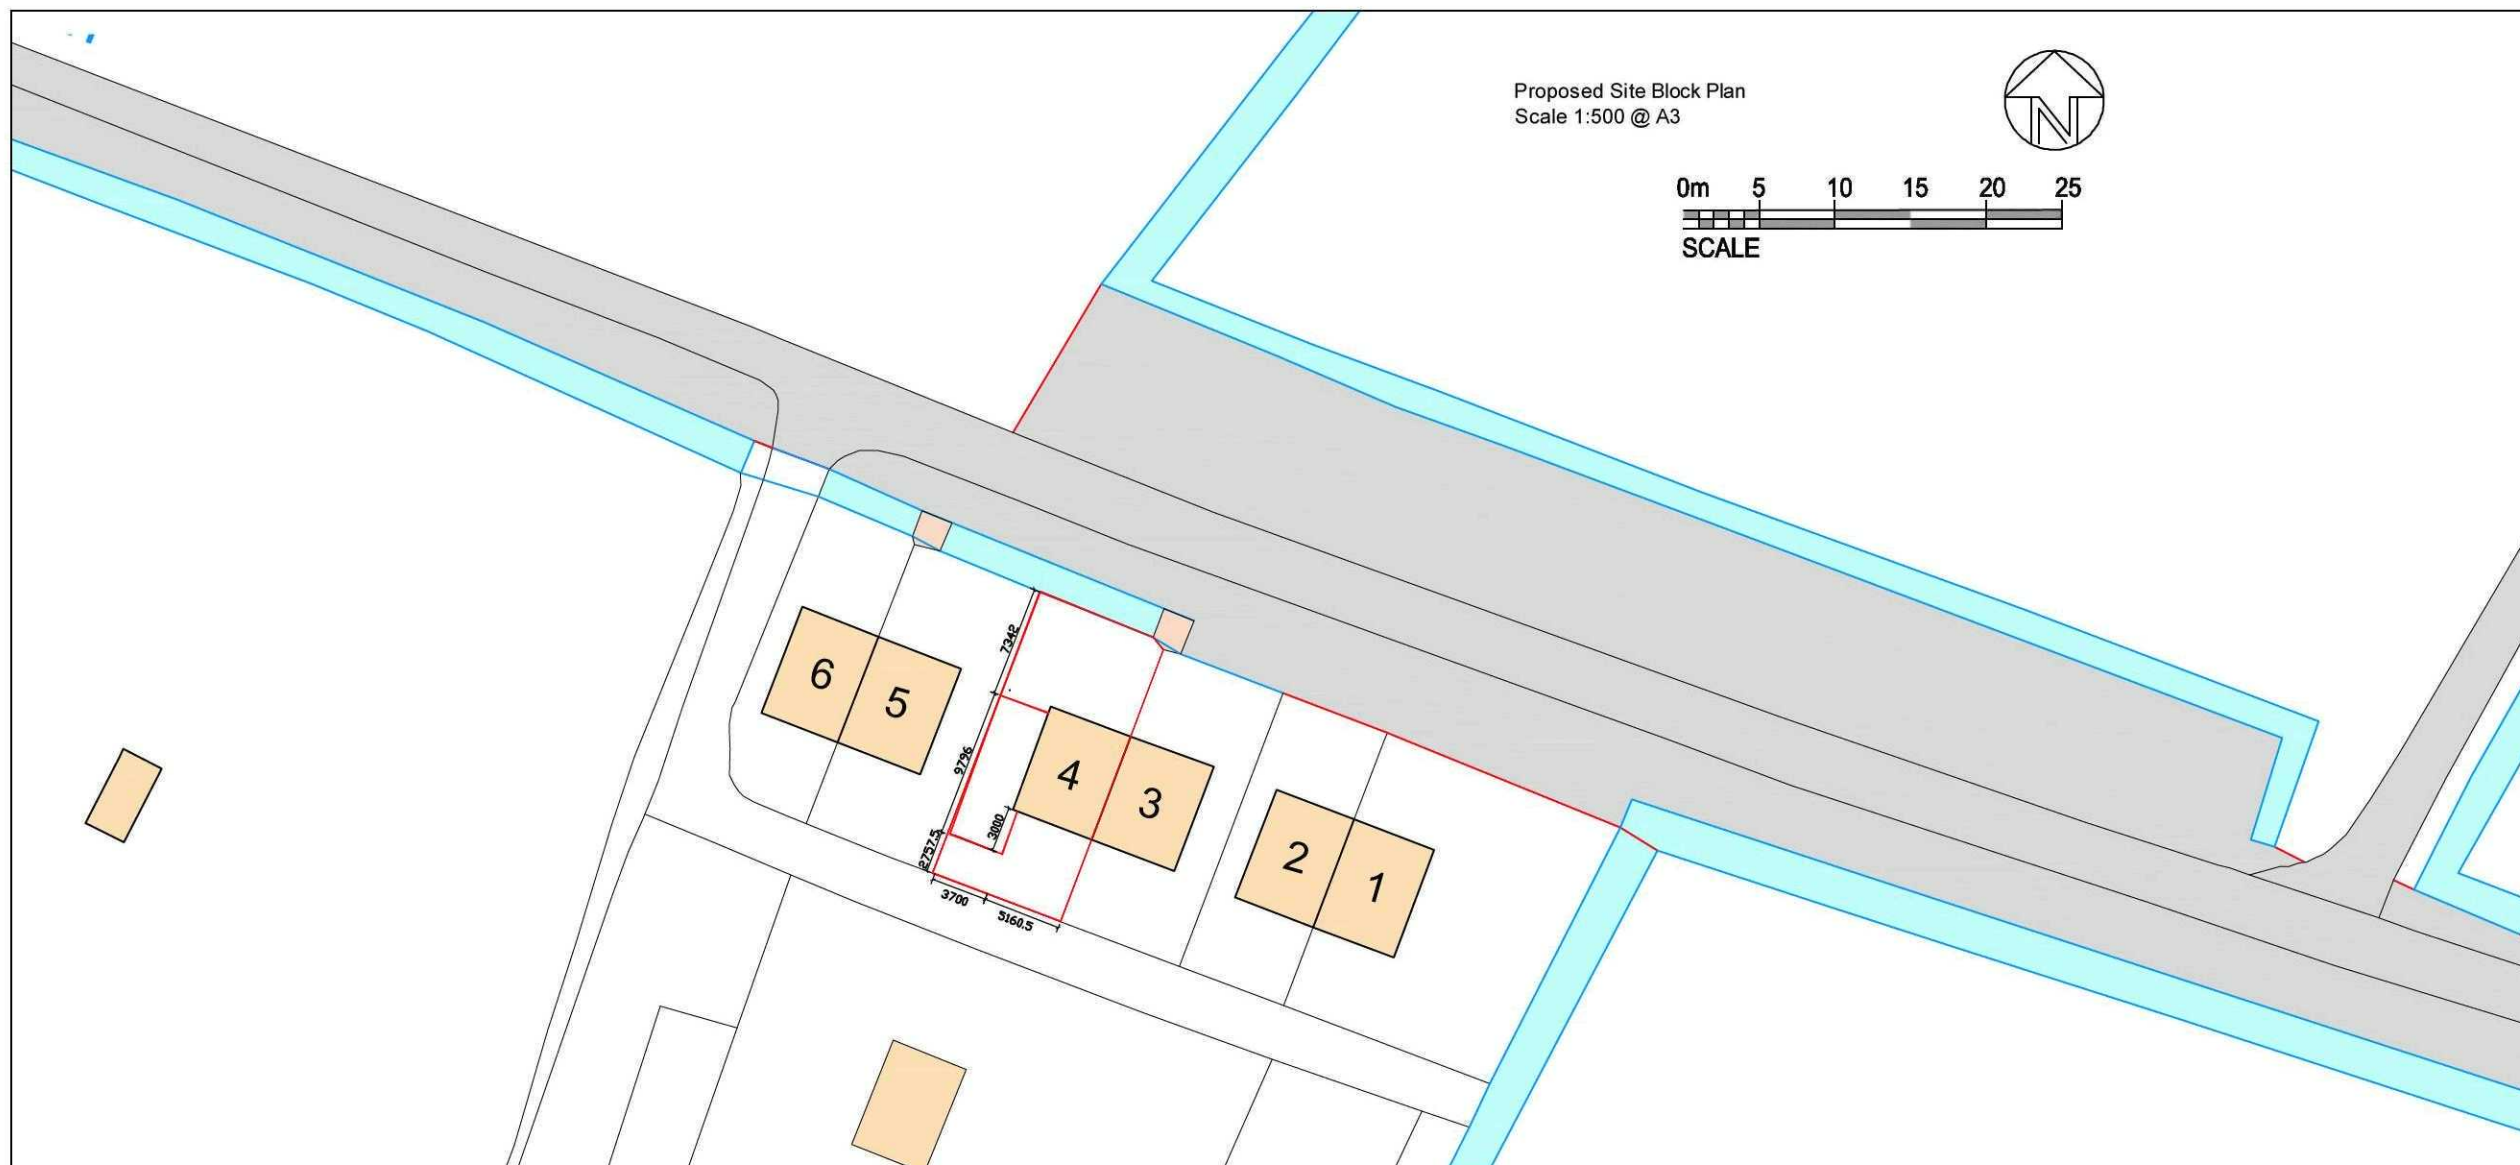

Do not scale from this drawing
The contractor is to check all dimensions on site
and report any discrepancies to the architect
All rights described in chapter IV of the
copyright, designs and patents act 1988
have been generally asserted

A	22/05/15	Drawn: CW	Check: CW
Initial Issue			

Drawn: CW	Check: CW
-----------	-----------

Project
4 Low Gate
Surfleet
Lincolnshire, PE11 4AS

Drawing
Proposed Site Location Plan

Scale 1:1250&1:500@A3		Date May 2015
Ref. 2205	Number _A_2100	Rev. A